


- 1 All dimensions in millimetres unless otherwise stated.
2 Do not scale off drawing. All dimensions to be checked on site.

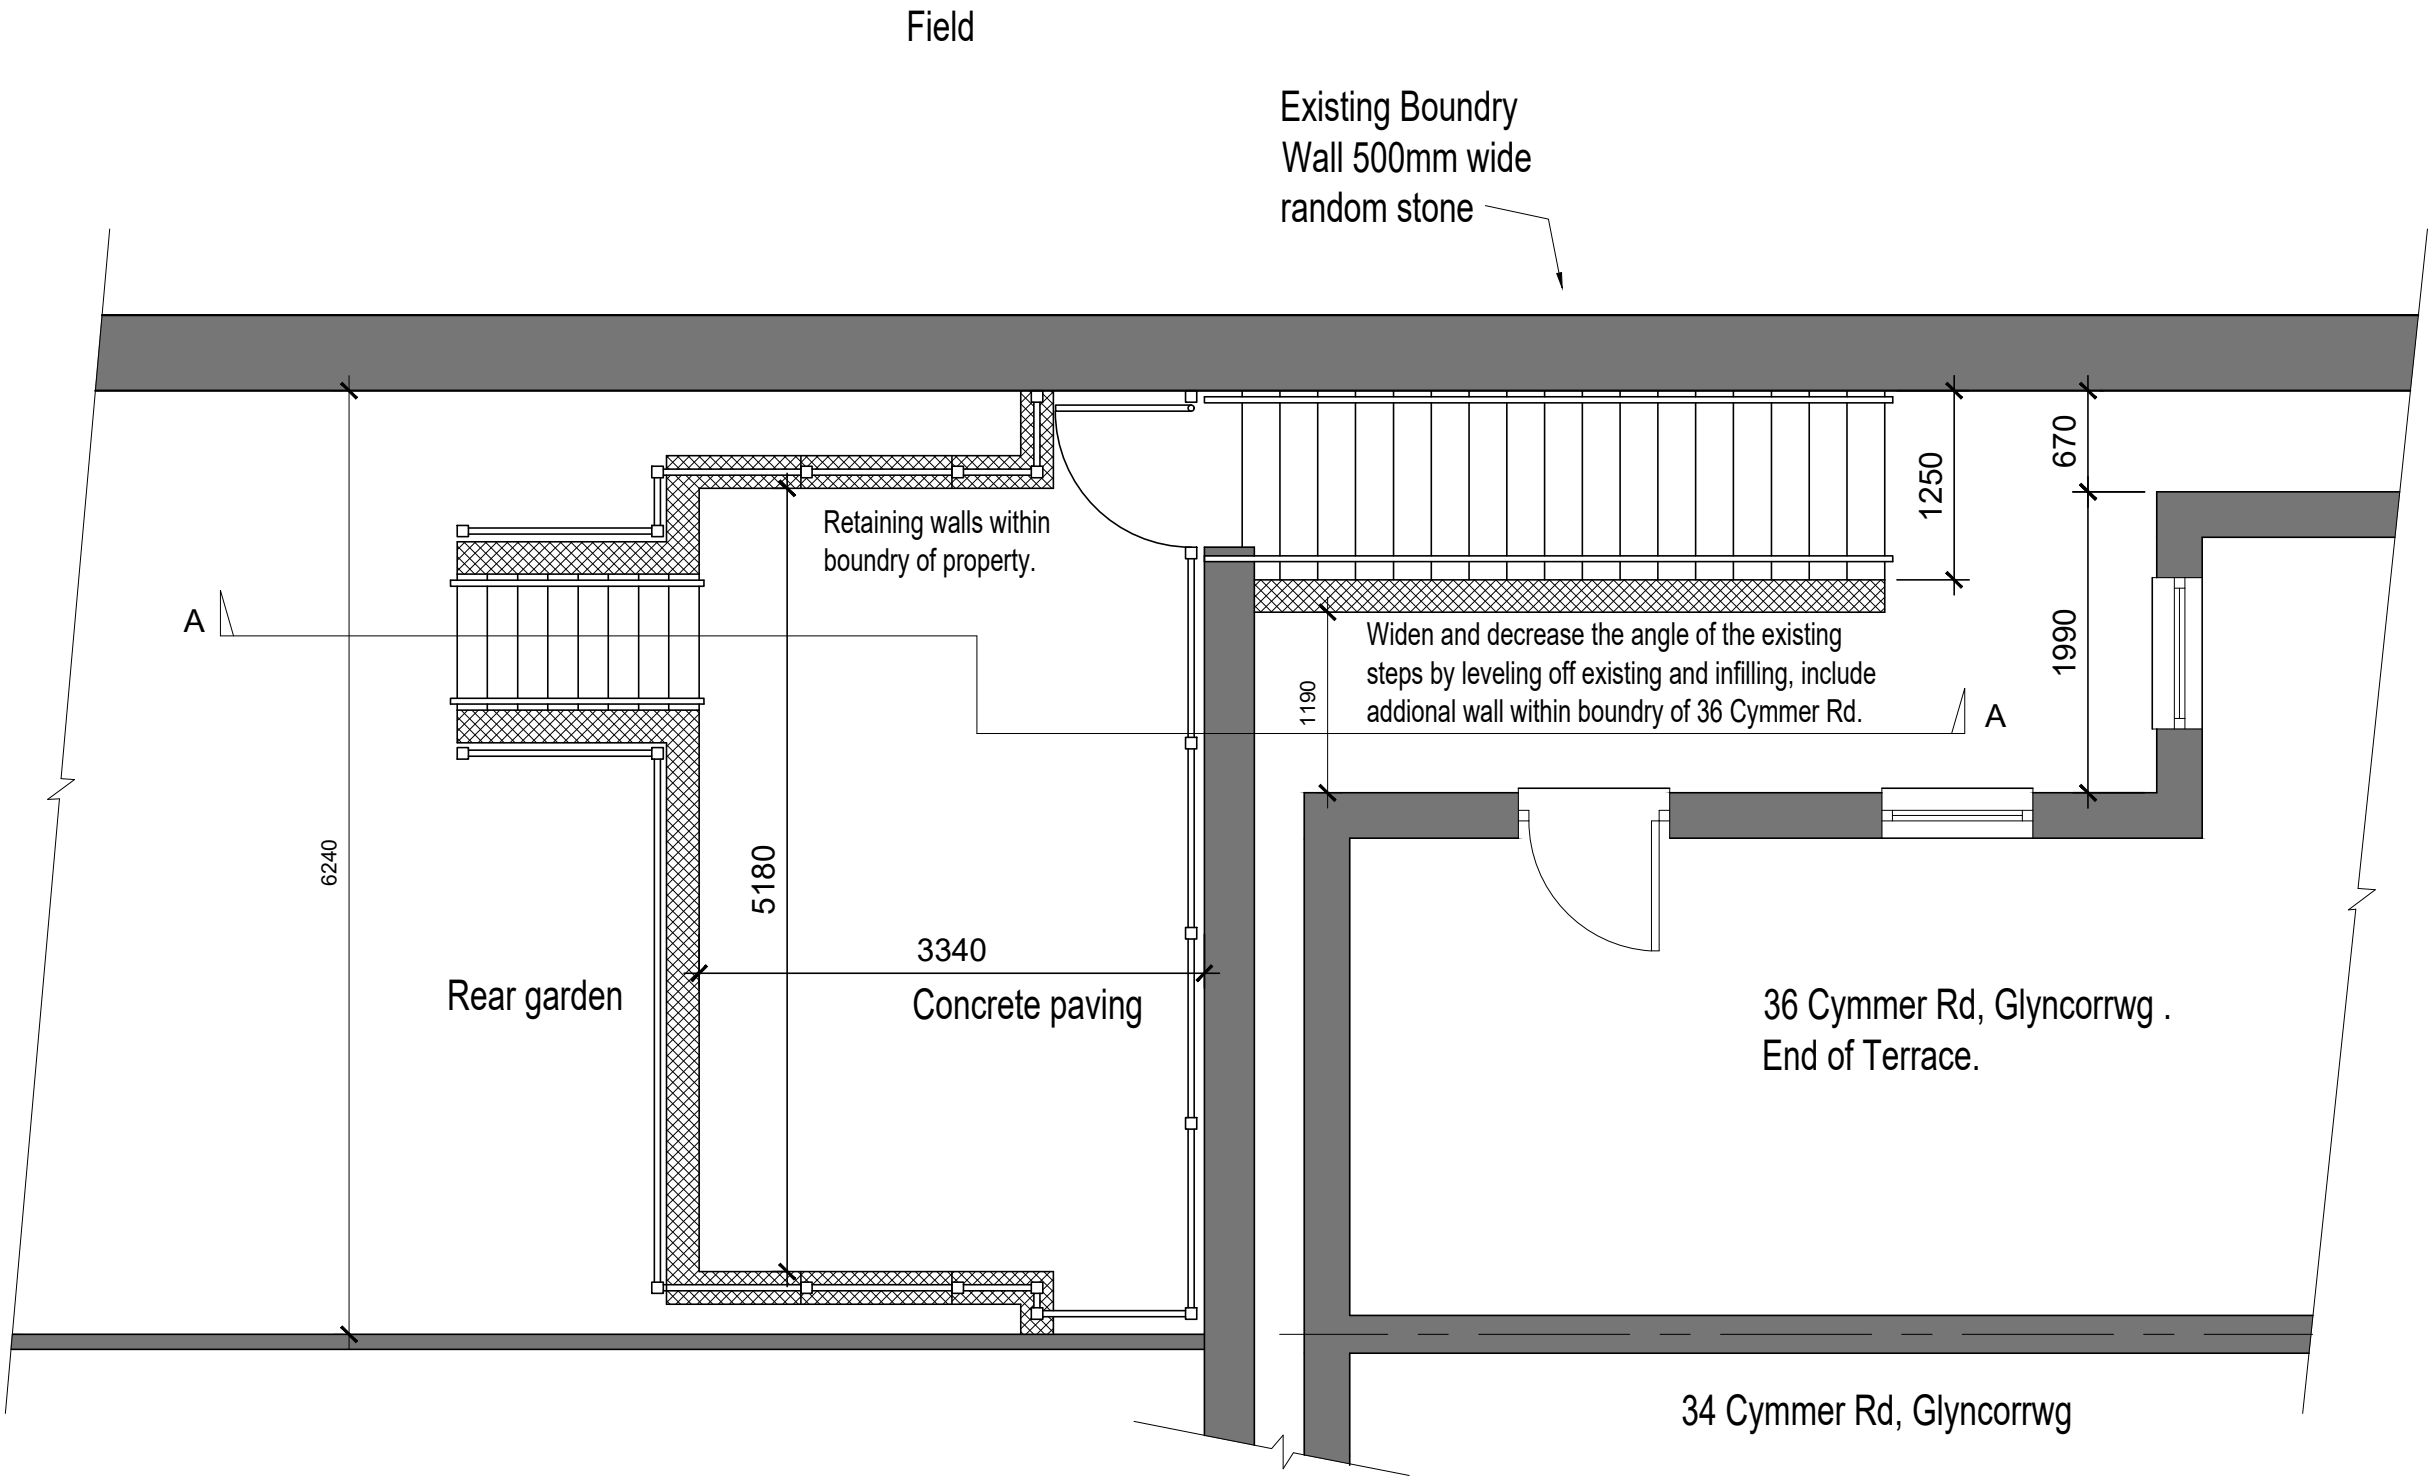

Proposed Plan

Rev	Details	Dr	Date

 **Neath Port Talbot**
Castell-nedd Port Talbot
County Borough Council Cyngor Bwrdeistref Sirol

Neath Port Talbot Castell -nedd Port Talbot
County Borough Council Cyngor Bwrdeistref Sirol
Social Services, Health and Housing
Housing Renewal and Adaptations Service
Tregelles Court
Neath Abbey Road
Neath Abbey
Neath
SA10 7DF

Project	36 Cymmer Road Glyncorrwg Port Talbot Level off rear garden Proposed Plan
---------	---

Drawn	KH	Checked		Approved	
Date	Jul 19	Date		Date	
Scales	1:50				

Drawing No.	DFG4058/02
-------------	------------