

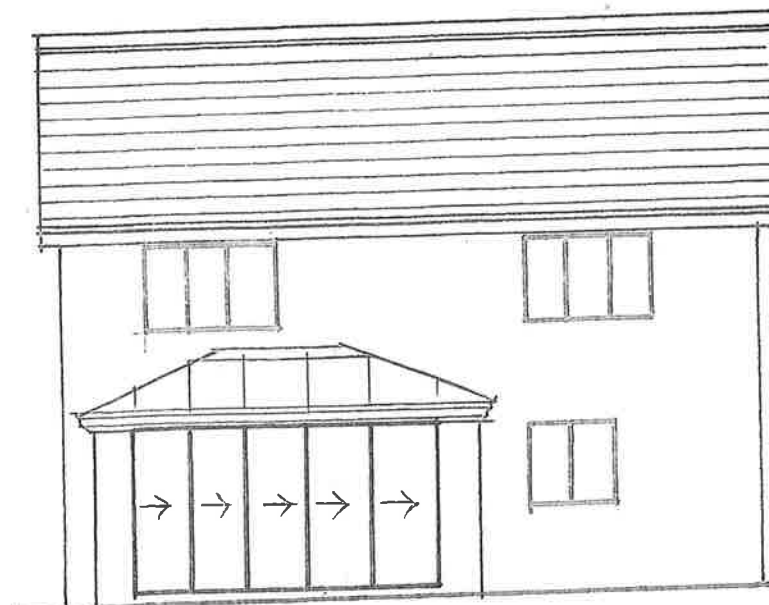


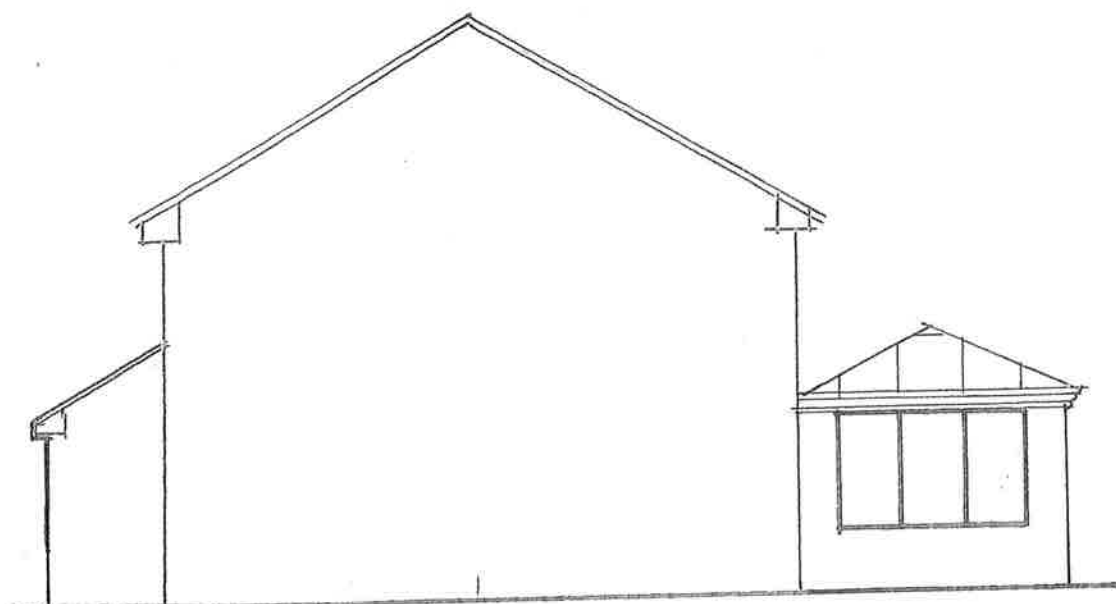

NEW
WINDOW

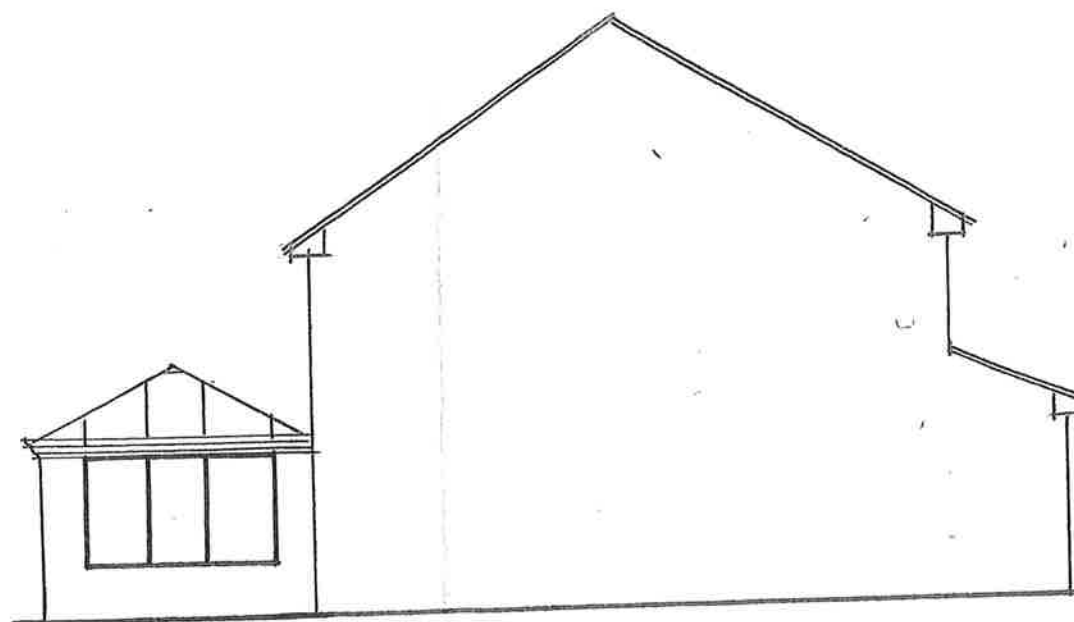

0 0.5 1.0 2.0 3.0 4.0 5.0
scale 1:100

NOTES

A	Date	Revisions



DUNRAVEN

Windows - Doors - Conservatories

St Davids House, Heol Mostyn, Village Farm Ind. Est
Pyle, Bridgend. CF33 6Bj

T: 01656 743 572 / 745 035 F: 01656 745 919

Client: MR & MRS CSENYI
Proposed Conservatory
& Garage Conversion

19 GRAIG Y FFOREST
GODRERGRAIG
SWANSEA
SA9 2DP

Scale: 1:100

Date: 22-05-2019 Drawn By: TS.

Dwg No:

2c

Rev.