


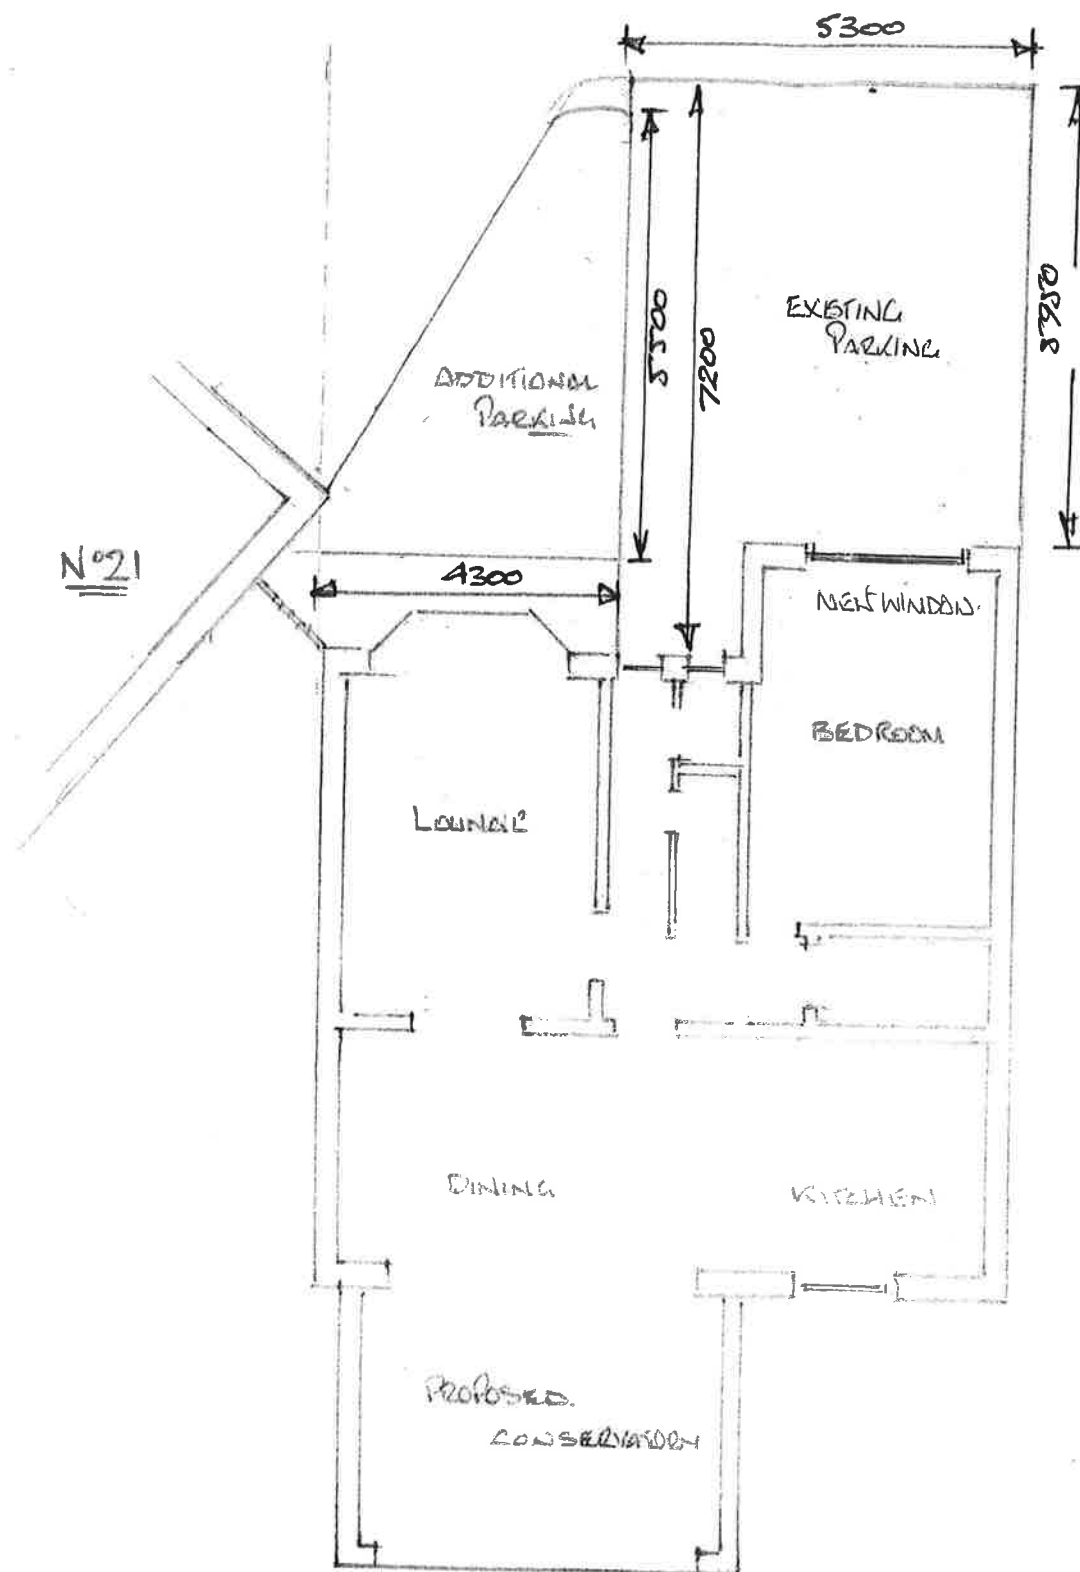

EXISTING PARKING ALLOWS FOR
2 BAYS AT 4.8m x 2.4m
ADDITIONAL PARKING WILL ALLOW
FOR 1 EXTRA VEHICLE - NEGATING
LOSS OF CORNER PARKING

NOTES

PLAN SHOWING ADDITIONAL
PARKING AVAILABLE AT FRONT
CUSTOMER IS WANTING A
TARMAC FINISH & DRAINAGE

A	Date	Revisions

DUNRAVEN
Windows - Doors - Conservatories

St Davids House, Heol Mostyn, Village Farm Ind. Est
Pyle, Bridgend. CF33 6BJ

T: 01656 743 572 / 745 035 F: 01656 745 918

Client:

MR. CSEETENYI

Job Title:

ADDITIONAL PARKING

Plan - Proposed Conservatory
& Garage Conversion -
14 ADONIS 4 FOREST
COPPERHILL
SWANSEA

Scale:

1:100 @ A3

Date:

18/01/2019

Drawn By:

PS

Drg No:

Ac

Rev.

