


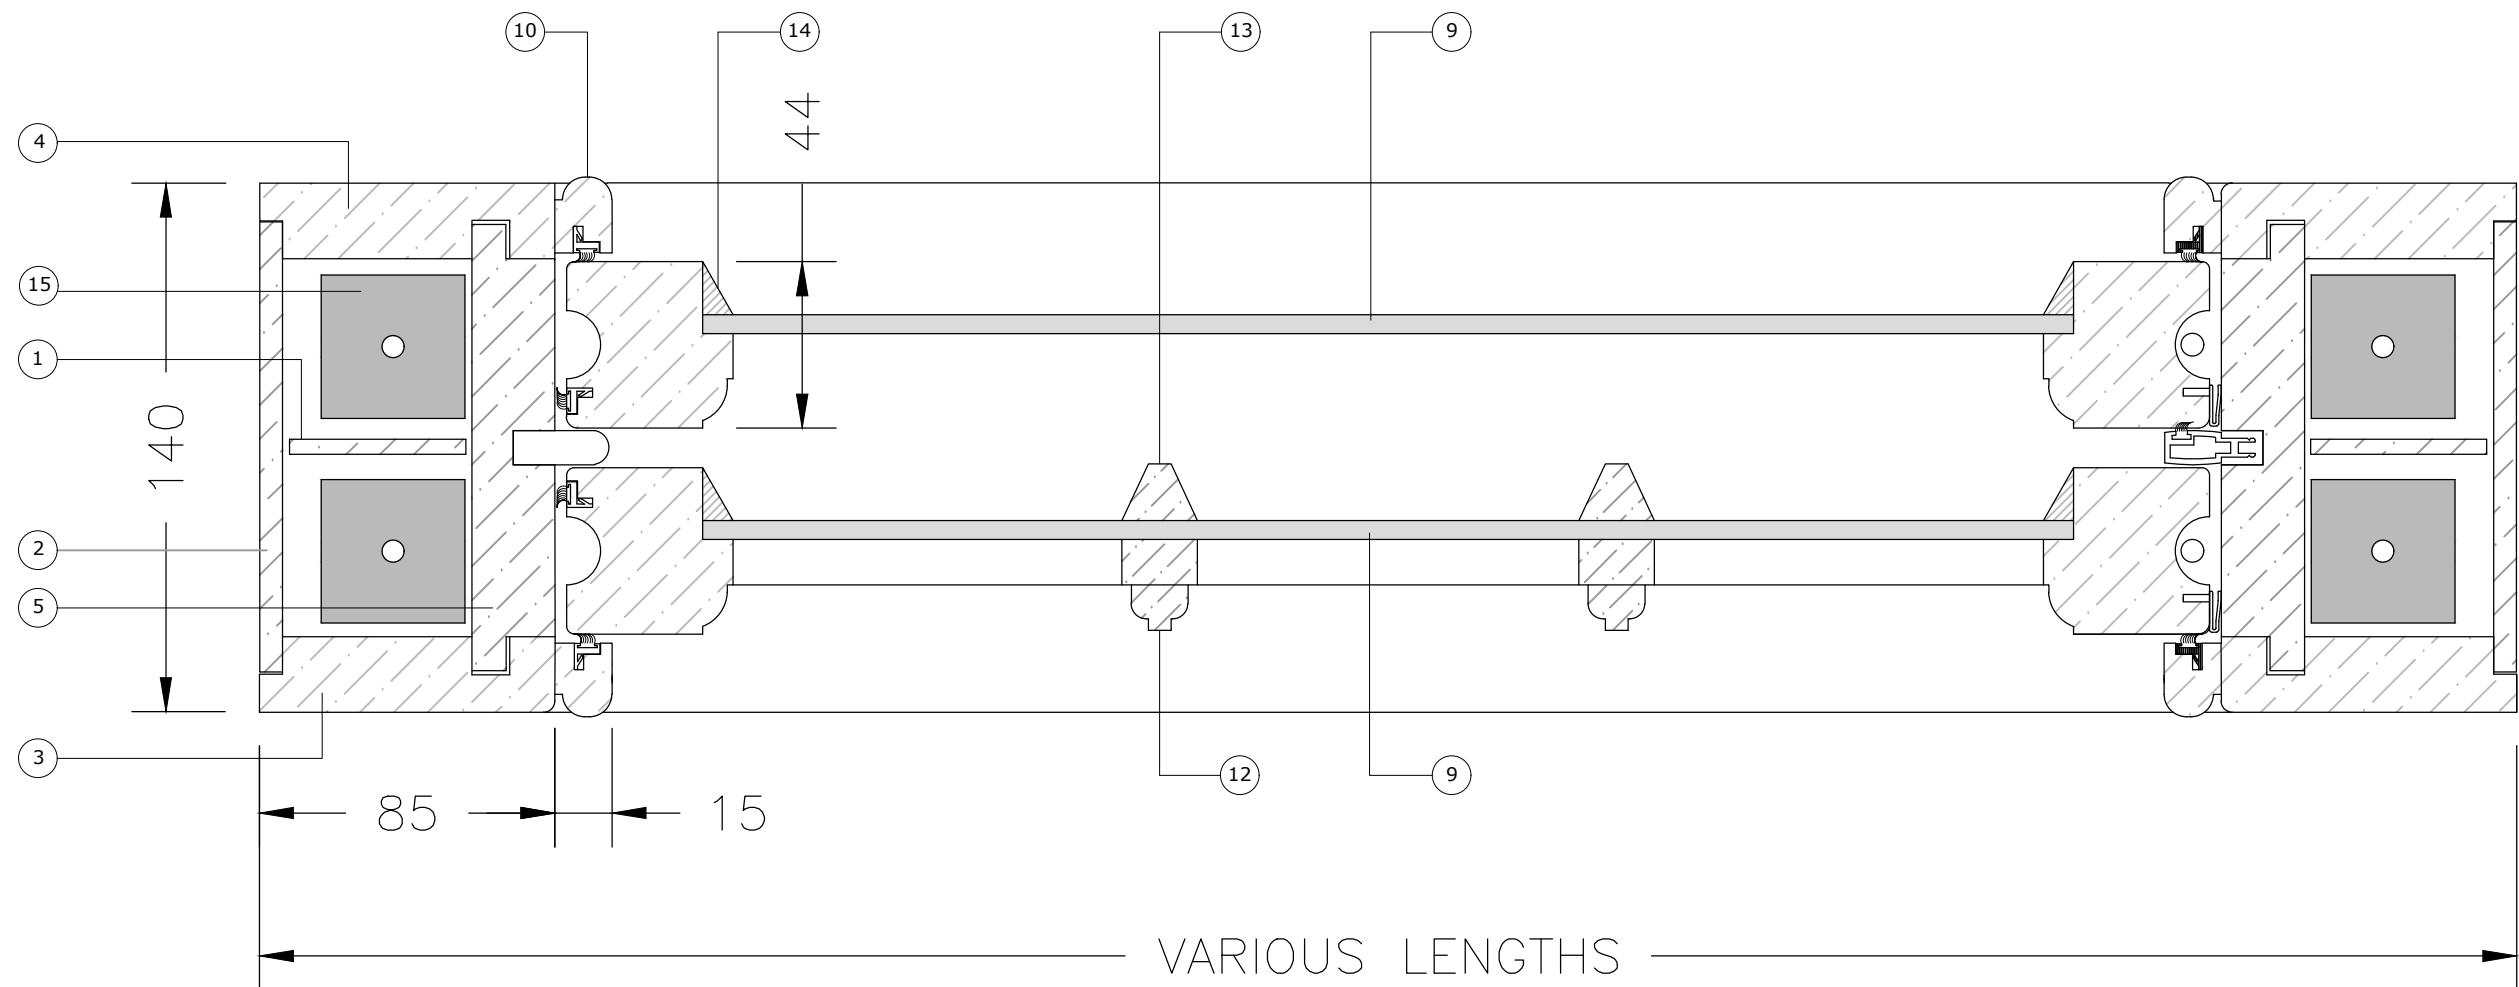

PROPOSED JAMB DETAIL
SCALE 1:2 @ A3

LEGEND

- | | | | | | | | |
|-------------------|----------------|----------------|--------------------|--------------|---------------------------|--------------------|-----------|
| ① Plywood Wagtail | ③ Inner Casing | ⑤ Pulley Style | ⑦ Outer Sash Style | ⑨ Glass | ⑪ Brush Draught Stripping | ⑬ Stick On Beading | ⑮ Weights |
| ② Ply Casing | ④ Outer Casing | ⑥ Parting Bead | ⑧ Inner Sash Style | ⑩ Staff Bead | ⑫ Glazing Bar | ⑭ Glazing Bead | |

Revisions:

Rev'	Date	Init'	Description

DRAWING STATUS.

PLANNING

Client: NEATH TOWN COUNCIL
Project: NEATH TOWN HALL, NEATH
Title: WINDOW DETAIL - JAMB

Drawing No.

HD2664_A07

Rev.

Scale: 1:2 @ A3
Date: 05.11.18
Drawn: SE
Checked:
Approved:



HURLEY & DAVIES
• CHARTERED SURVEYORS •
AND ARCHITECTS

12 Axis Court,
Riverside Business Park
Swansea, SA7 0AJ
TEL : 01792 791100
FAX : 01792 641110

206 High Street,
Blackwood, Caerphilly,
NP12 1AJ
TEL : 01495 225281

contactus@hurleyanddavies.co.uk
www.hurleyanddavies.co.uk

This drawing must not be scaled, figured dimensions and levels
should be used. any inaccuracies must be notified to the
architect.

THIS DRAWING IS COPYRIGHT