




Reproduced from an Ordnance Survey map with the permission of the
Controller of Her Majesty's Stationary Office.
©Crown Copyright. All rights reserved.



SITE LOCATION PLAN
Scale 1:1250

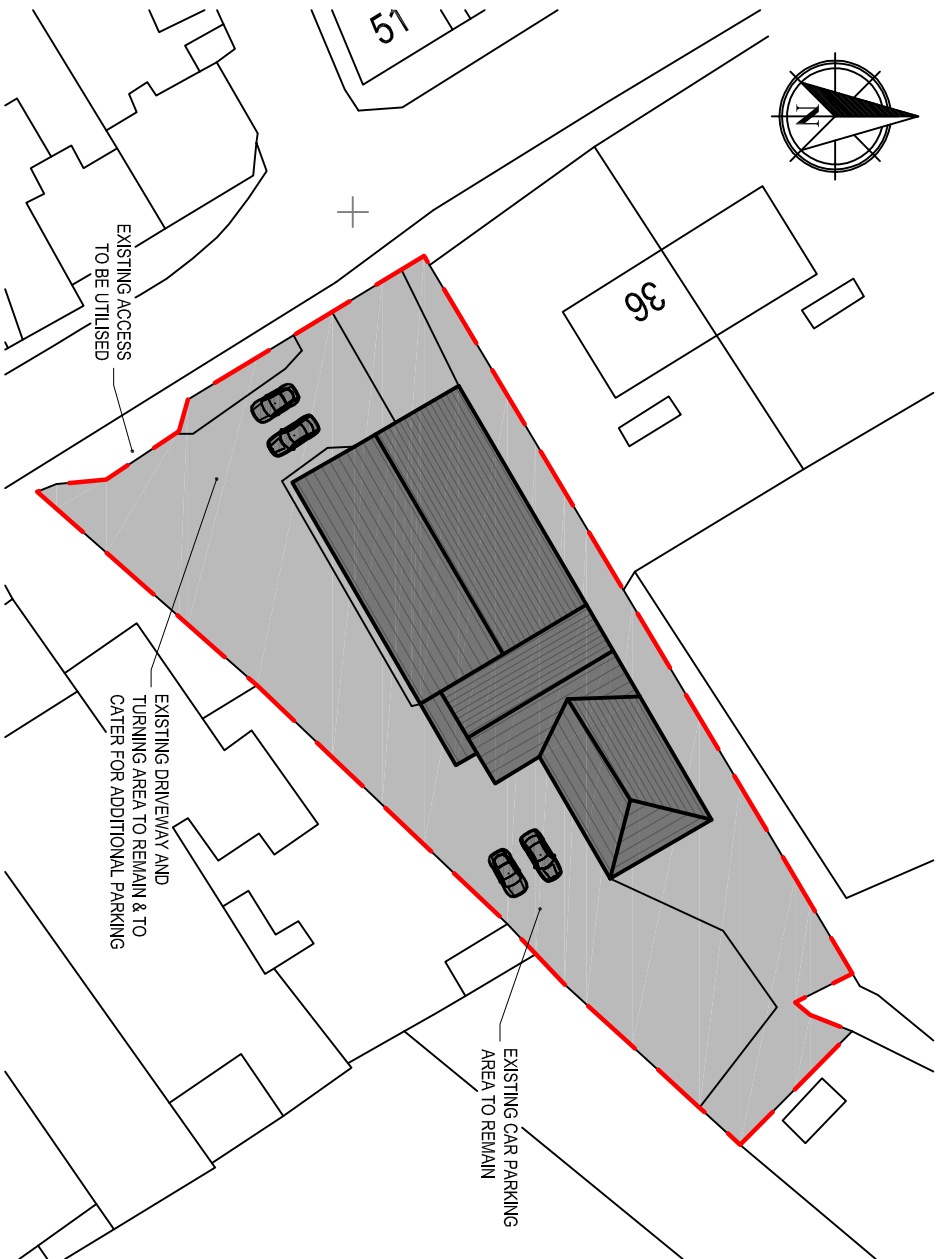

SITE BLOCK PLAN
Scale 1:500

 Cwm Planning & Design Ltd. (architectural and Draughting Services)		Client: Mr. T. Negus Former Carmel Welsh Independent Chapel Heol Cae Gurwen Amanford SA18 1HG		Project Title: PROPOSED RE-DEVELOPEMENT & CHANGE OF USE OF GROUND FLOOR TO FORMER 'CARMEL' WELSH INDEPENDENT CHAPEL		Scheme Specific Notes:		General Notes: 1. Do not scale from this drawing, take figured dimensions only. 2. Dimensions are in millimeters unless otherwise stated.		Drawing Title: EXISTING SITE LOCATION PLANS & BLOCK PLAN	
Drawing Issue:		Drawing No:		Revision:		Date:		Revised:		Scale(s):	
1:1250 / 1:500		001				12-06-2019				Paper Size:	
A3											

PLANNING