
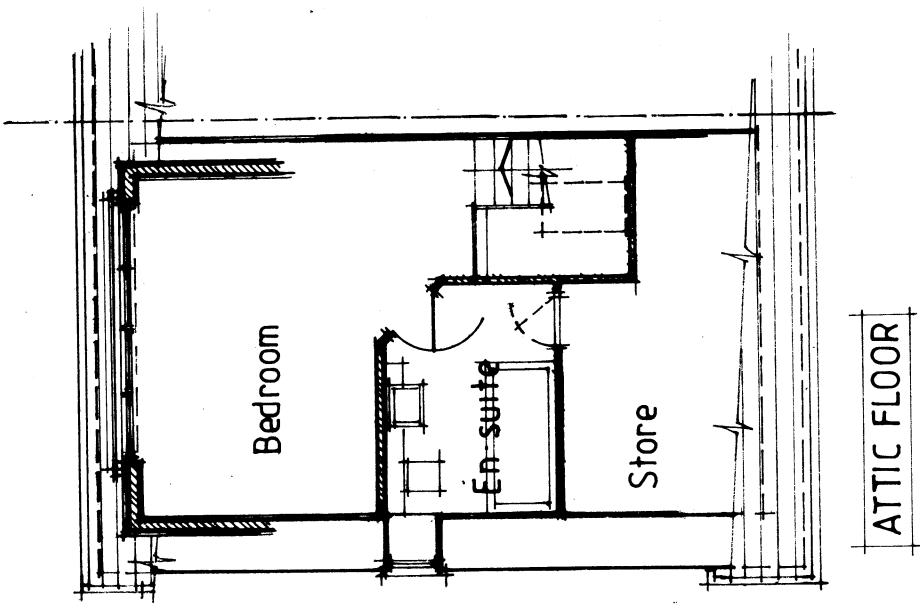
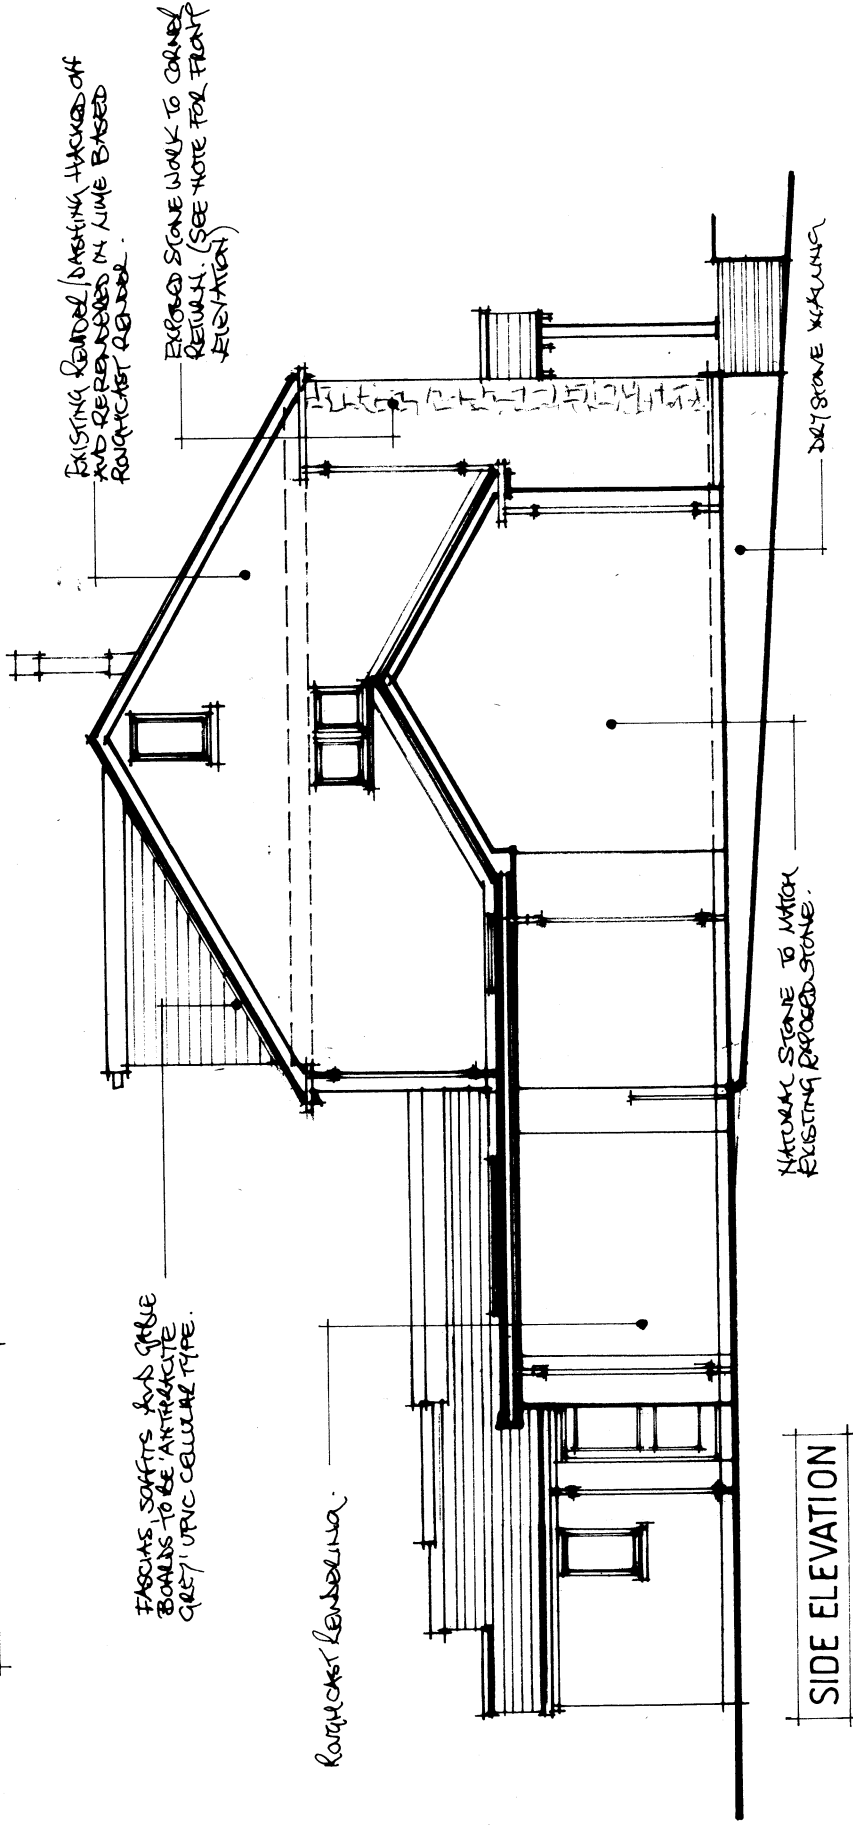


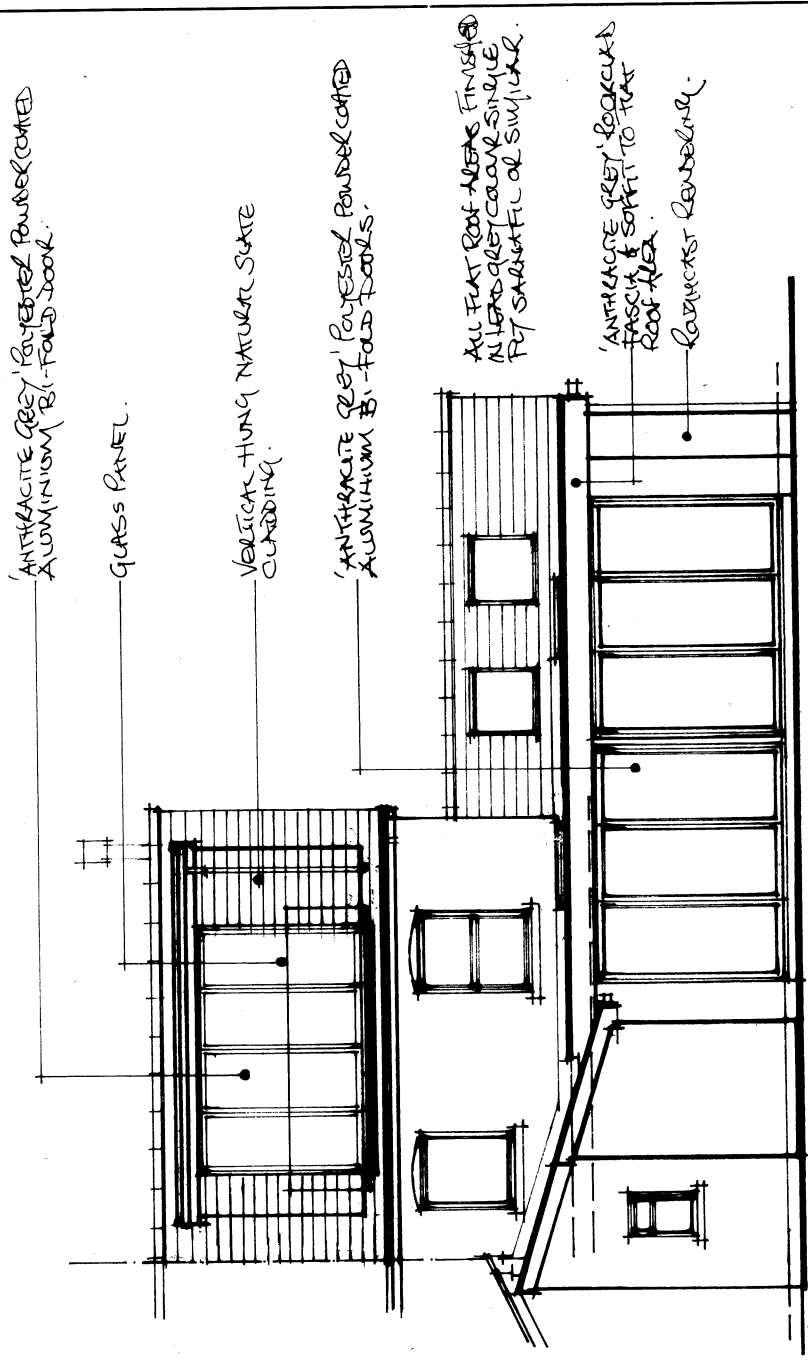

mjs designs(cymru) ltd
architectural design-project management
01639 643392 07530 134442

NOTES:
0m 1m 2m 3m 4m 5m 6m
All dimensions must be checked on site and not scaled from this drawing.

Client
Mr. & Mrs. Mark Evans
Job Title
Aelfryn, 4 Graig Gellinudd, SA8 3HP

Scale
1:100@ A3
Drawn by
Date 06.2019

Drawing Title
Prop. Attic Plan & Elevations
Drg No.
192008.03 A
Rev