

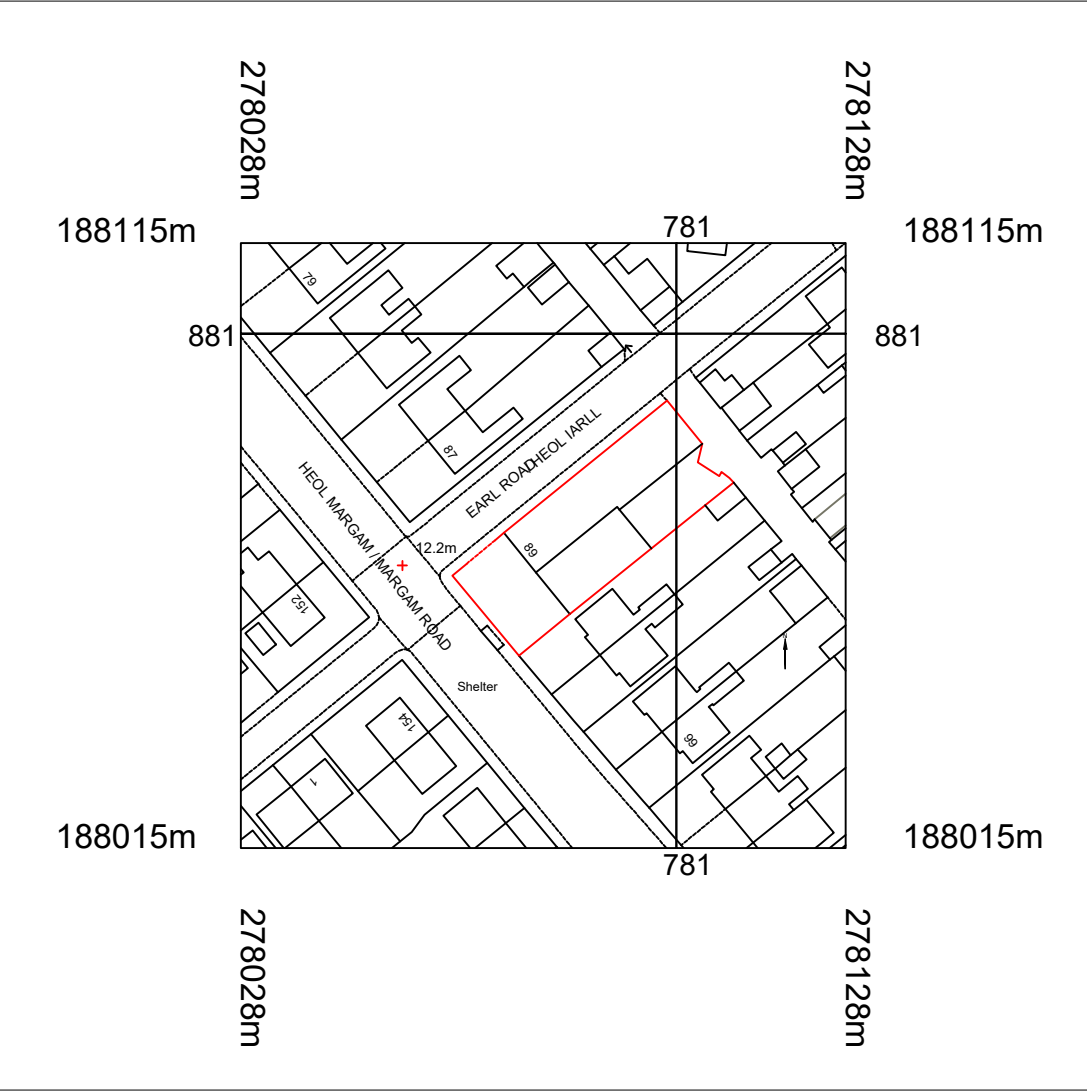
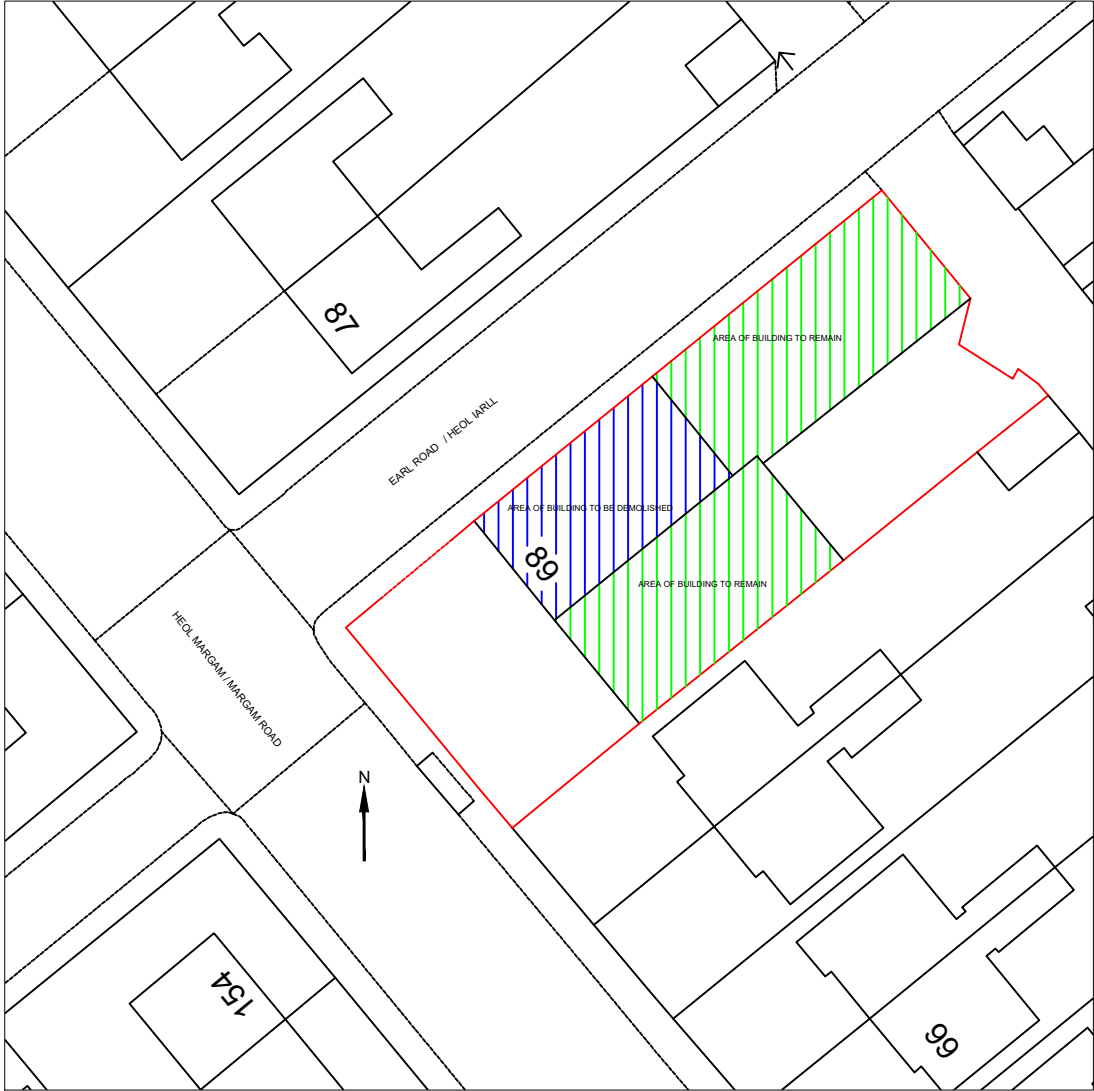


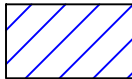

LOCATION PLAN SCALE 1:1250

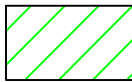

BLOCK PLAN SCALE 1:500

-  AREA OF BUILDING TO BE DEMOLISHED
-  AREA OF BUILDING TO REMAIN

Applicant
Khatja Gulammamdo
Drawing No 89SA13-001

Site Address
89-91 Margam Rd
Port Talbot
SA13 2AA