


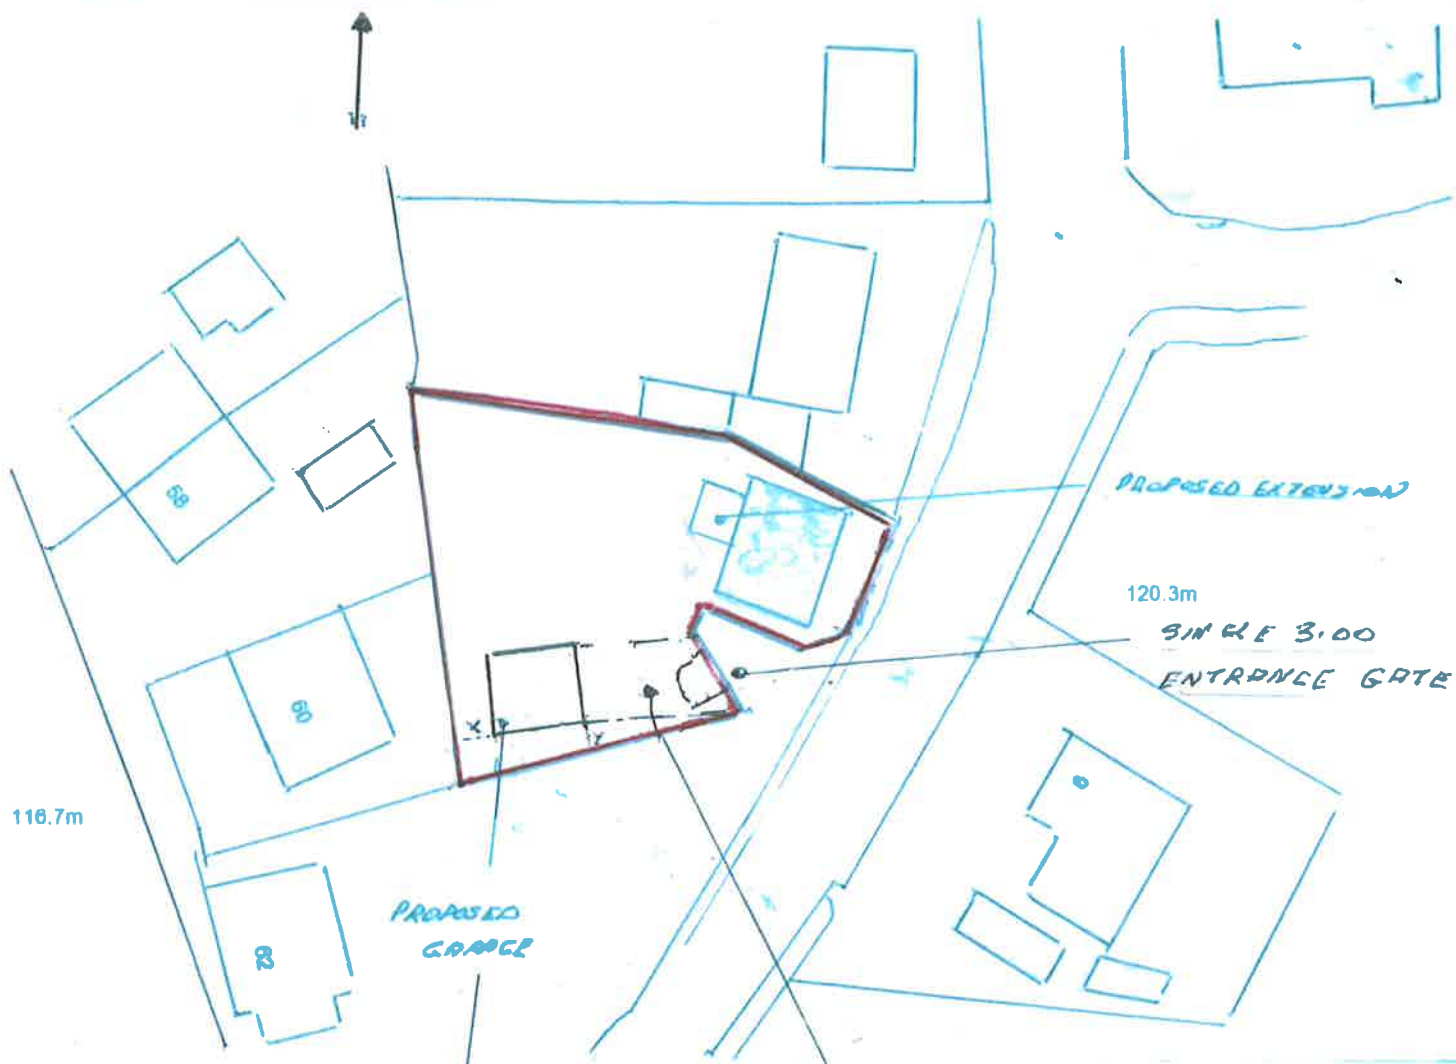

MINIMUM 2.00 METRES
BOUNDARY TO GARAGE
AT X AND Y

VEHICLE PARKING AREA
BEFORE GARAGE DOOR
OPENED AND AFTER
SHUTTING OF GATE

BLOCK PLAN 1:500