



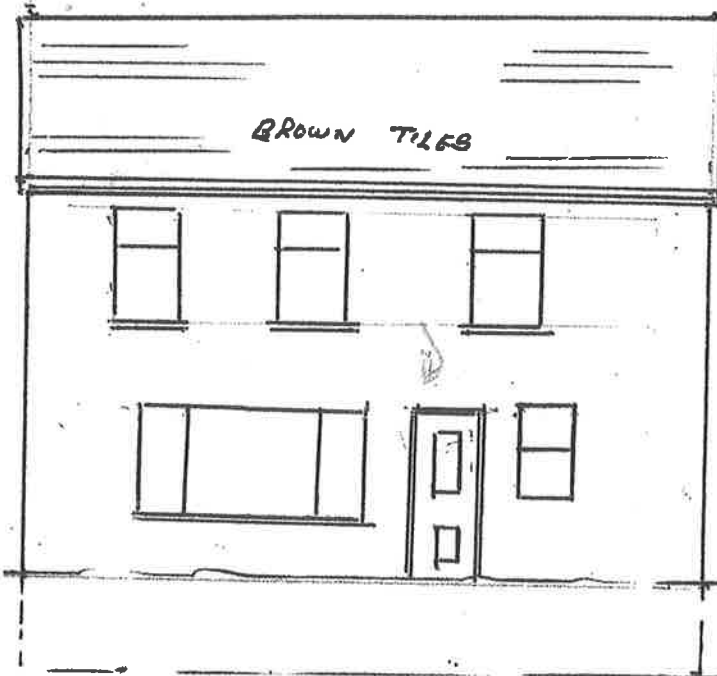

BROWN DUCK RENDER


REAR ELEVATION EXISTING

ALL SEALS 1:100

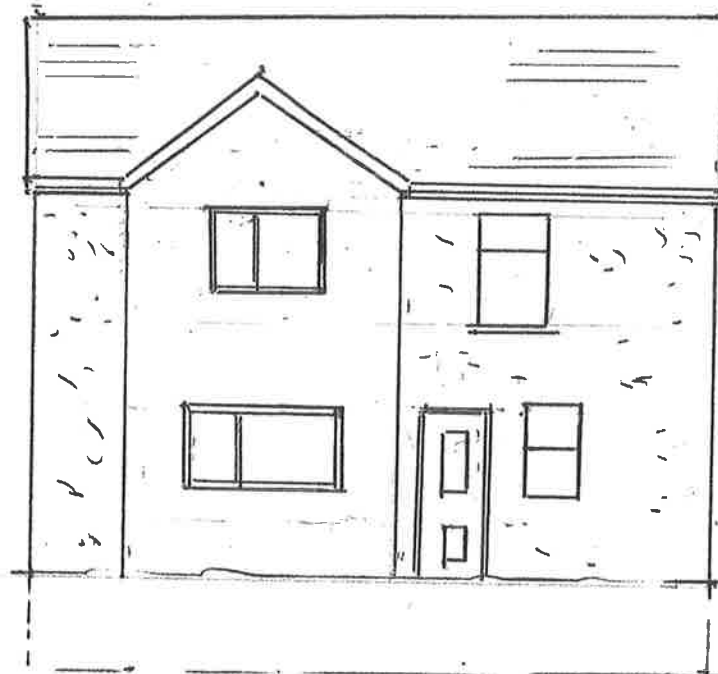


BROWN DUCK RENDER


REAR ELEVATION PROPOSED

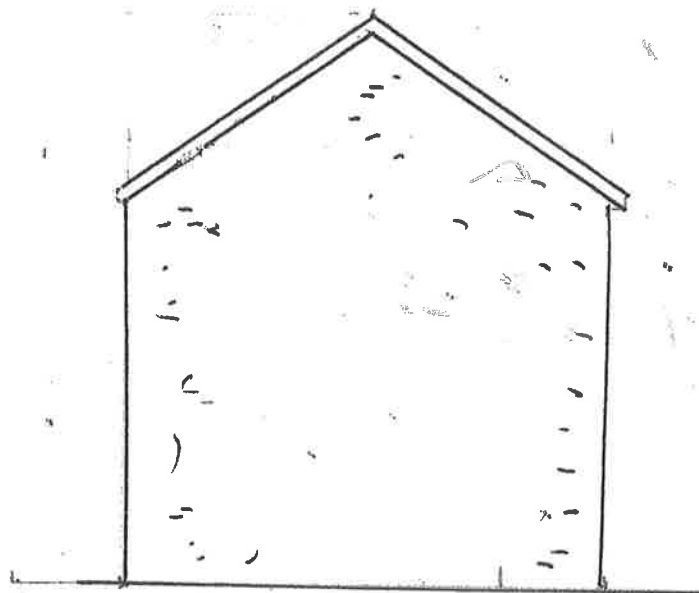

RIGHT HAND SIDE EXISTING

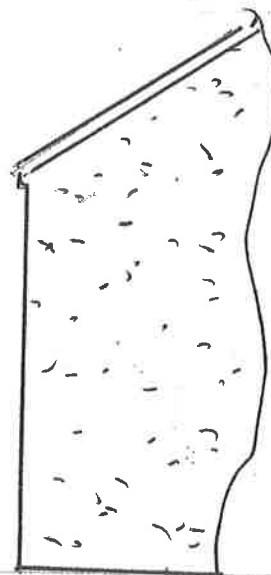

LEFT HAND
SIDE EXISTING

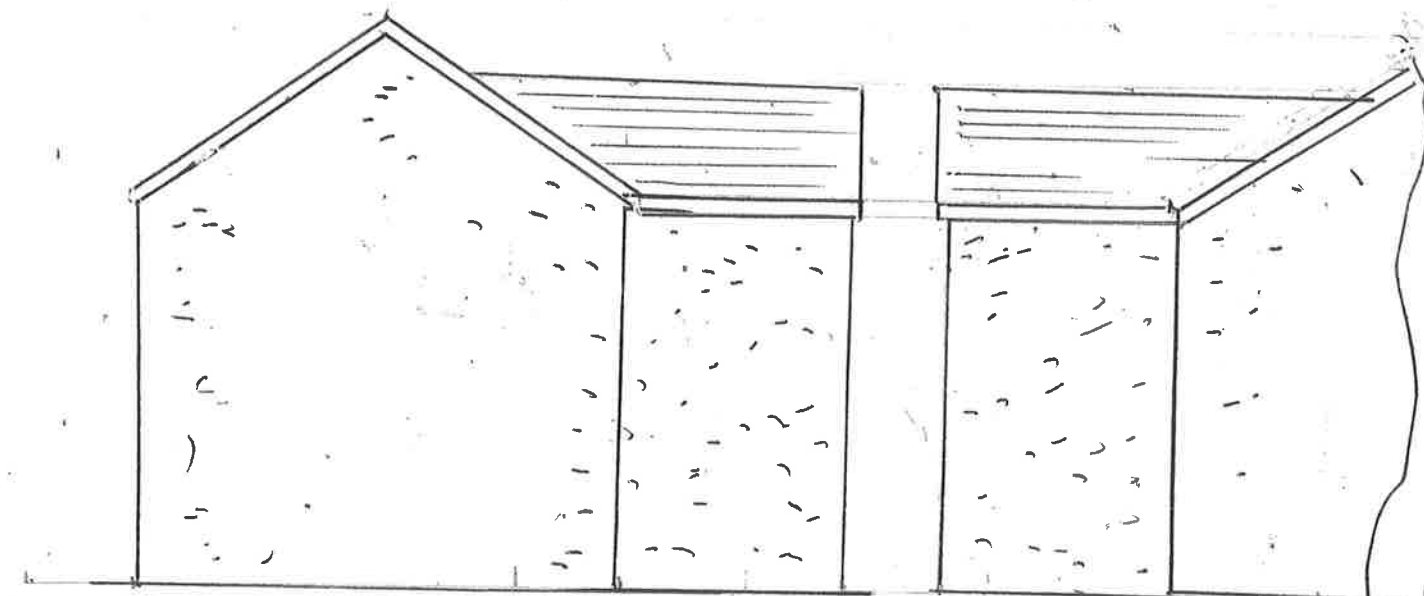

ALL MATCHING FINISHES
(DOOR: RENDER: EDGES)

RIGHT HAND SIDE PROPOSED

LEFT HAND
SIDE PROPOSED