
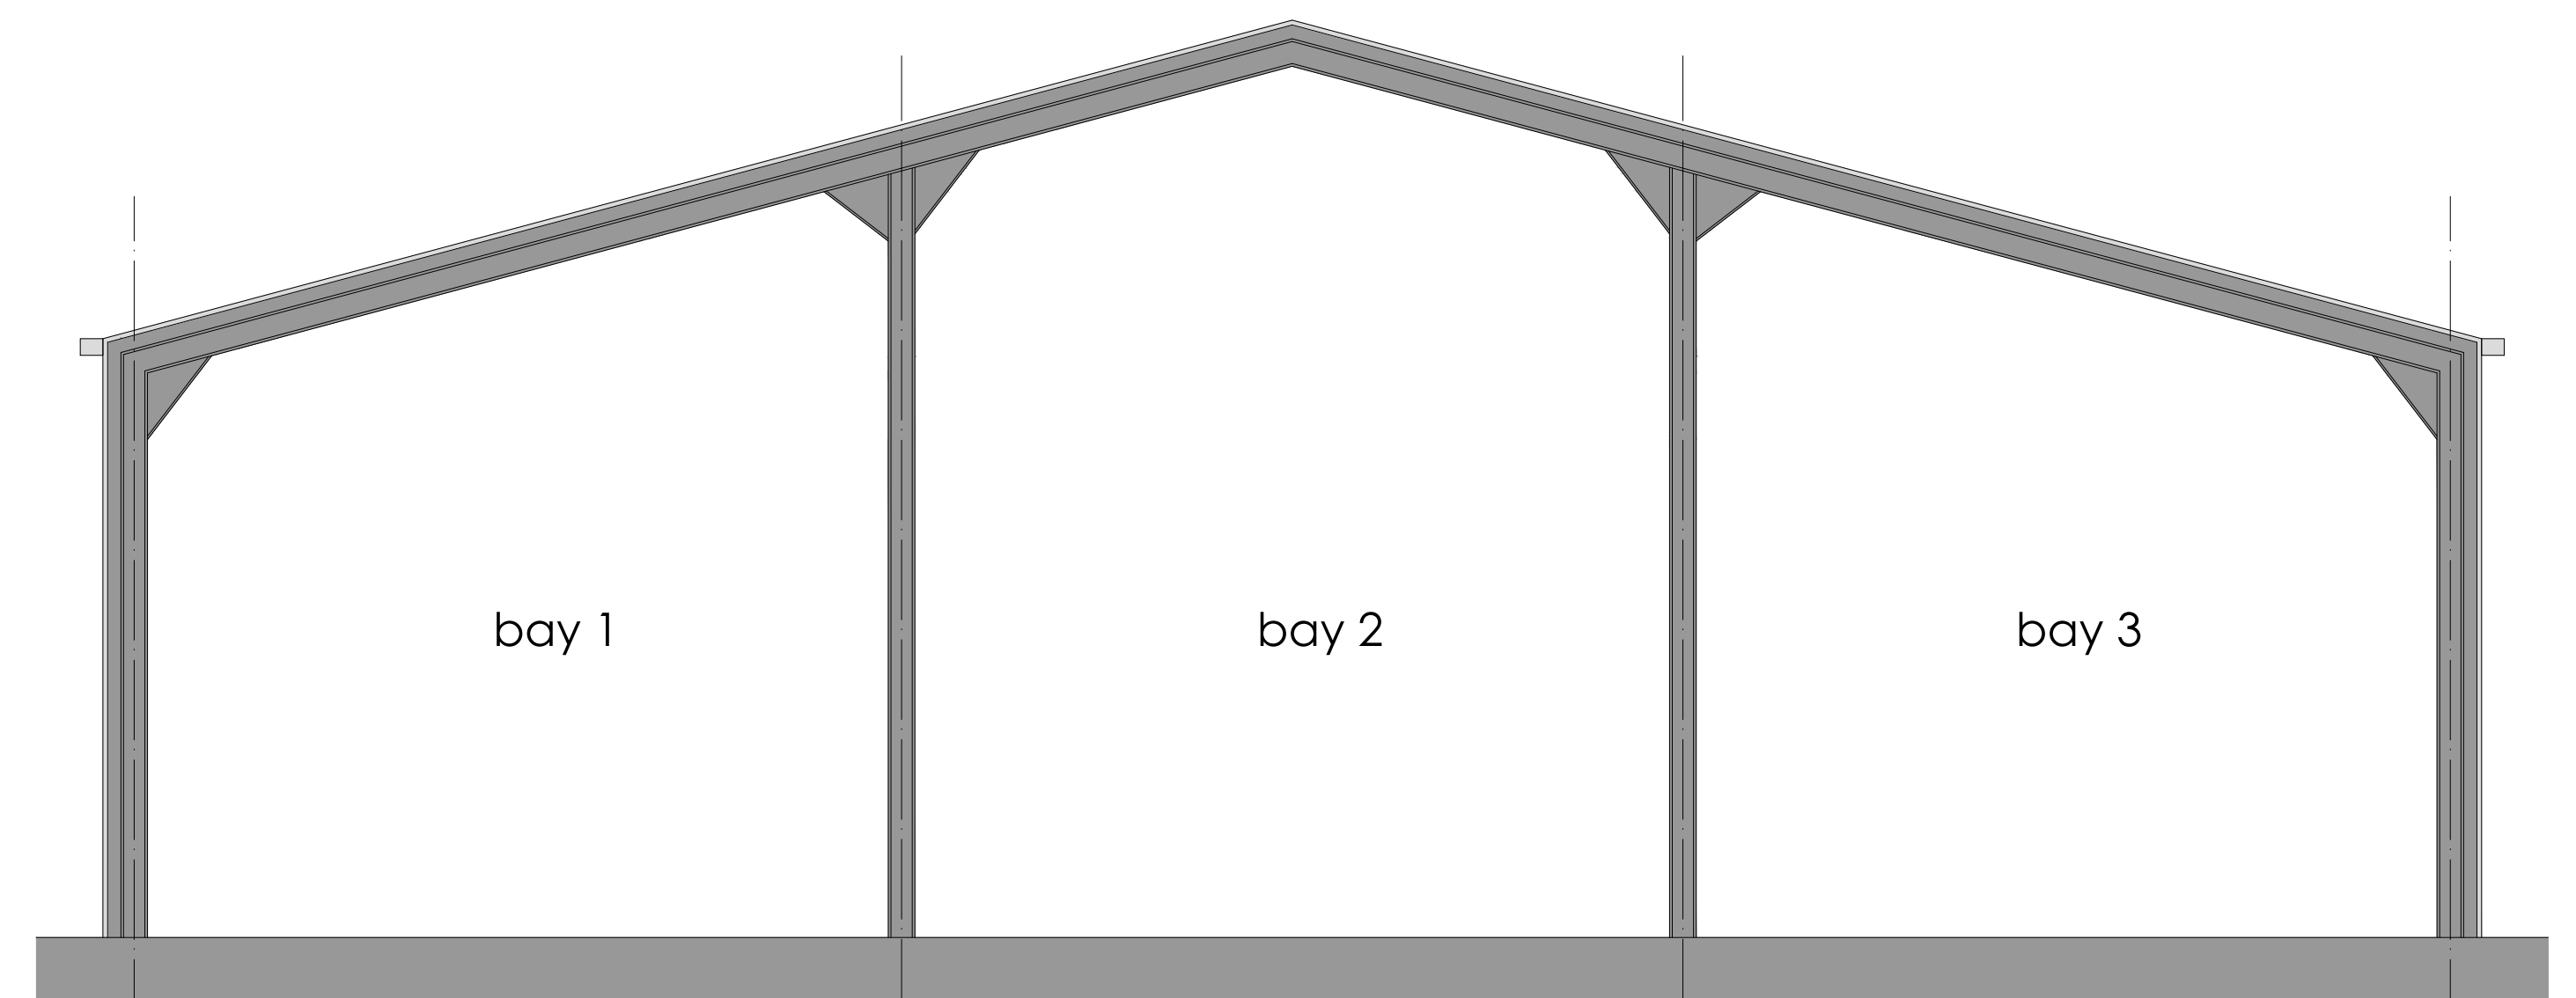


- ① vertical sheet cladding roof colour gooswing grey
- ② breff martin 170mm high flowgutter system colour goosewing grey
- ③ vertical sheet cladding walls colour gooswing grey

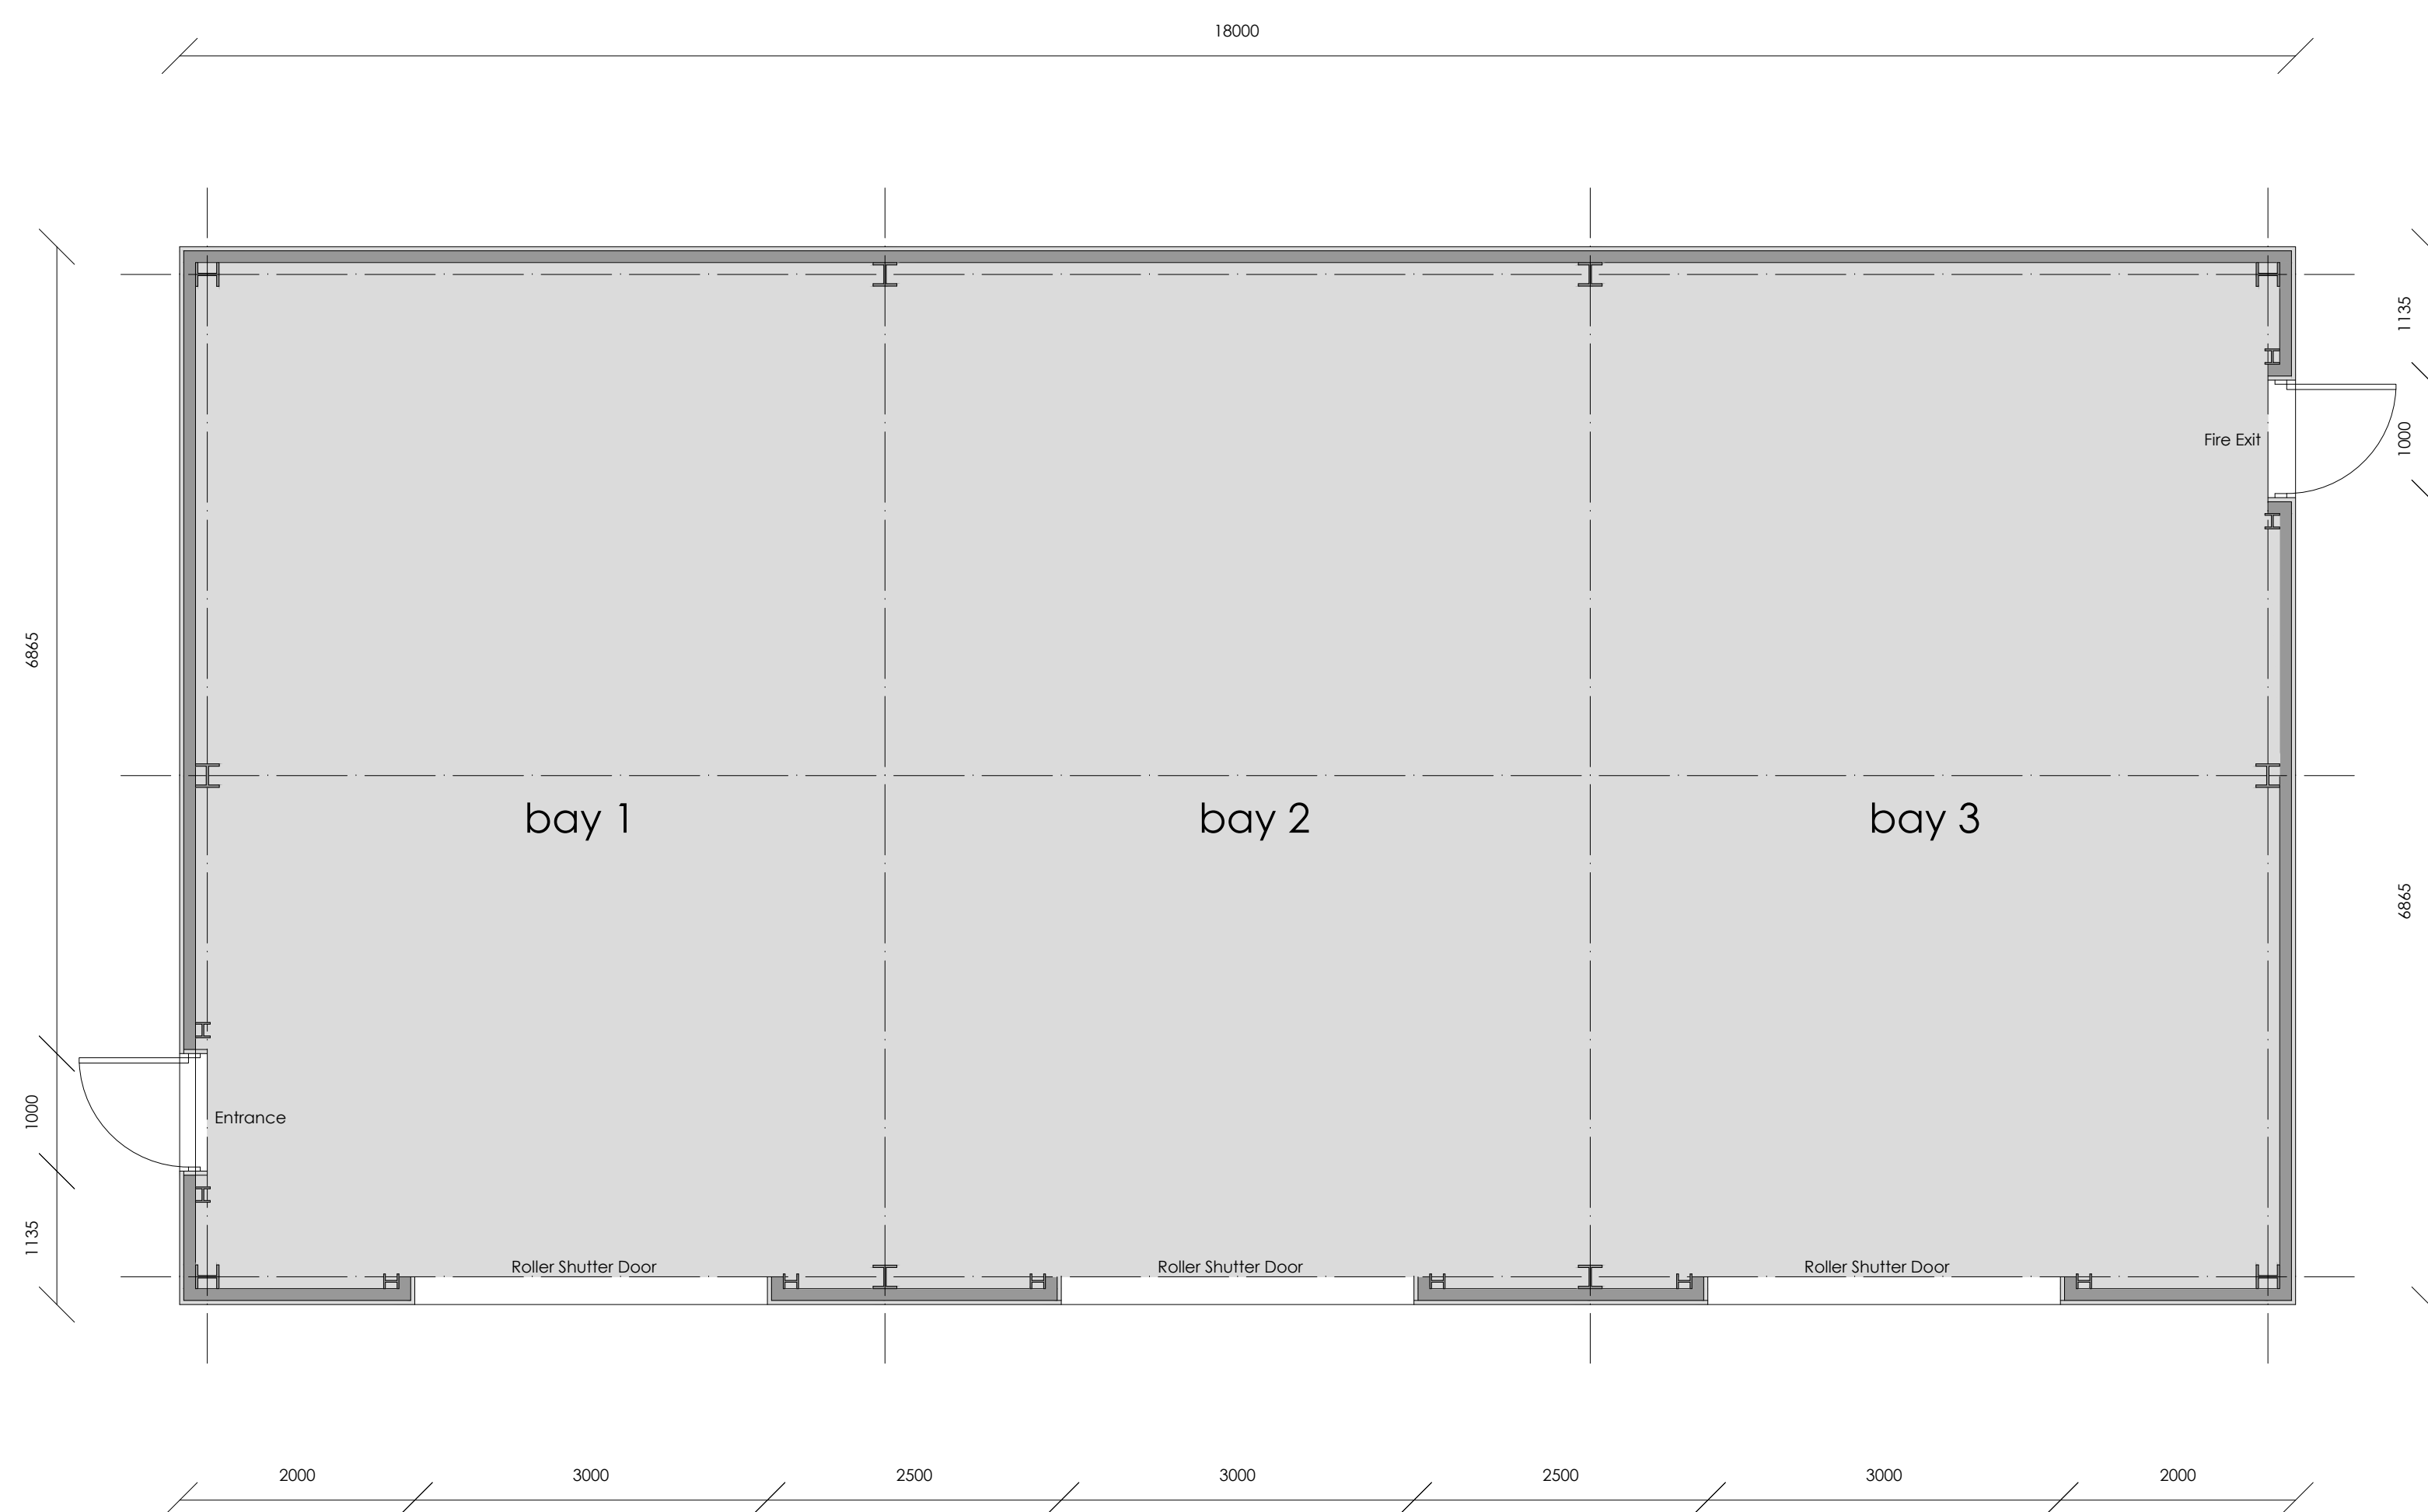

proposed floor plan

proposed section