


PROPOSED OFF STREET PARKING H, PARK STREET, TONNA

Scale 1:1250

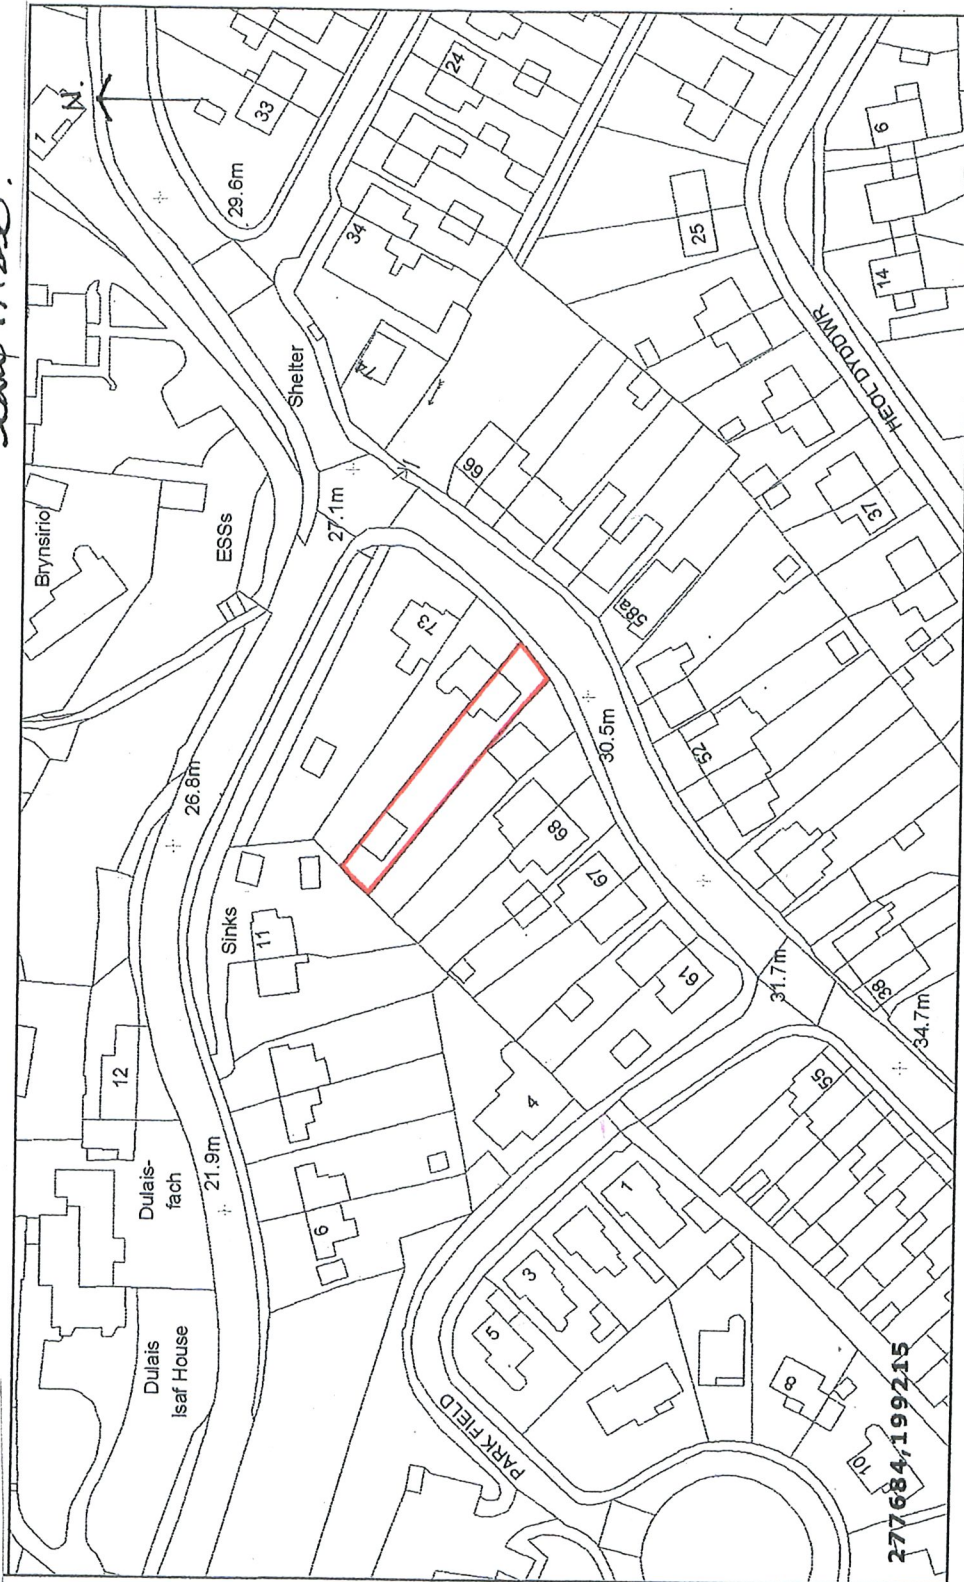

277684, 199215