



PROPOSED

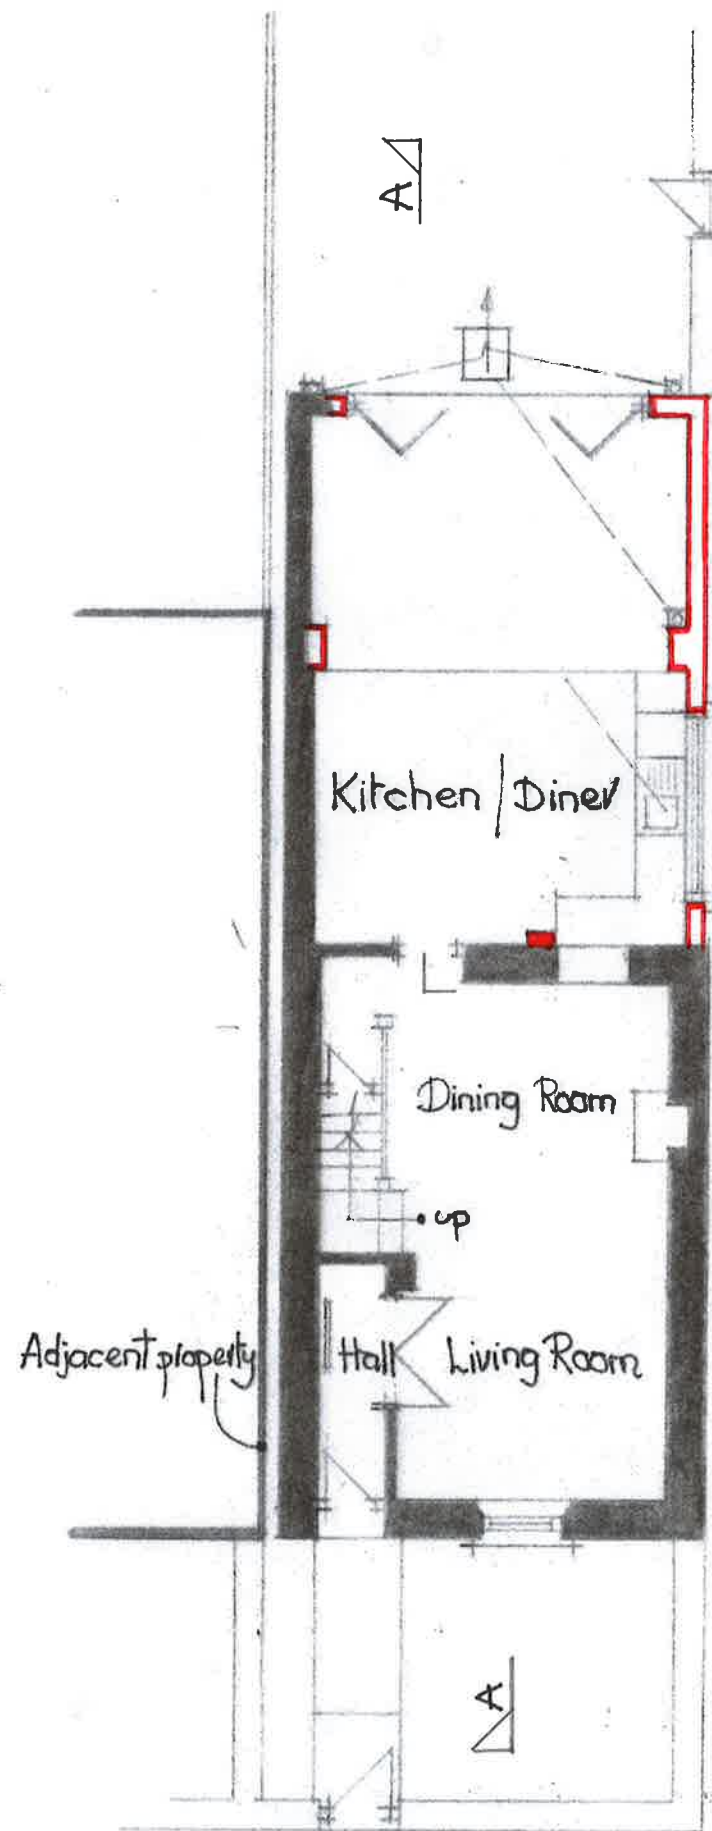


Ground Floor Plan

Note: No work in conjunction with extension to overhang boundary. External wall to be set-back approx 150mm to accommodate fascia and rainwater gutter.


B/B

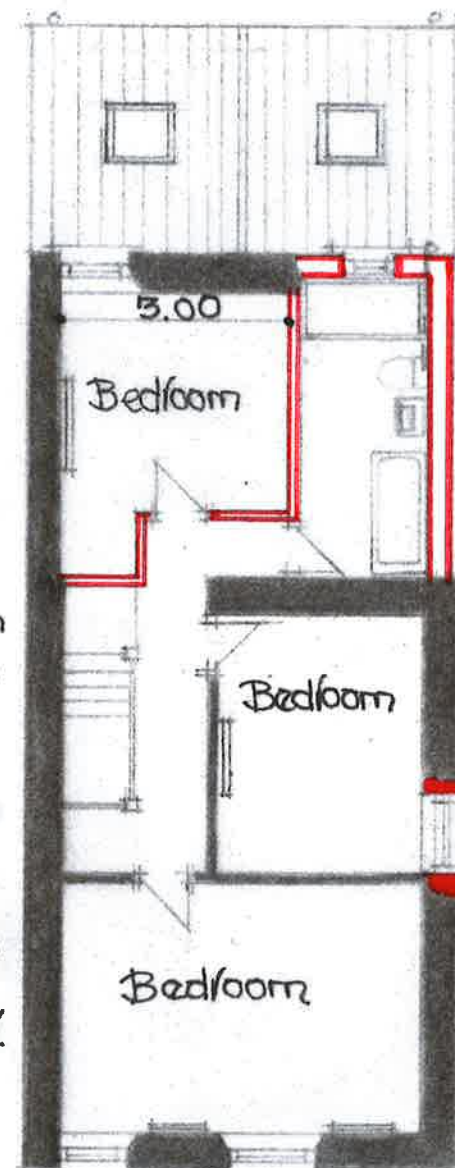

First Floor Plan

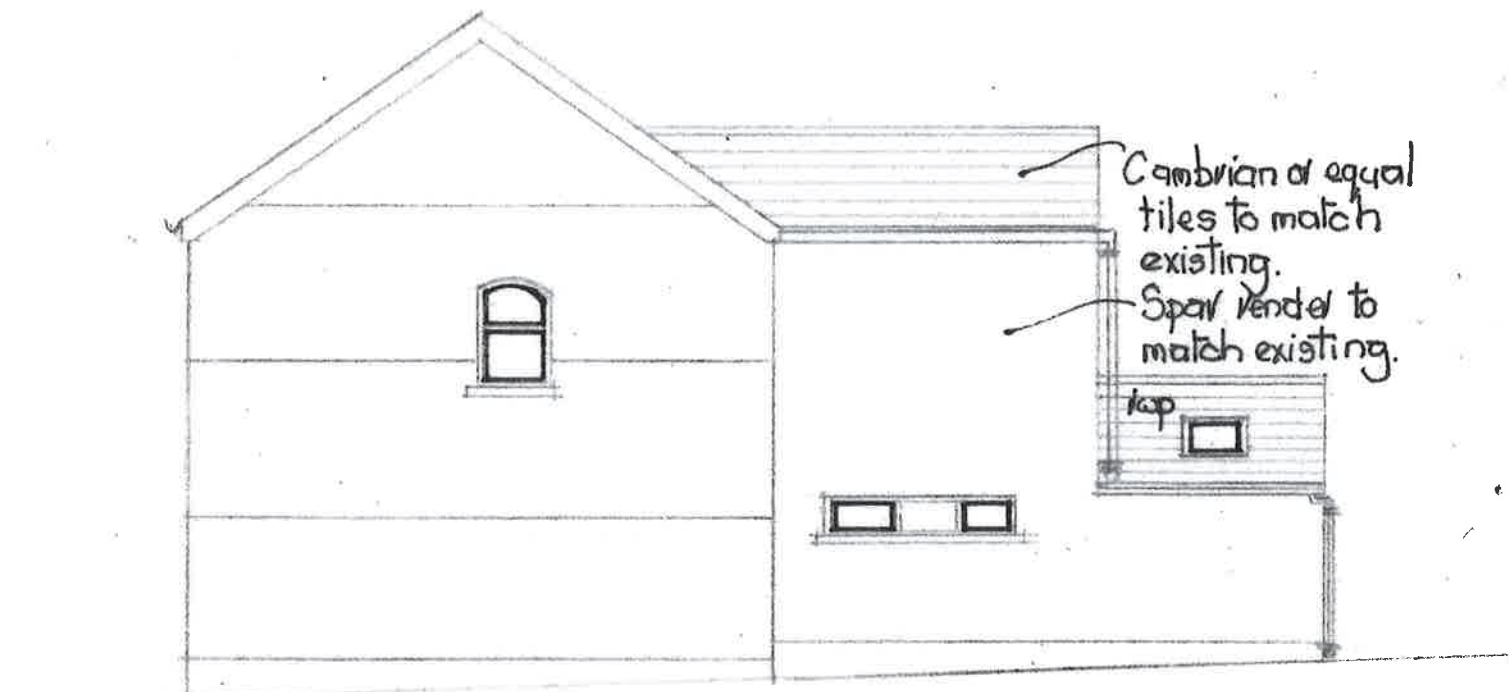

Side Elevation

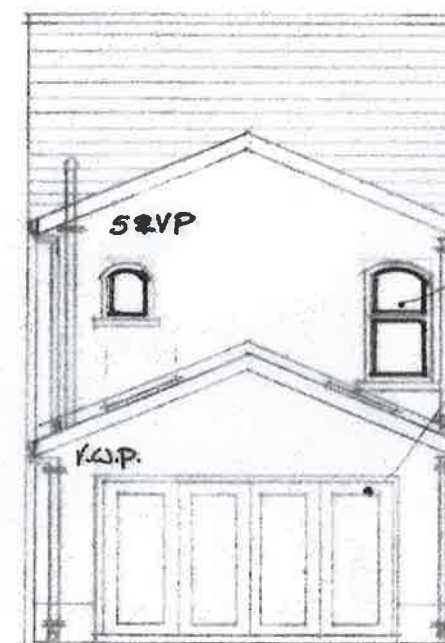

Rear Elevation