



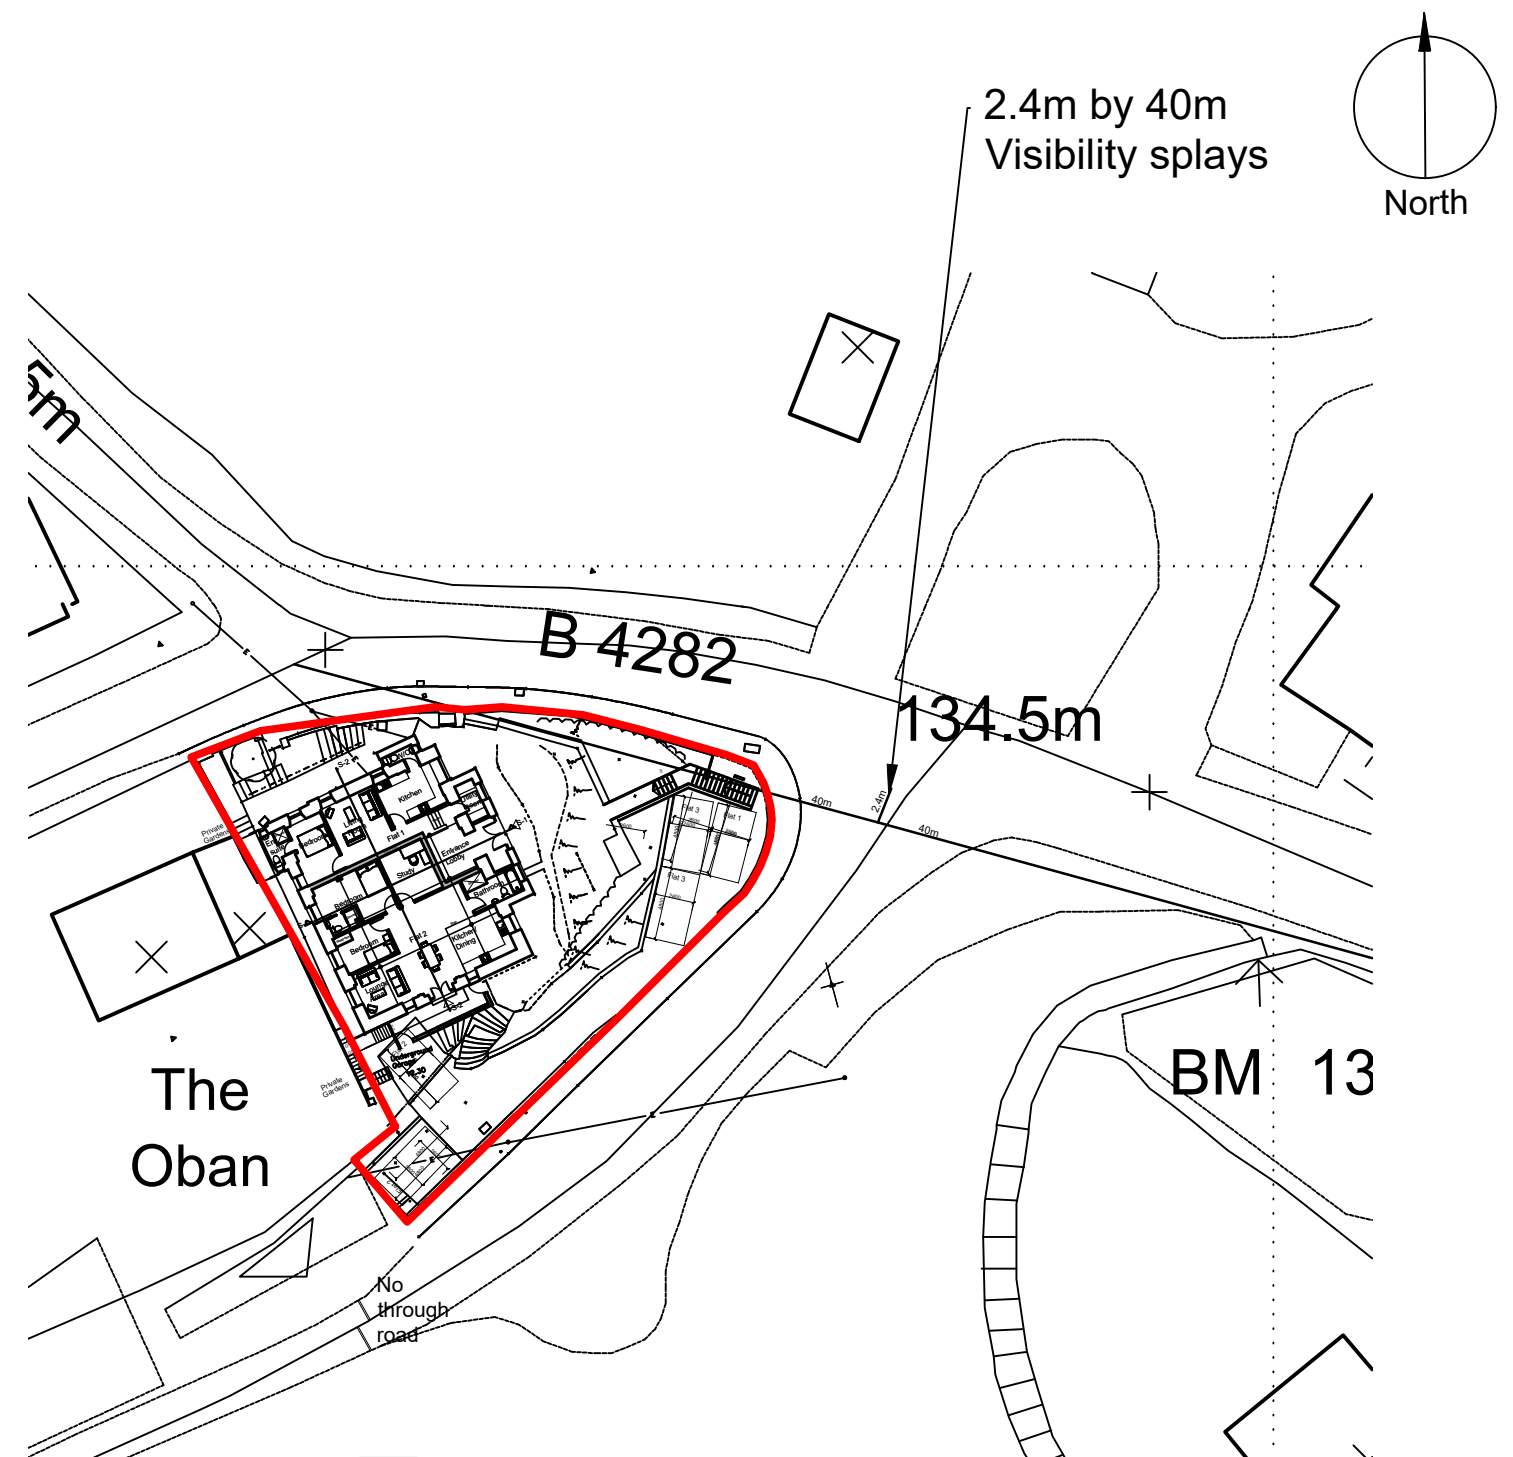

This drawing is copyright
NOTE: All dimensions to be checked
on site and not scaled from the drawing.

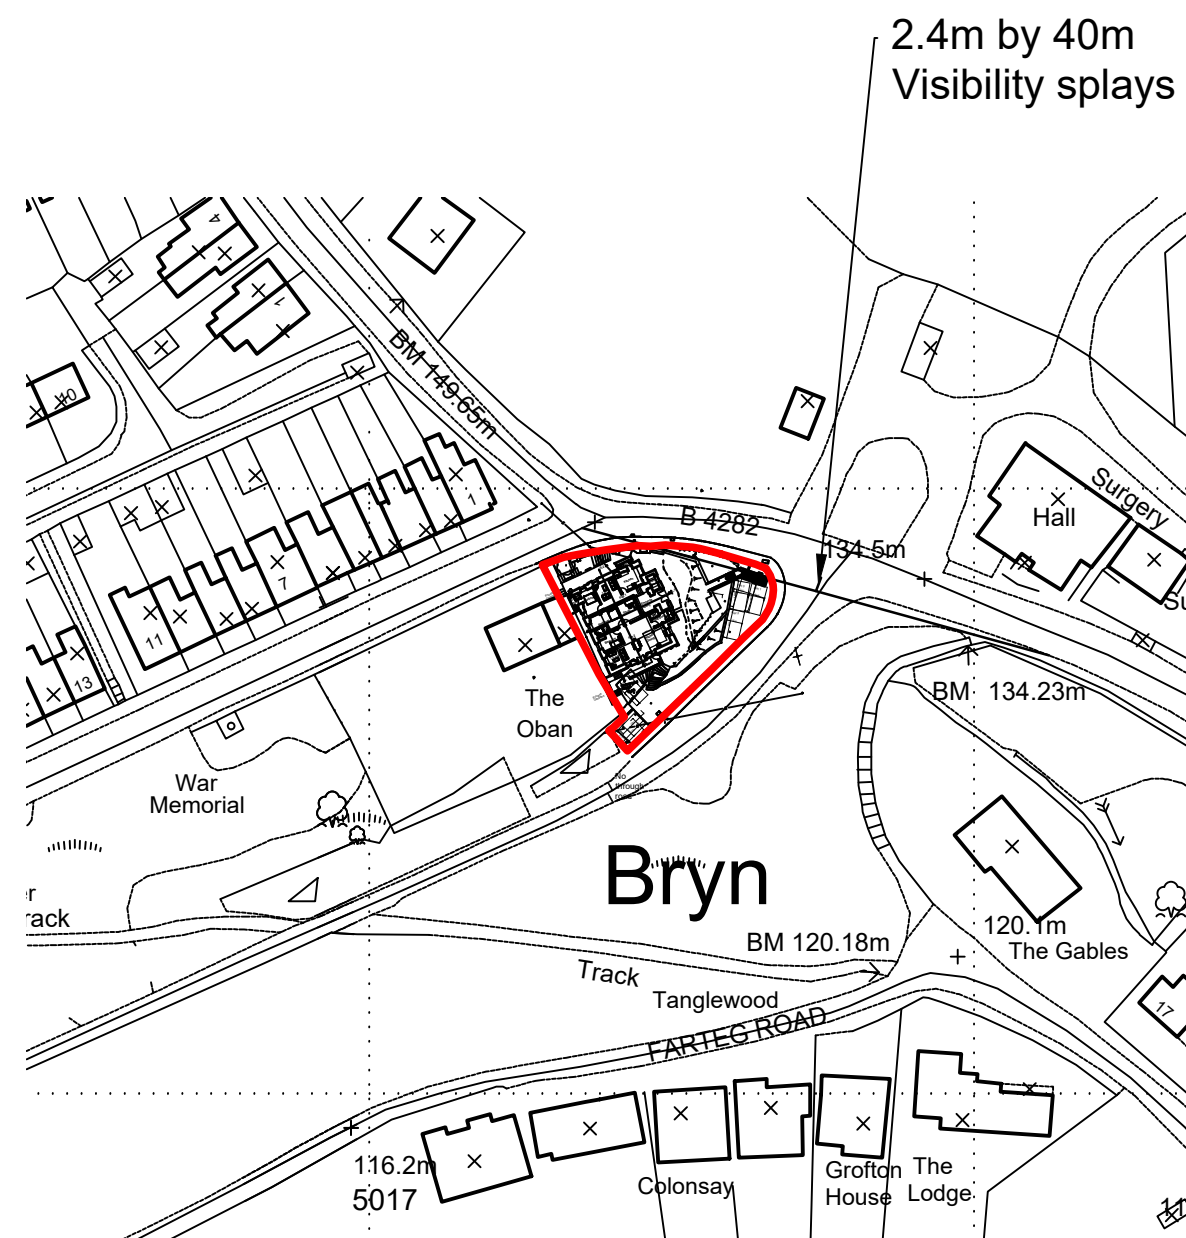

CLIENT
Mr H. Griffiths
Carmel Chapel, Bryn,
Port Talbot

DATE: August 2019

	CHECKED:
--	----------

JOB TITLE
Proposed Flat Conversion,
Carmel Chapel, Bryn,
Port Talbot

SCALE:
As Shown

A3

DRNG. TITLE	Proposed Block Plan
-------------	---------------------

DRNG. NO.
HG.17.09.01

EV.

HUW GRIFFITHS DIP.ARCH. RIBA CHARTERED ARCHITECTS LTD
39 ST. JAMES' CRESCENT, SWANSEA, SA1 6DRTEL. (01792) 644038 FAX. (01792) 645446 E MAIL. design@huwgriffiths-riba.com