

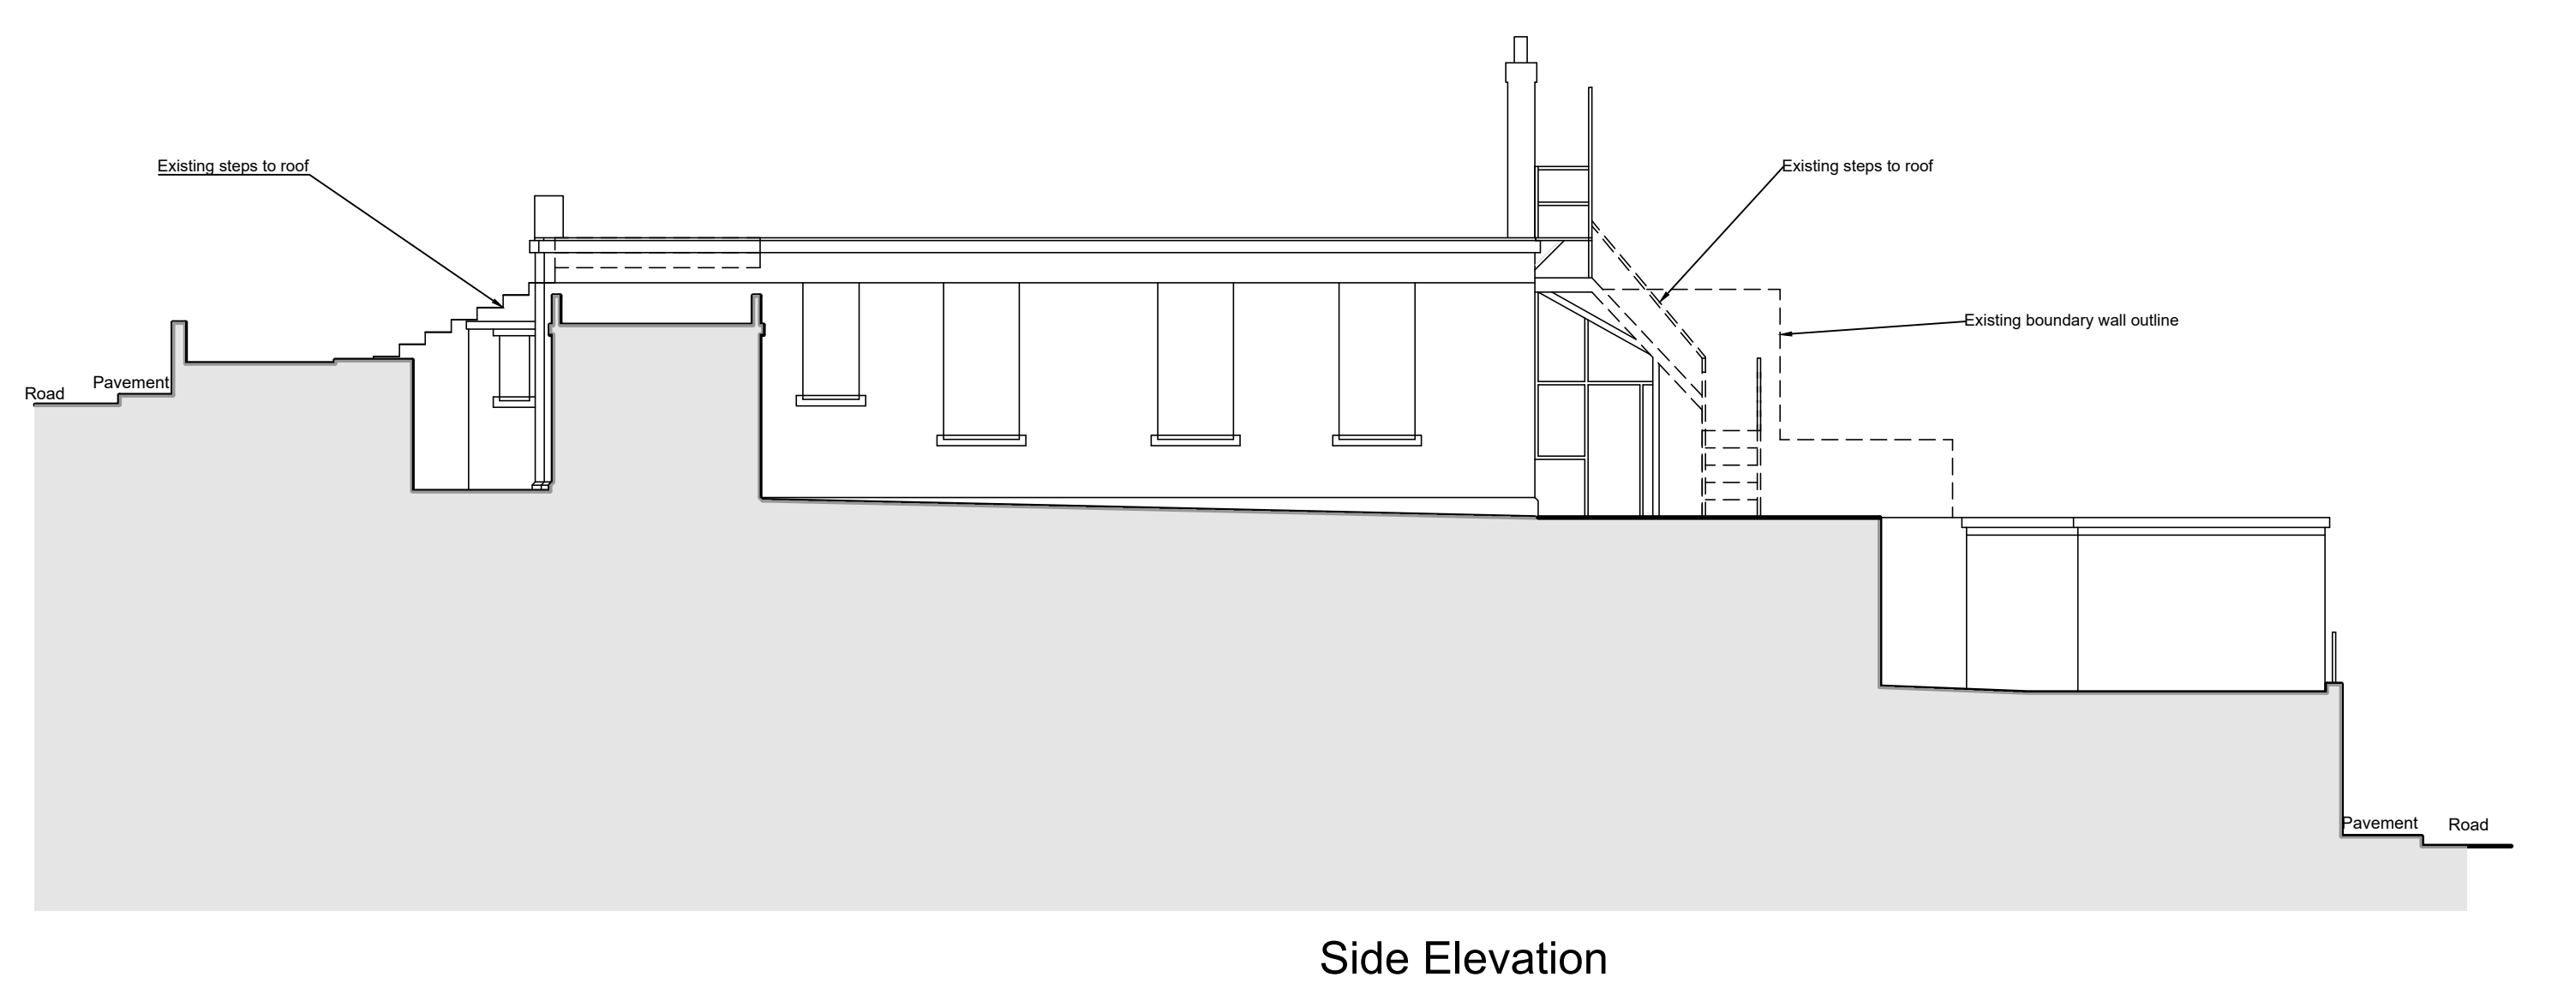
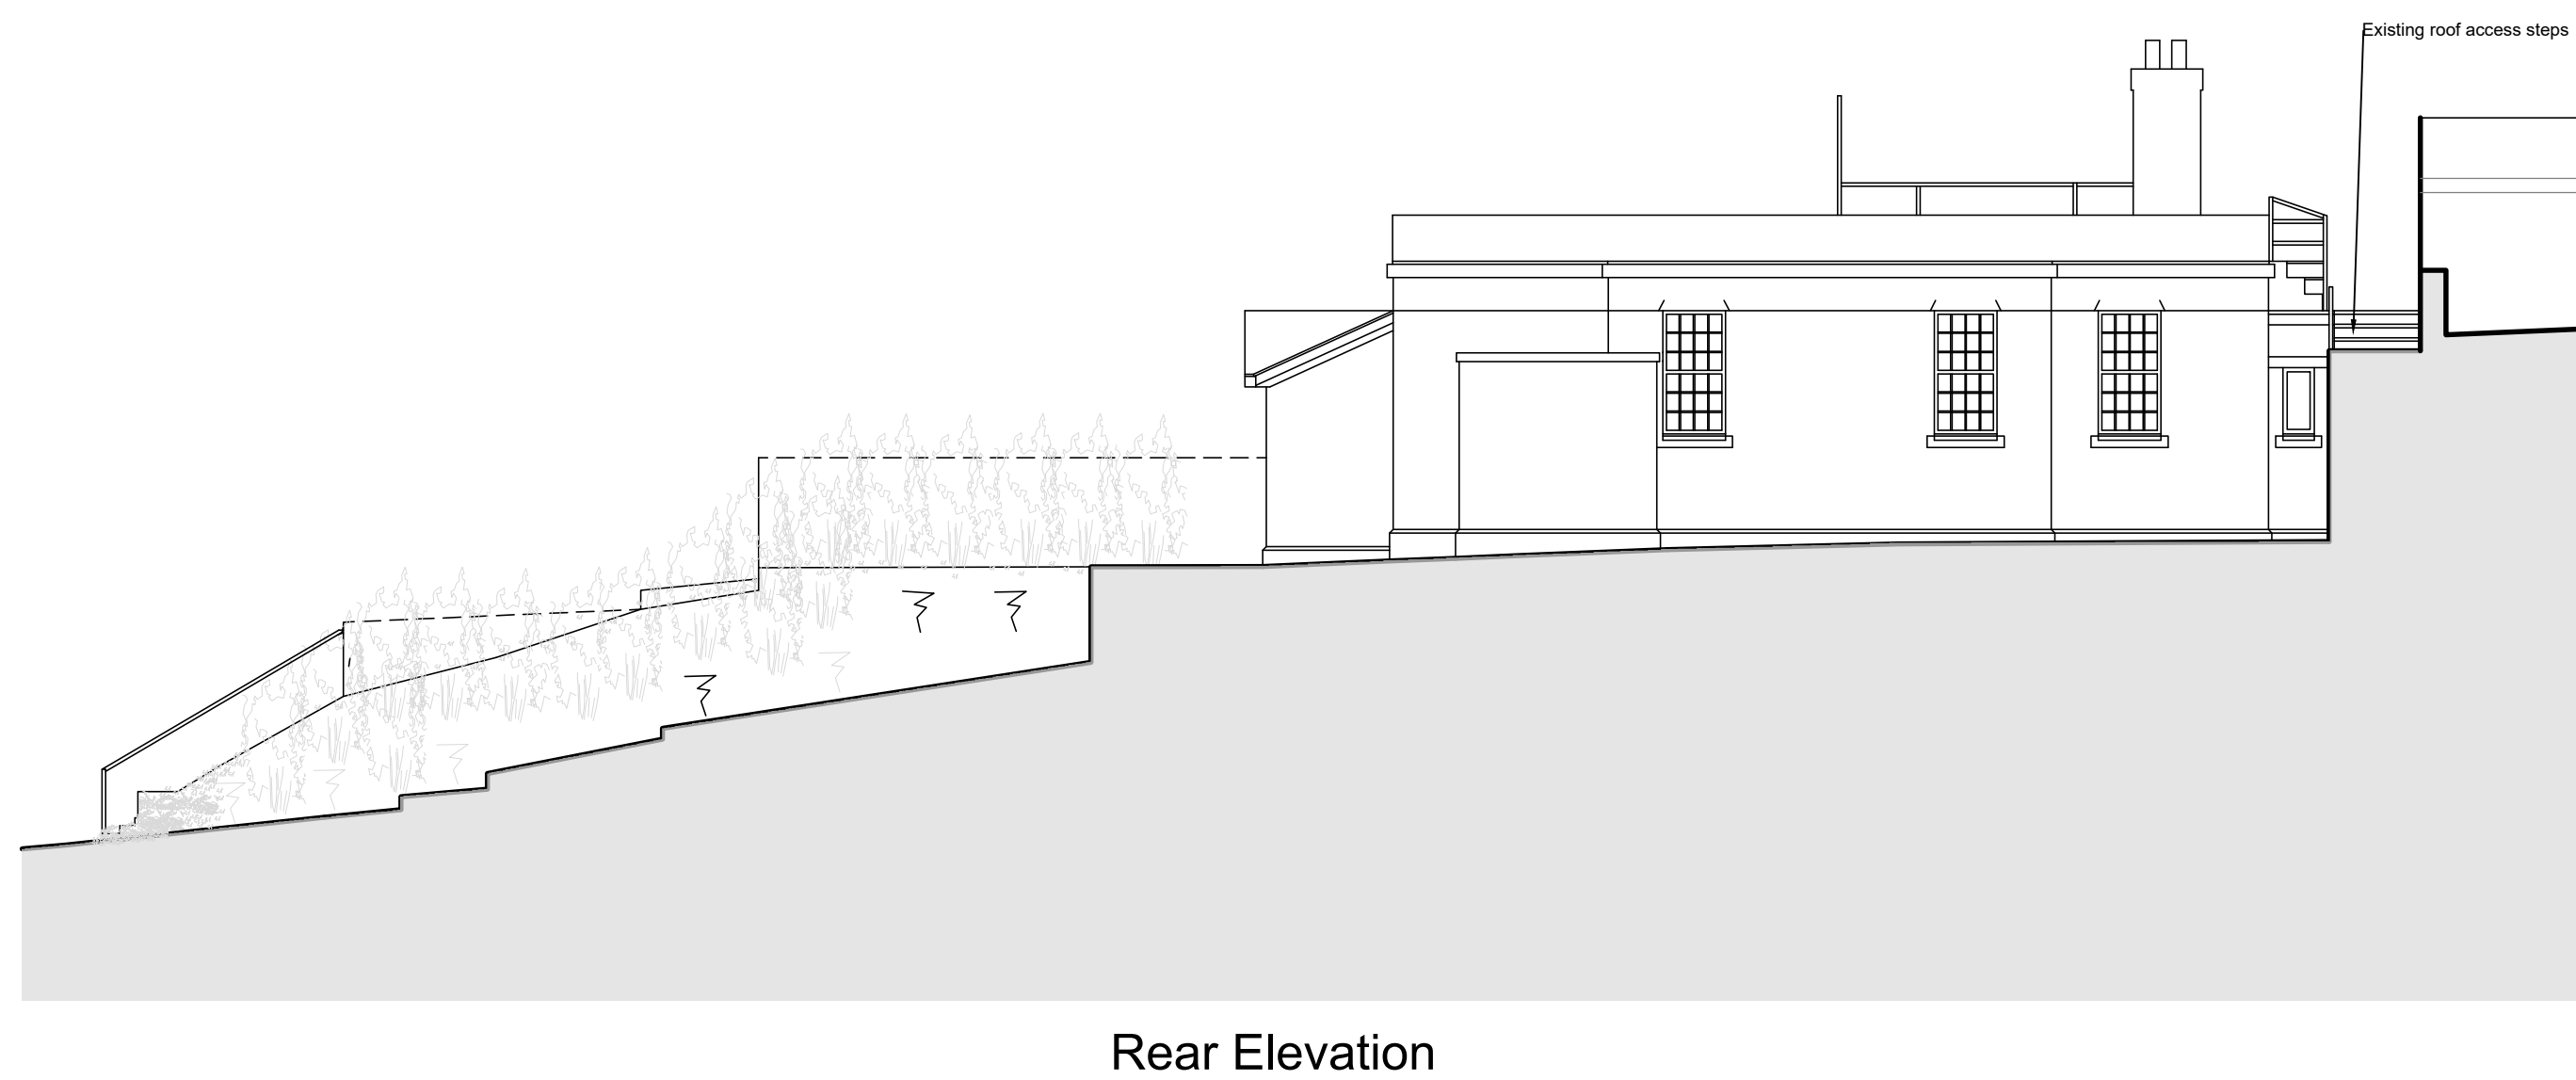


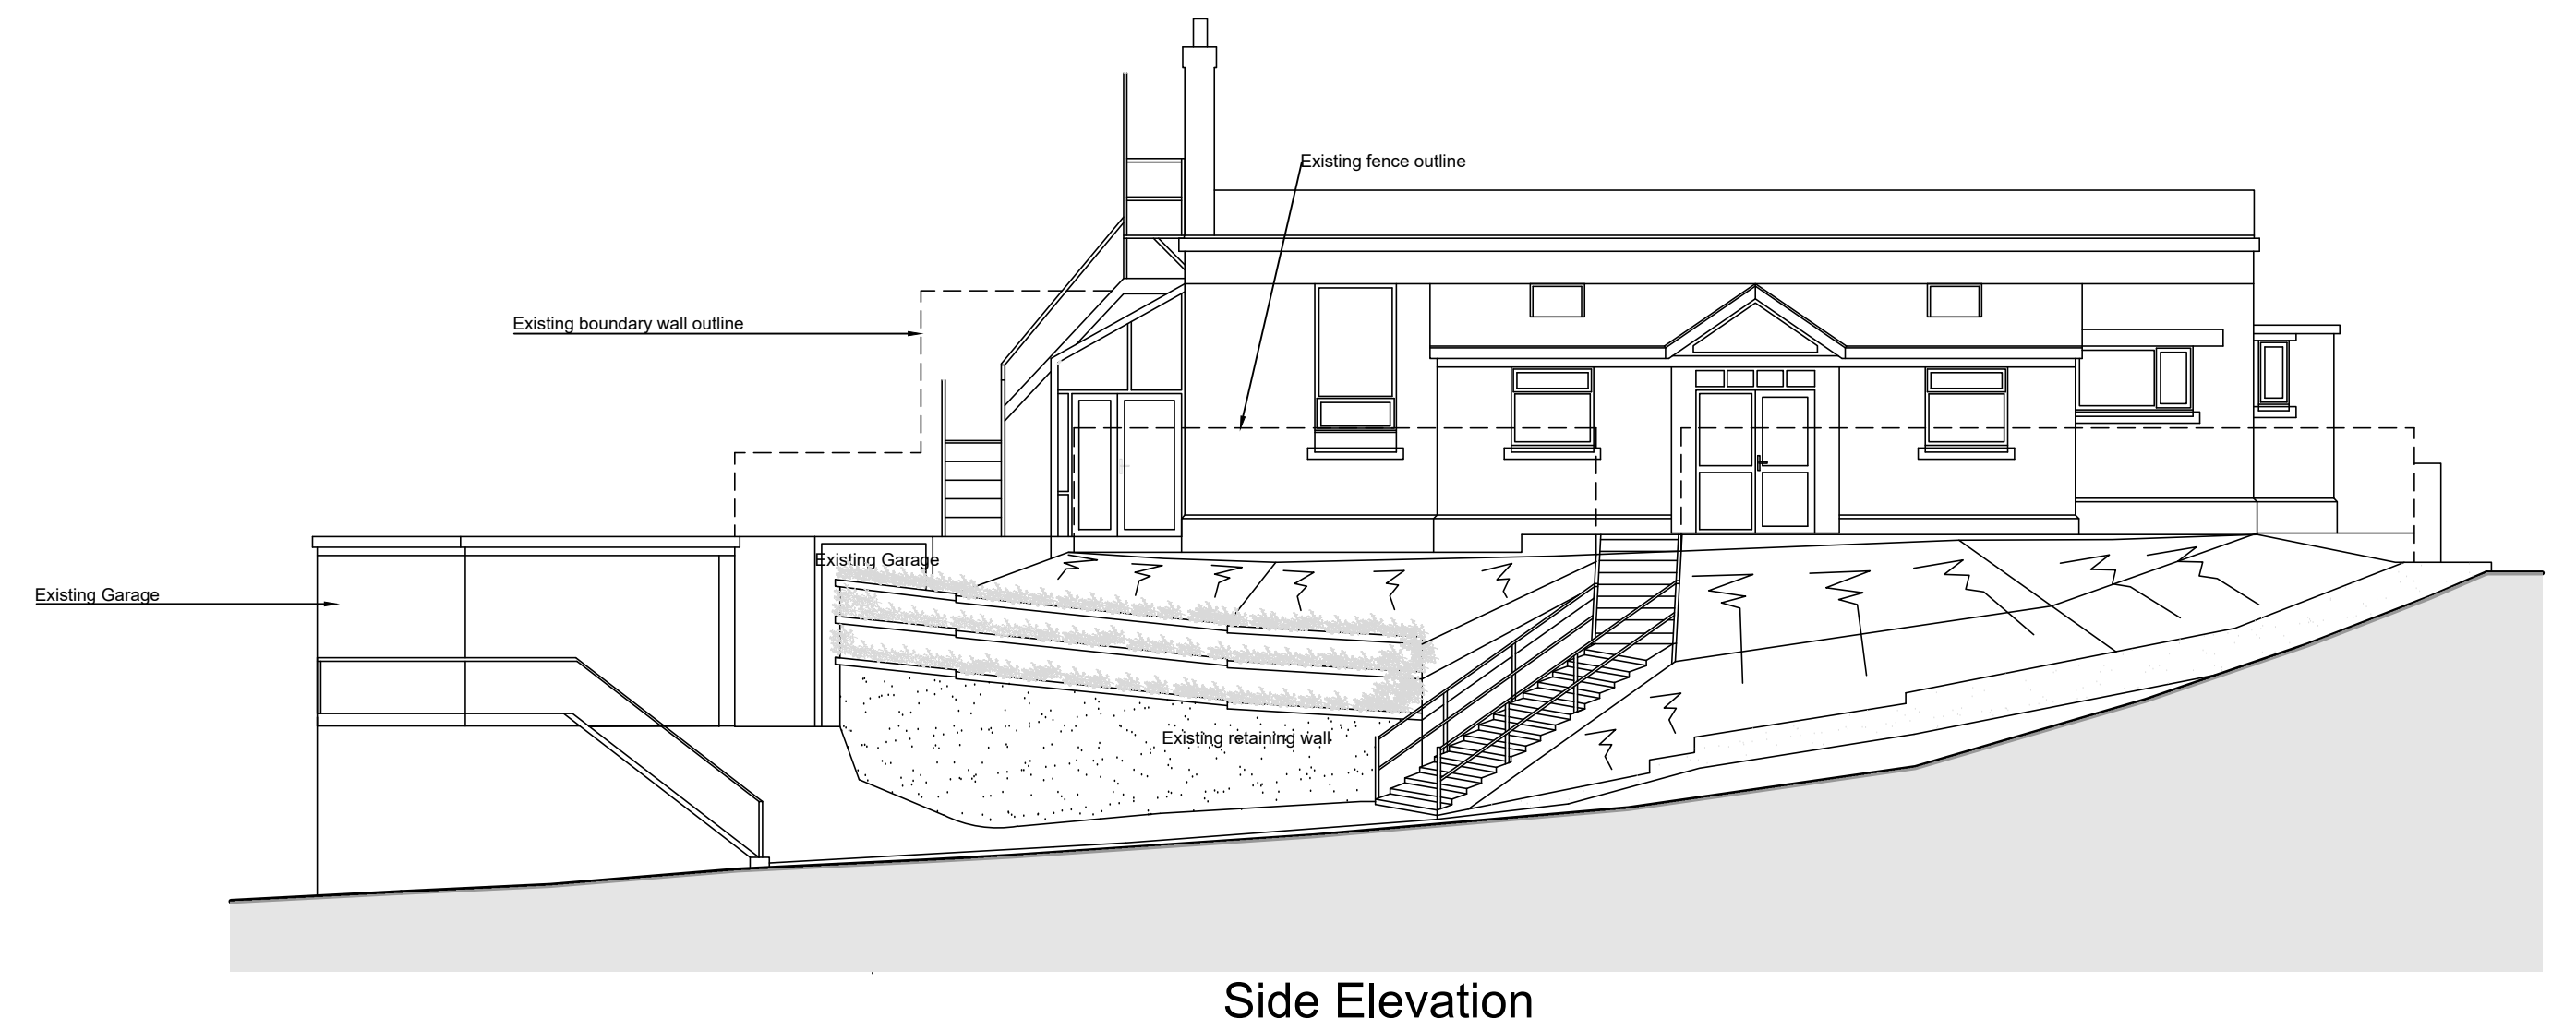

This drawing is copyright  
NOTE: All dimensions to be checked on  
site and not scaled from the drawing.

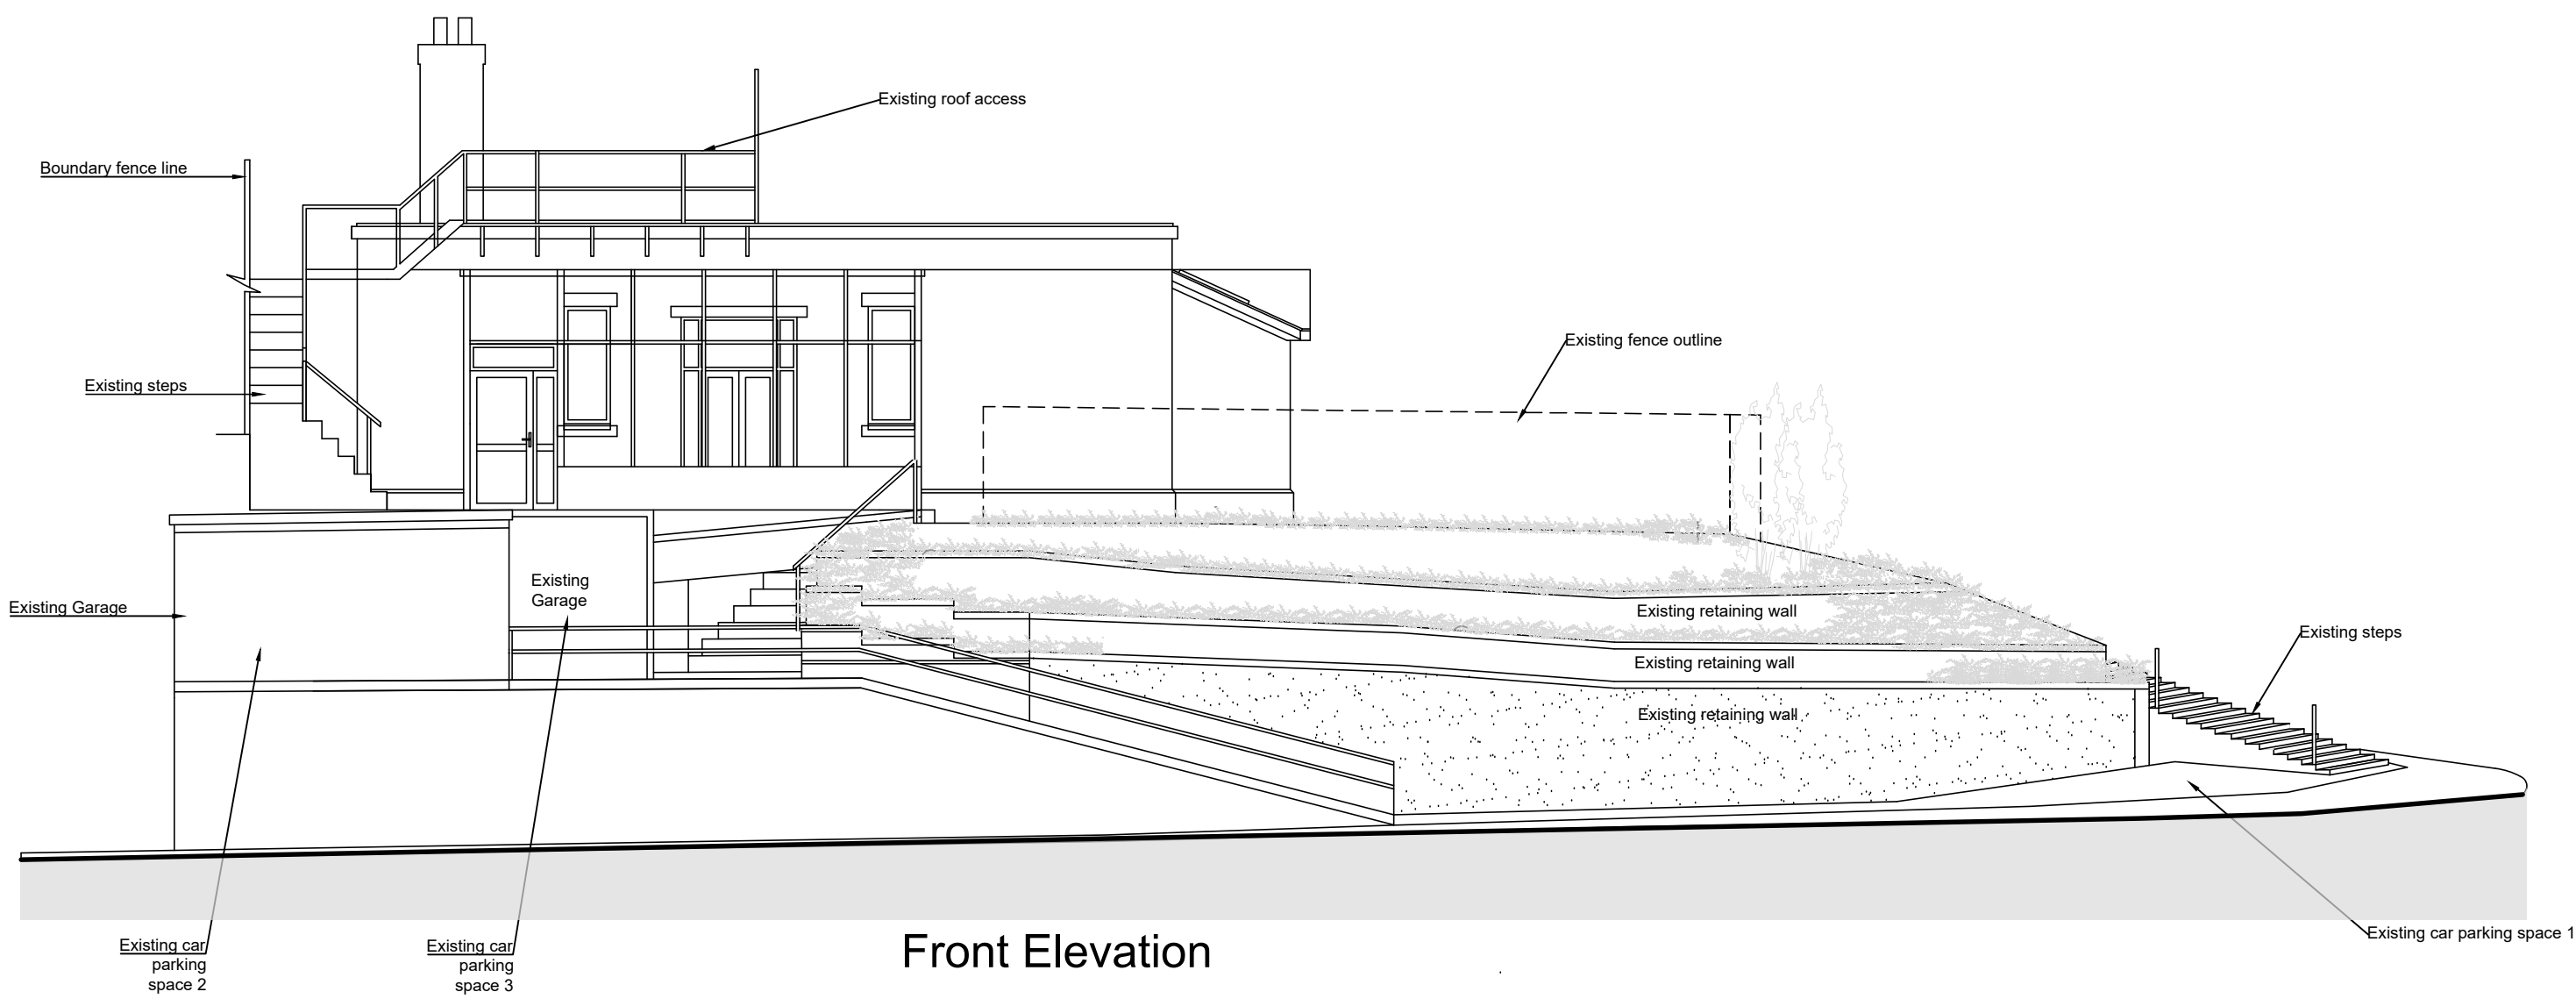

|                                                                  |          |                                                                               |    |                                              |           |
|------------------------------------------------------------------|----------|-------------------------------------------------------------------------------|----|----------------------------------------------|-----------|
| CLIENT<br>Mr H. Griffiths<br>Carmel Chapel, Bryn,<br>Port Talbot |          | JOB TITLE<br>Proposed Flat Conversion,<br>Carmel Chapel, Bryn,<br>Port Talbot |    | DRNG. TITLE<br>Existing Elevations & Section |           |
| DATE:<br>August 2019                                             | CHECKED: | SCALE:<br>1:100                                                               | A1 | DRNG. NO.<br>HG.17.09.03                     | REV.<br>0 |

HUW GRIFFITHS DIP-ARCH. RIBA CHARTERED ARCHITECTS LTD  
39 ST. JAMES' CRESCENT, SWANSEA, SA1 6DR TEL. (01792) 644038 FAX. (01792) 645446 E MAIL. design@huwgriffiths-riba.com