




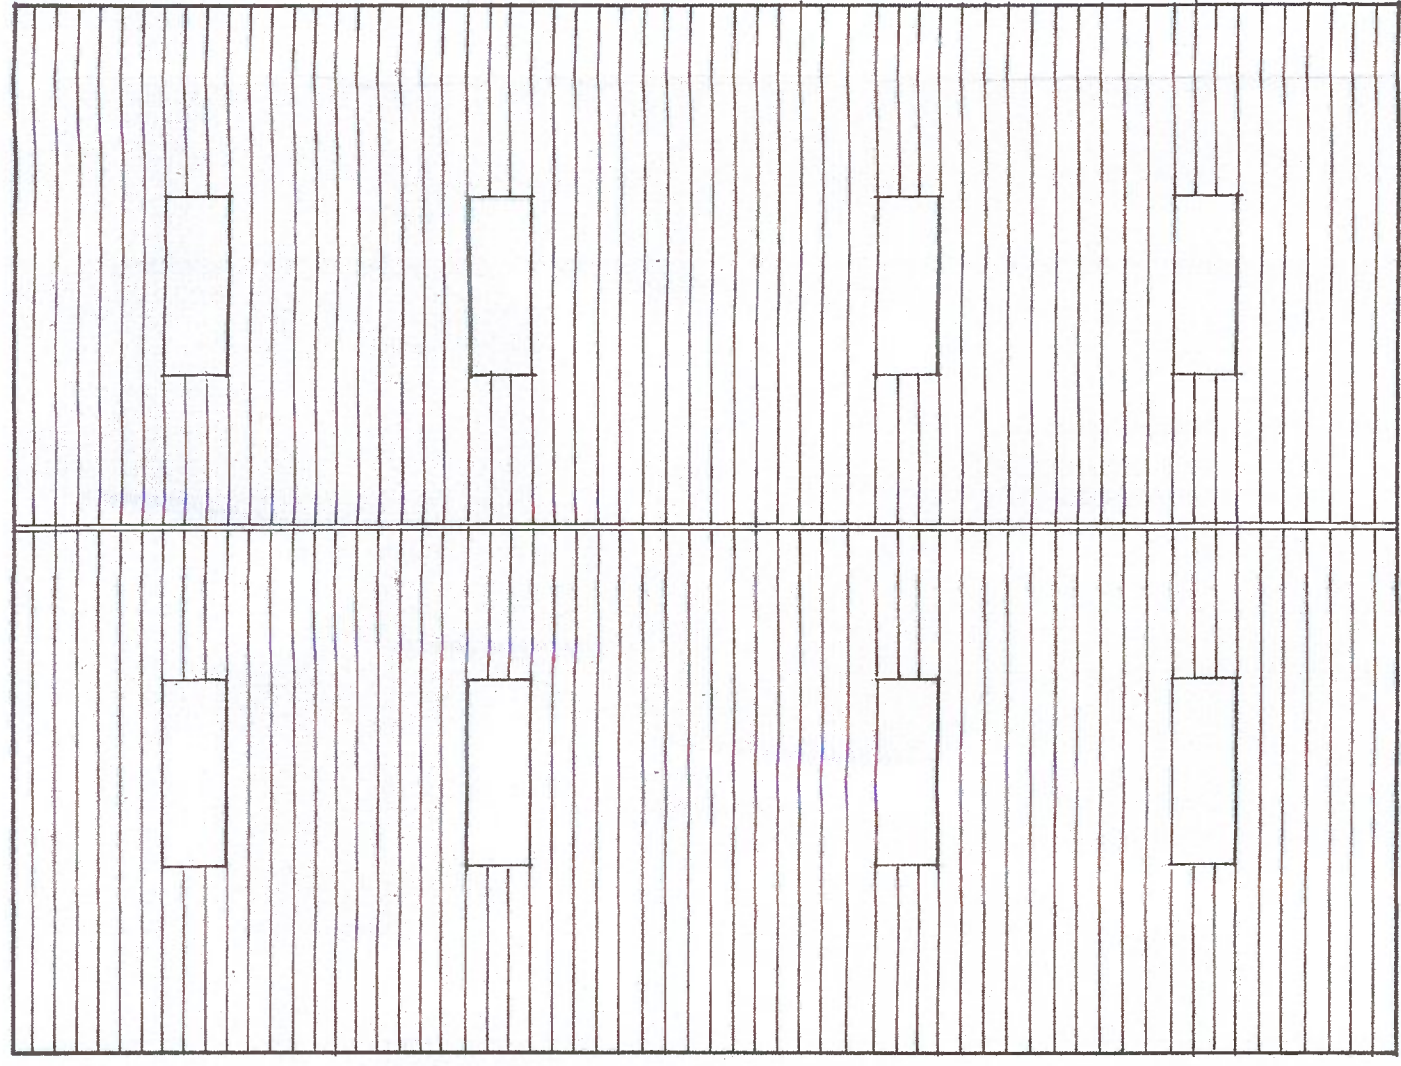


Existing Roof Plan.

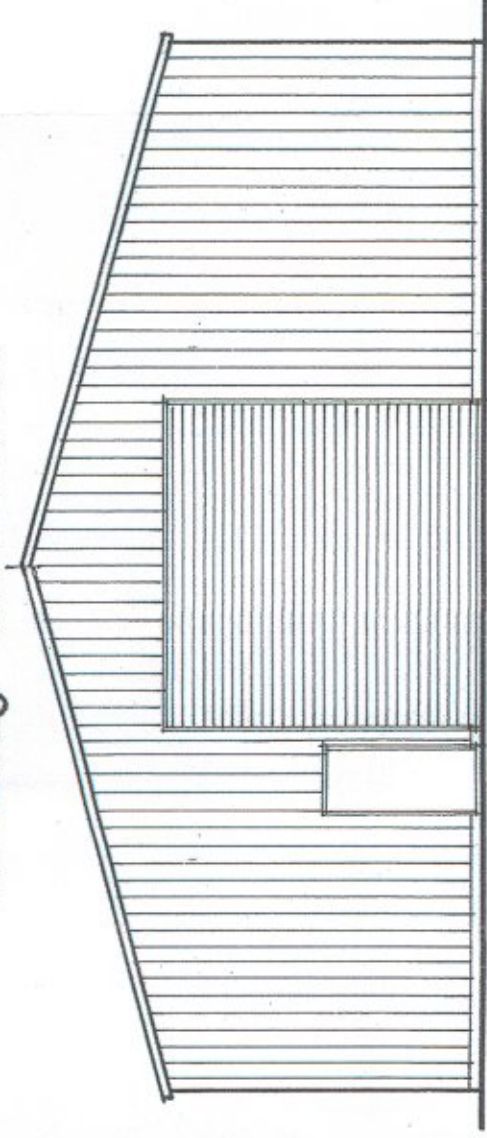


Existing Front Elevation

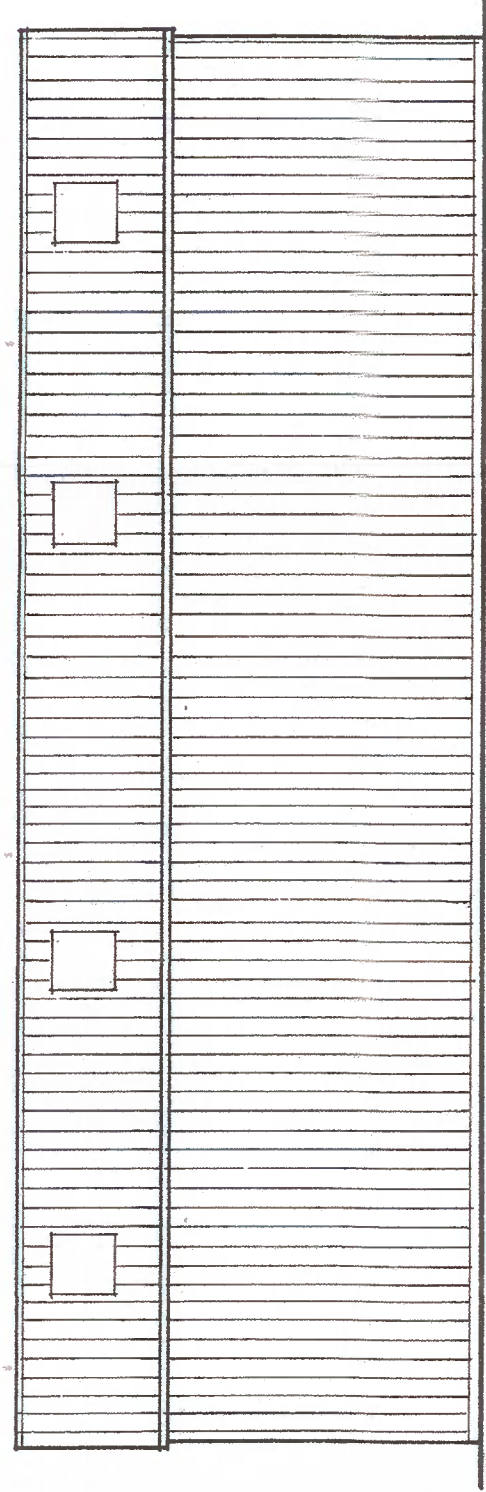


Existing Side Elevation

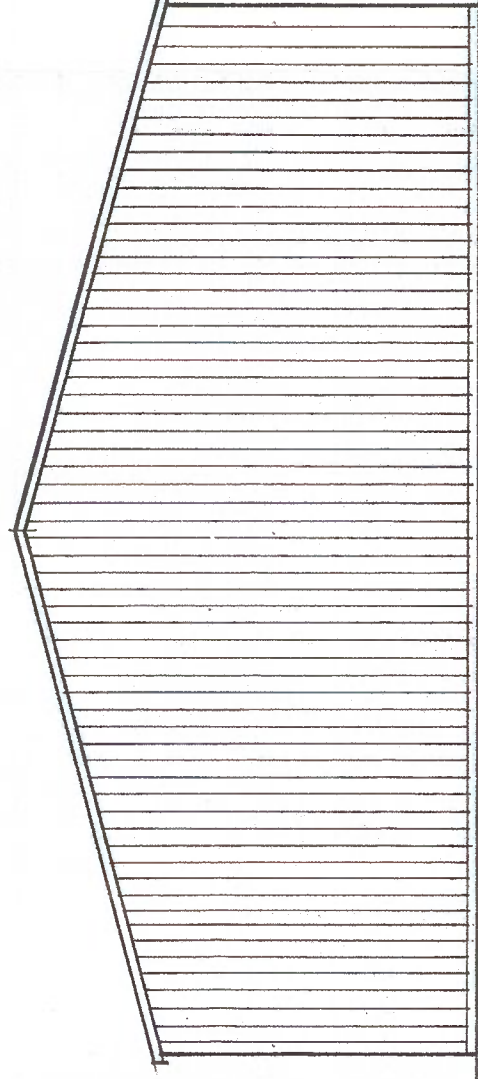


Existing Rear Elevation

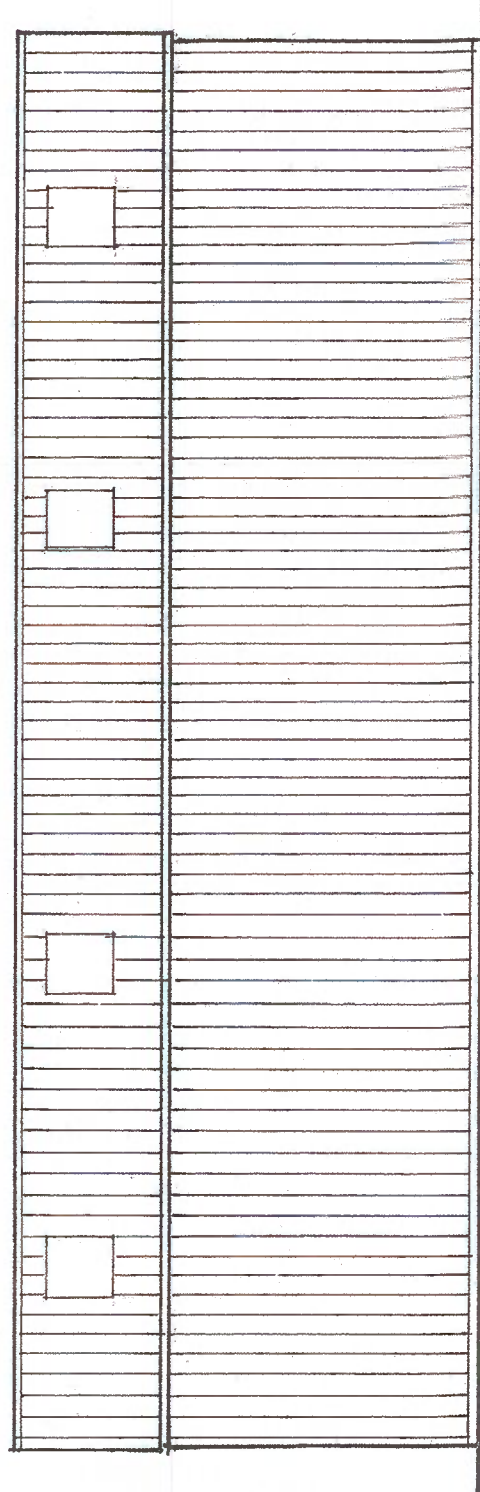


Existing Side Elevation

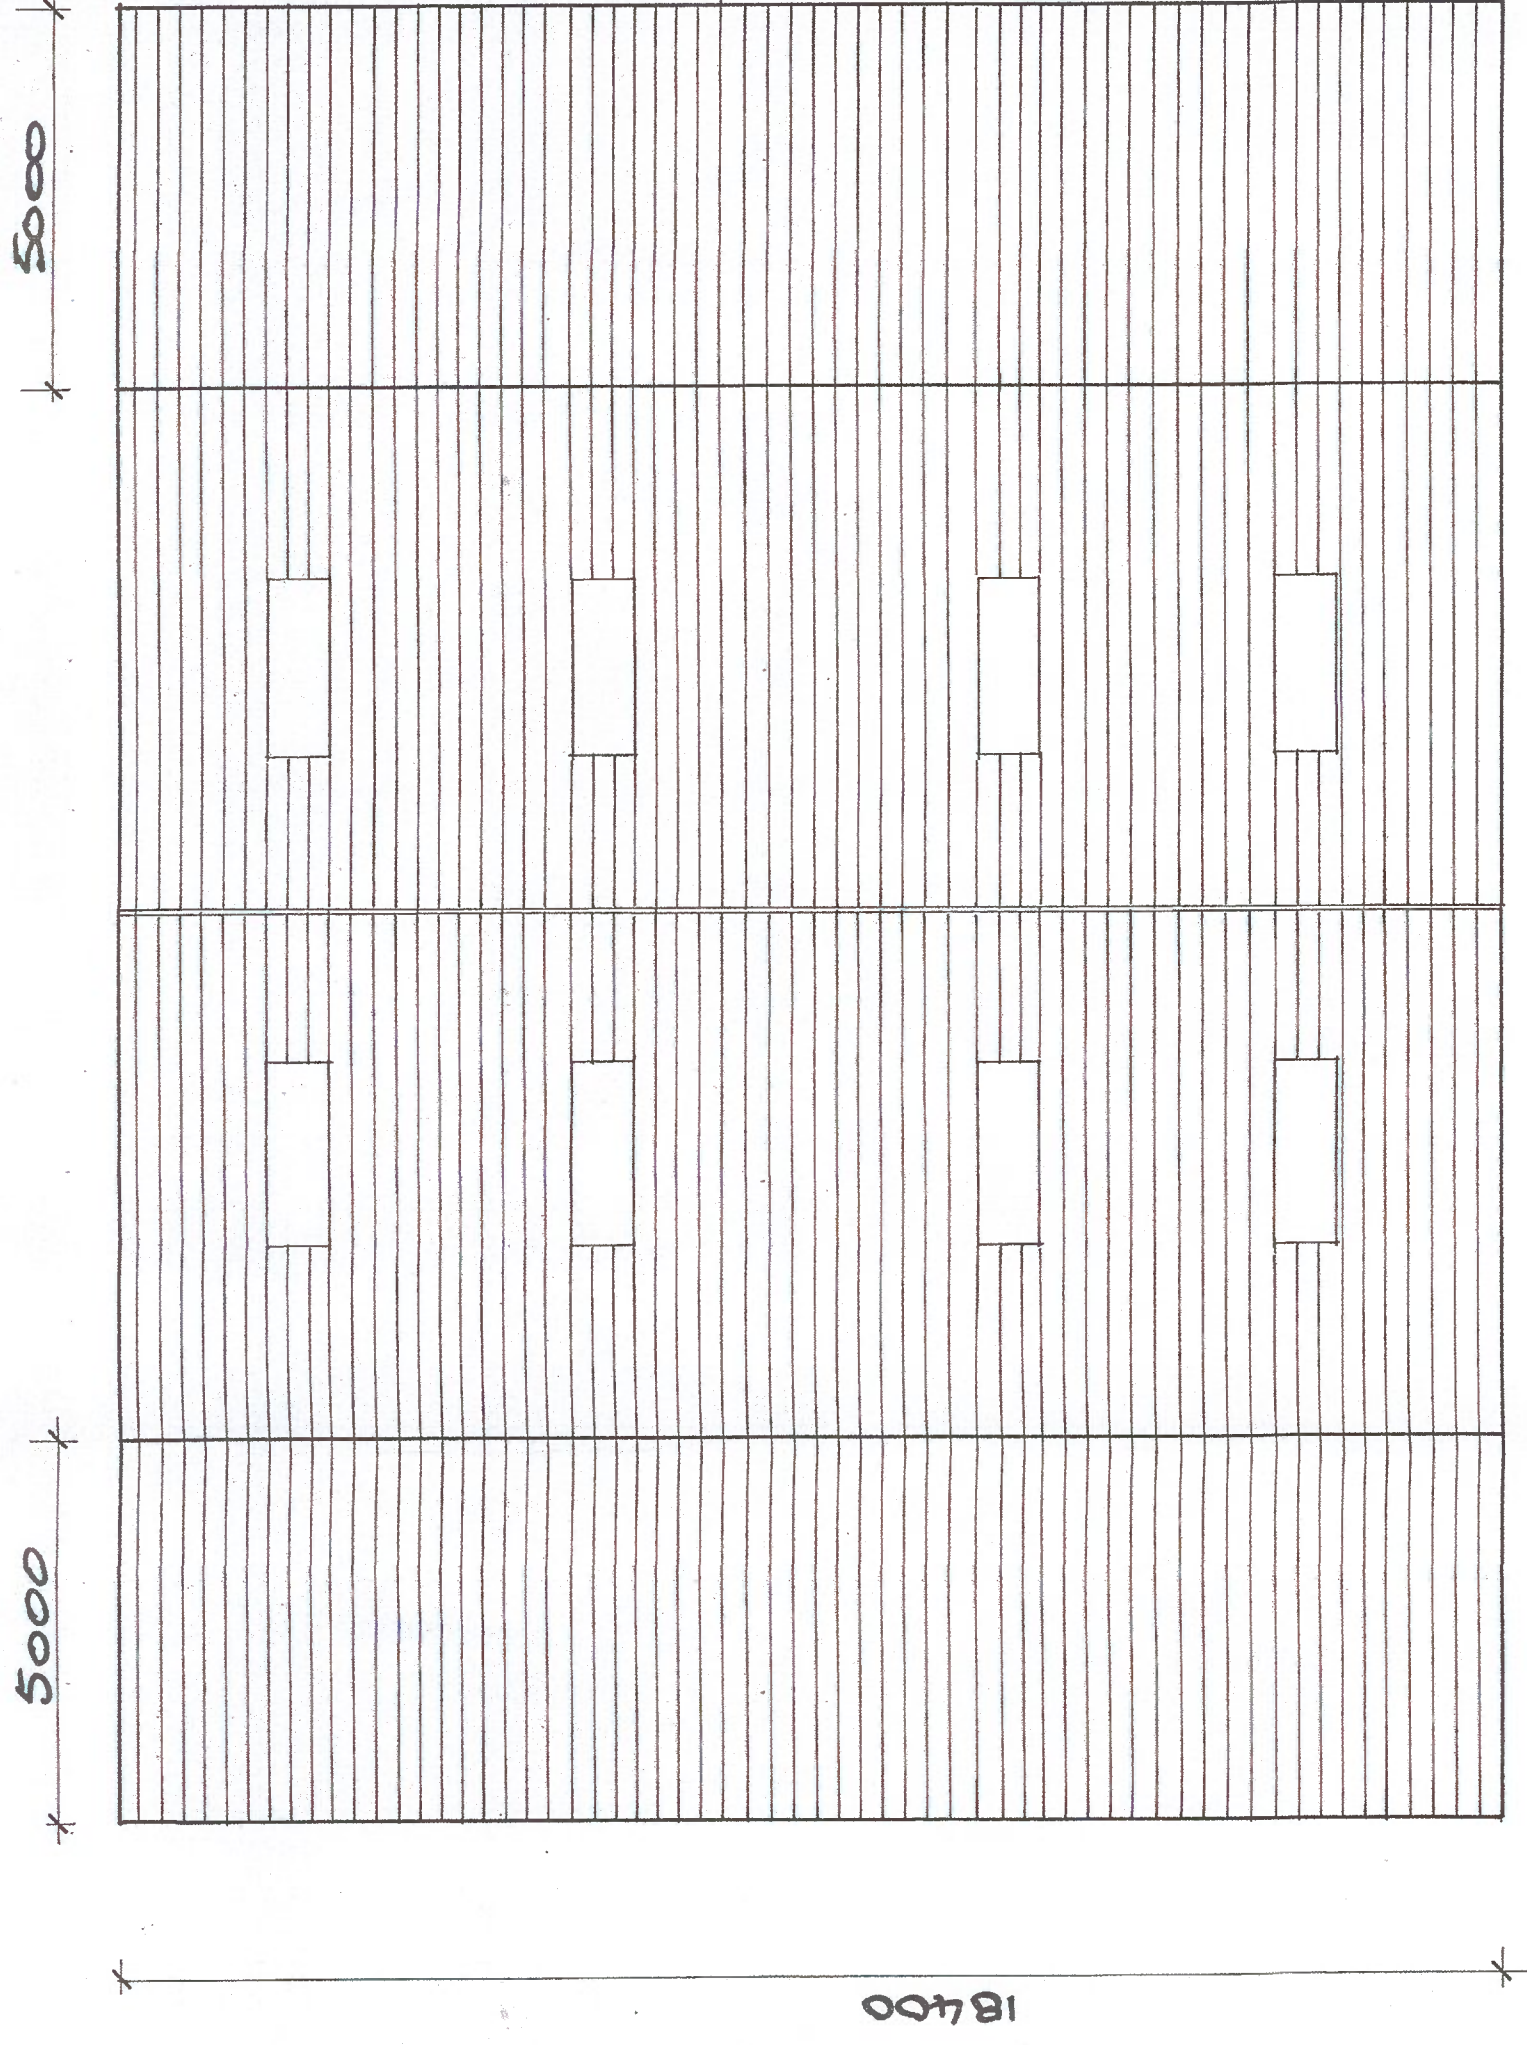

Proposed Roof Plan

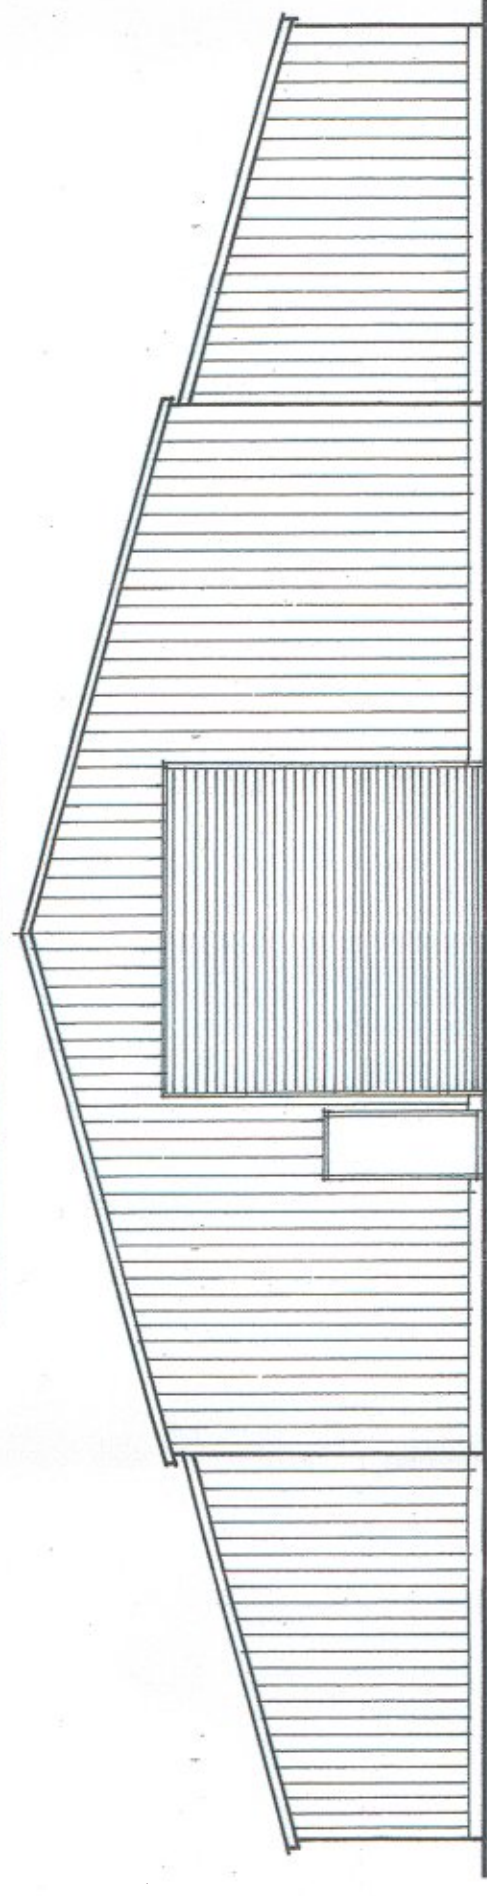


Proposed Front Elevation

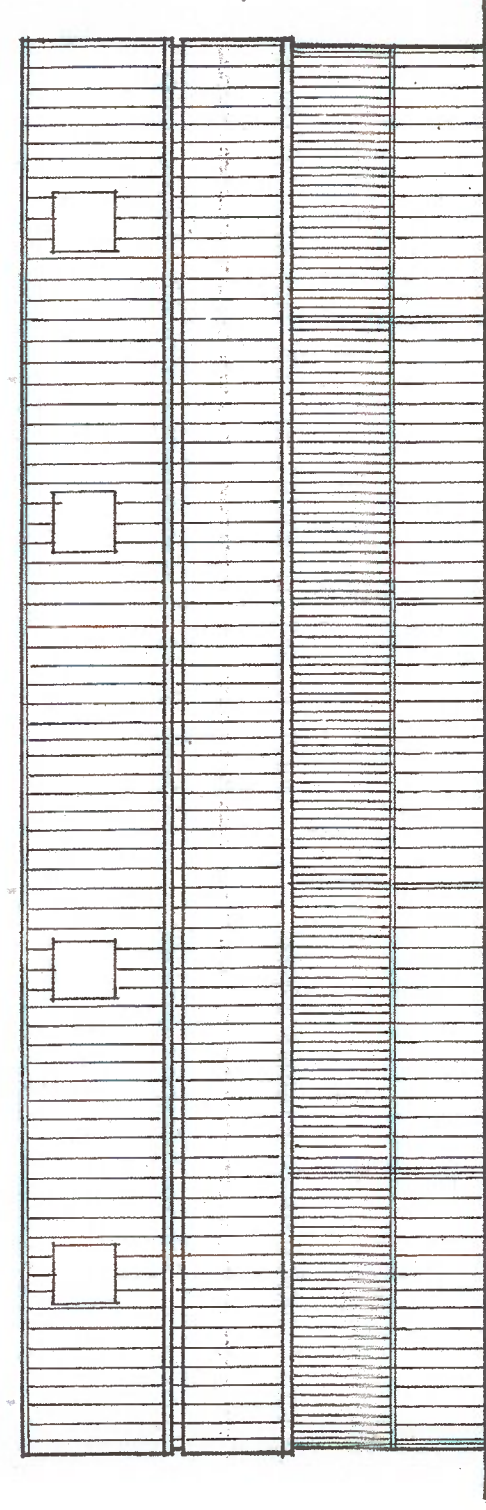


Proposed Side Elevation




Proposed Rear Elevation

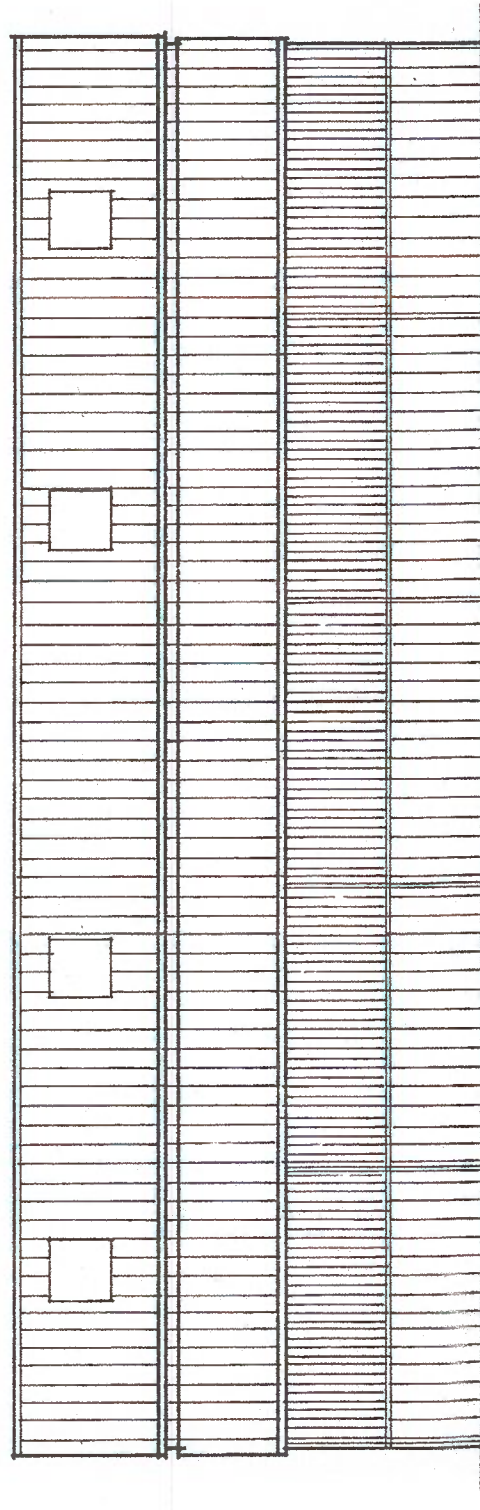

Proposed Side Elevation

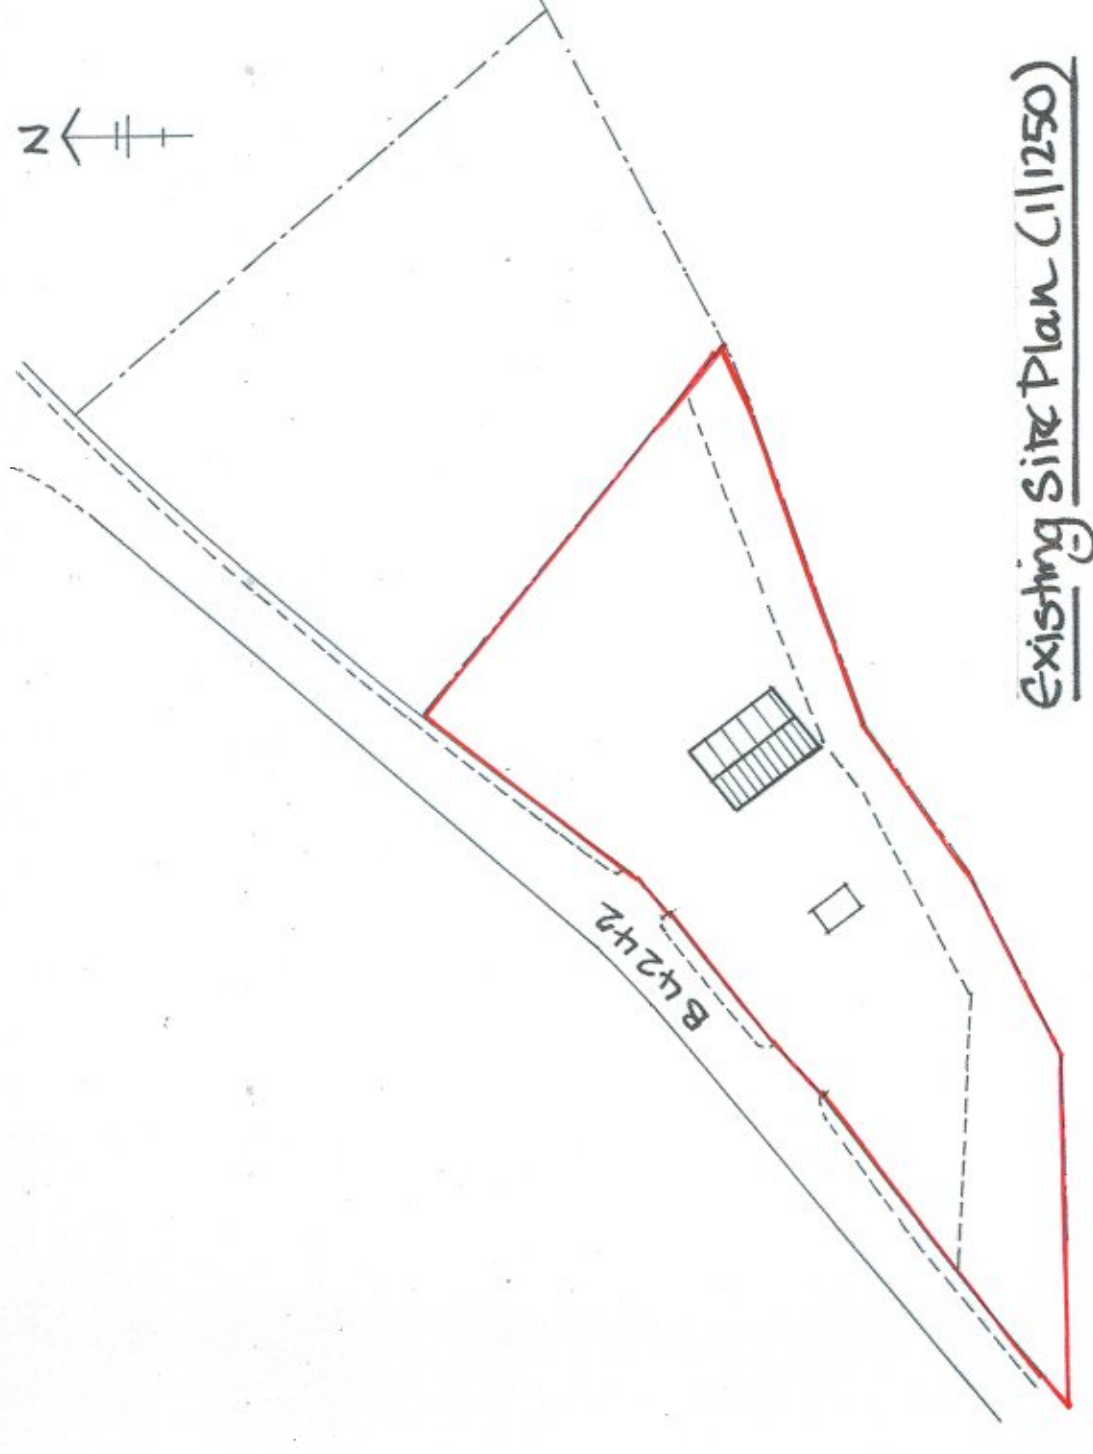

Existing Site Plan (1:250)

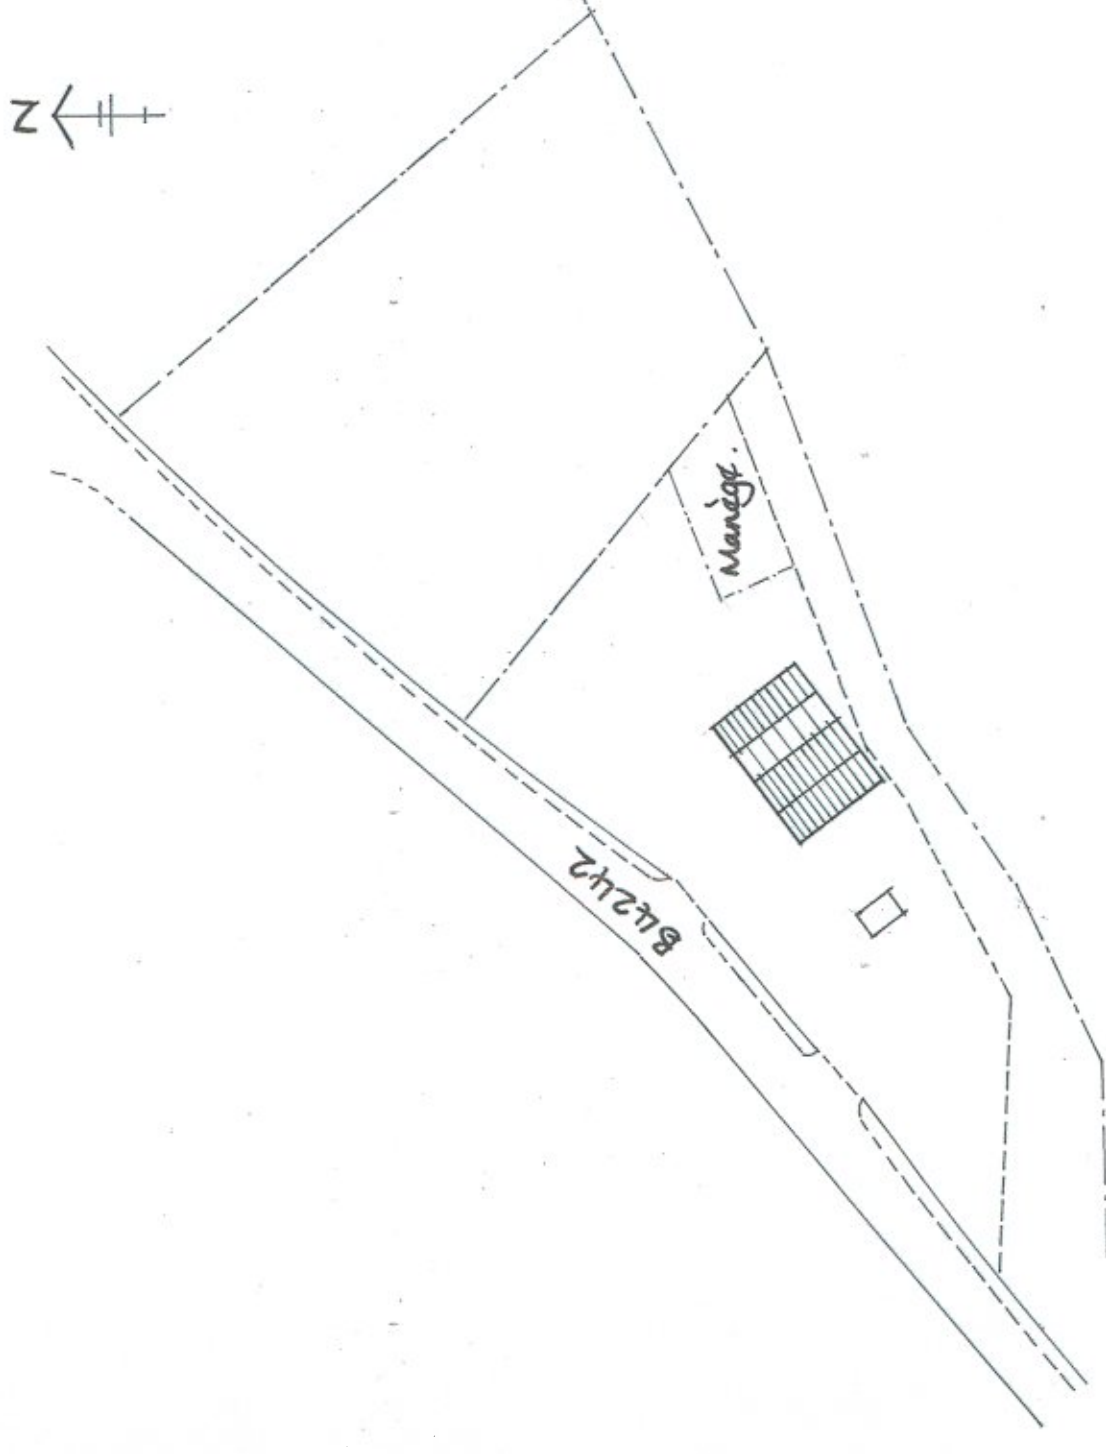

Proposed Site Plan (1:250)

Scale: 1/100.	Time: 11/100.
Date: Aug. '19	Proposed Extension to Store Shed Land at Former Service Station Neath Road, Abergarwed
Sign: ESS/A/S	Client: Mr James Carroll.