



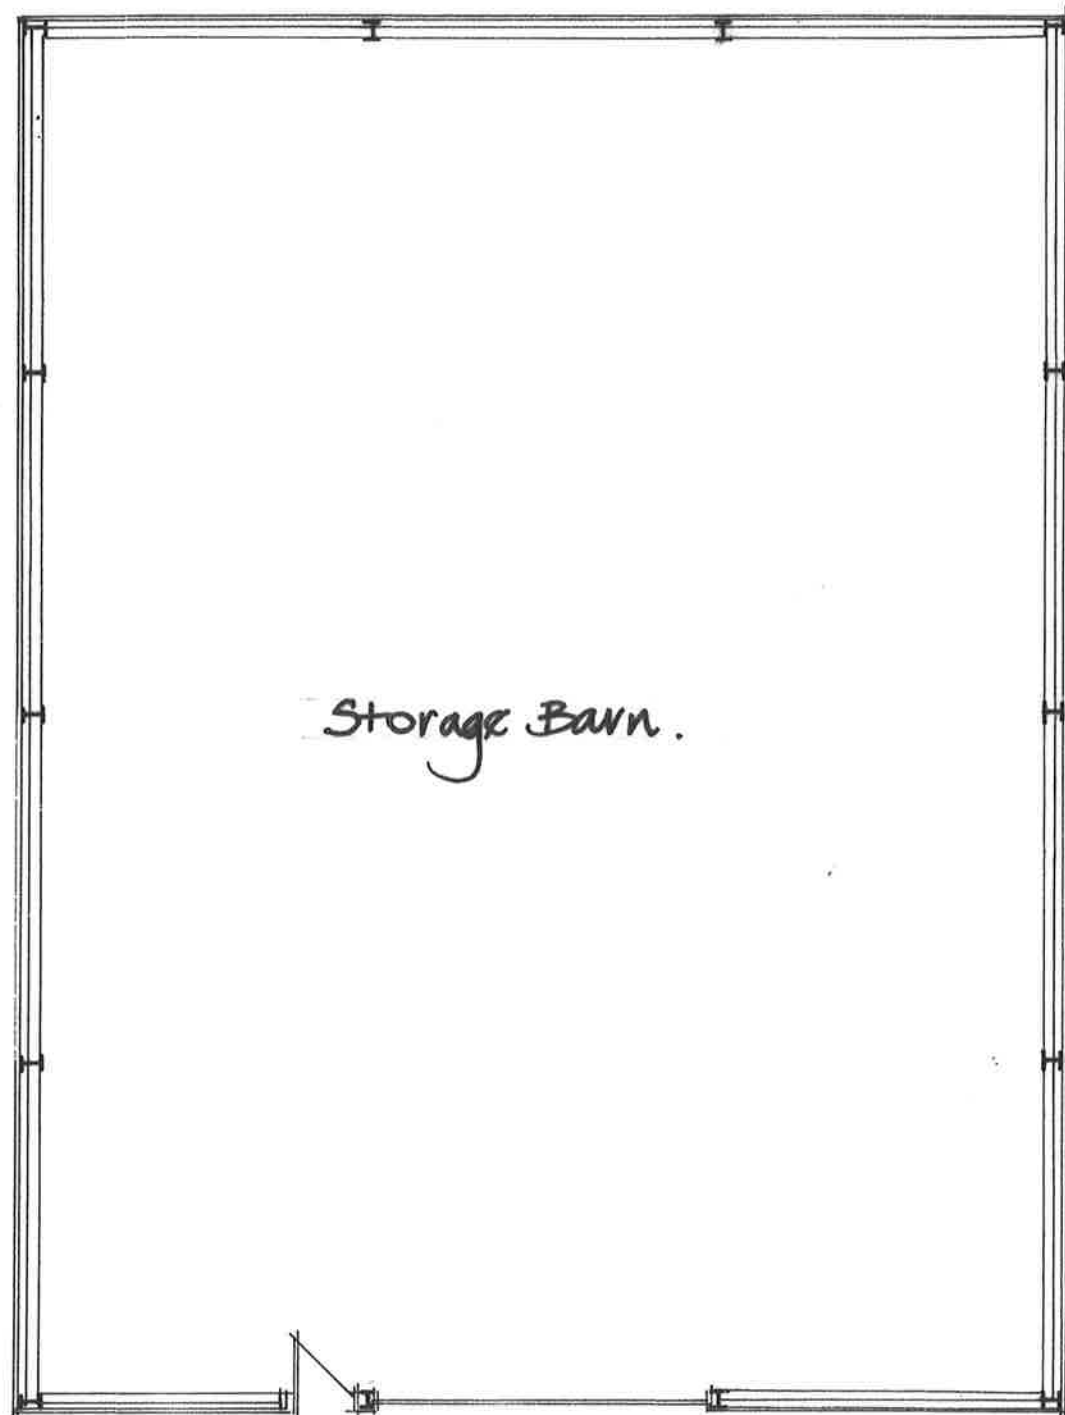

Existing Floor Plan.

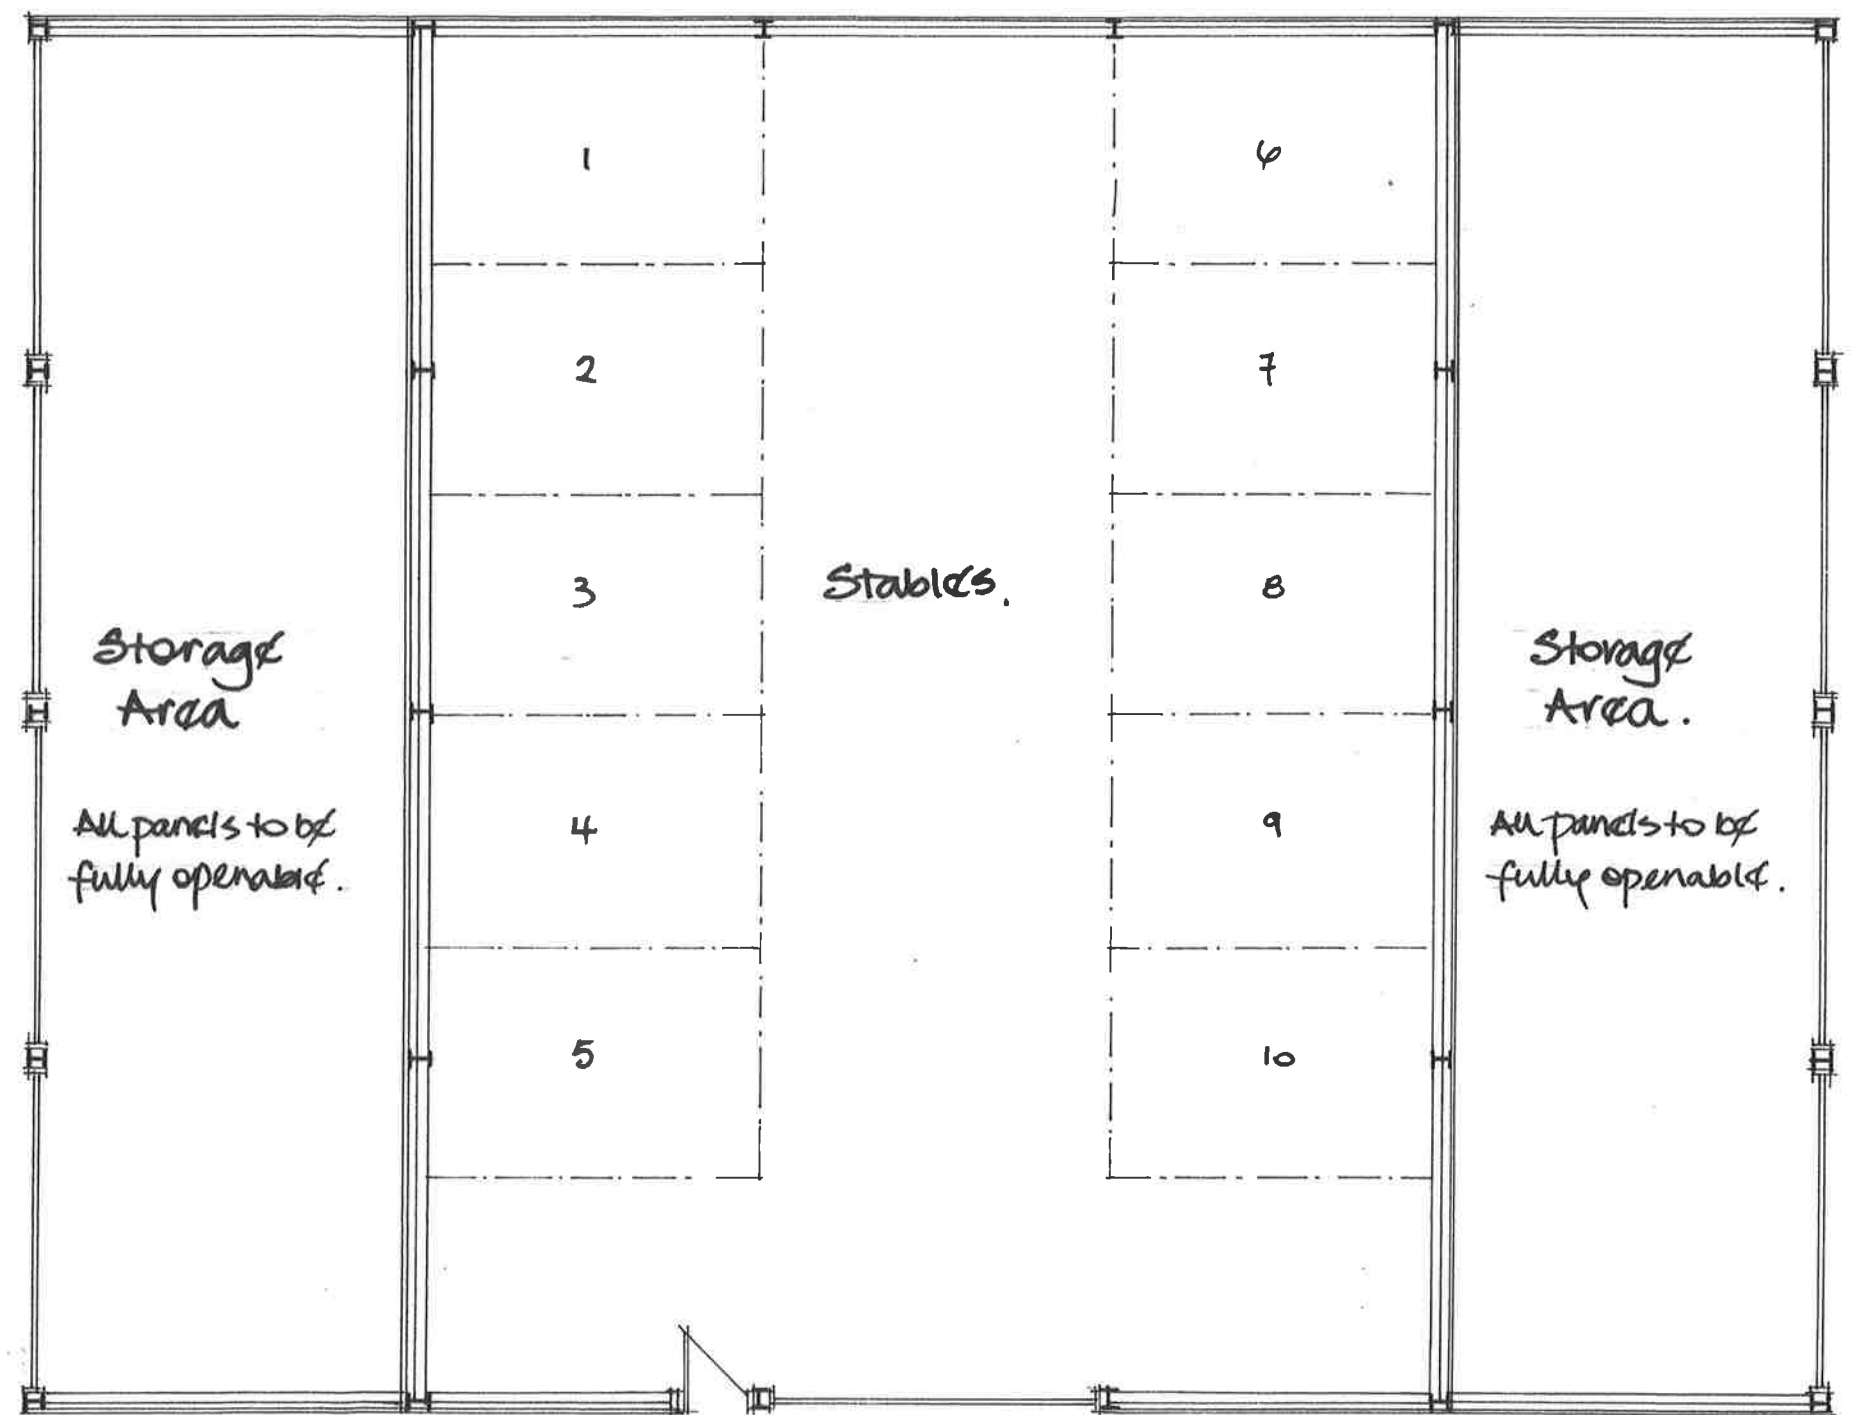

Proposed Floor Plan.

Scale: 1/100.

Date: Sept '19.

Proposed Extension to Barn Building

Abergarwed Stables, Abergarwed.