
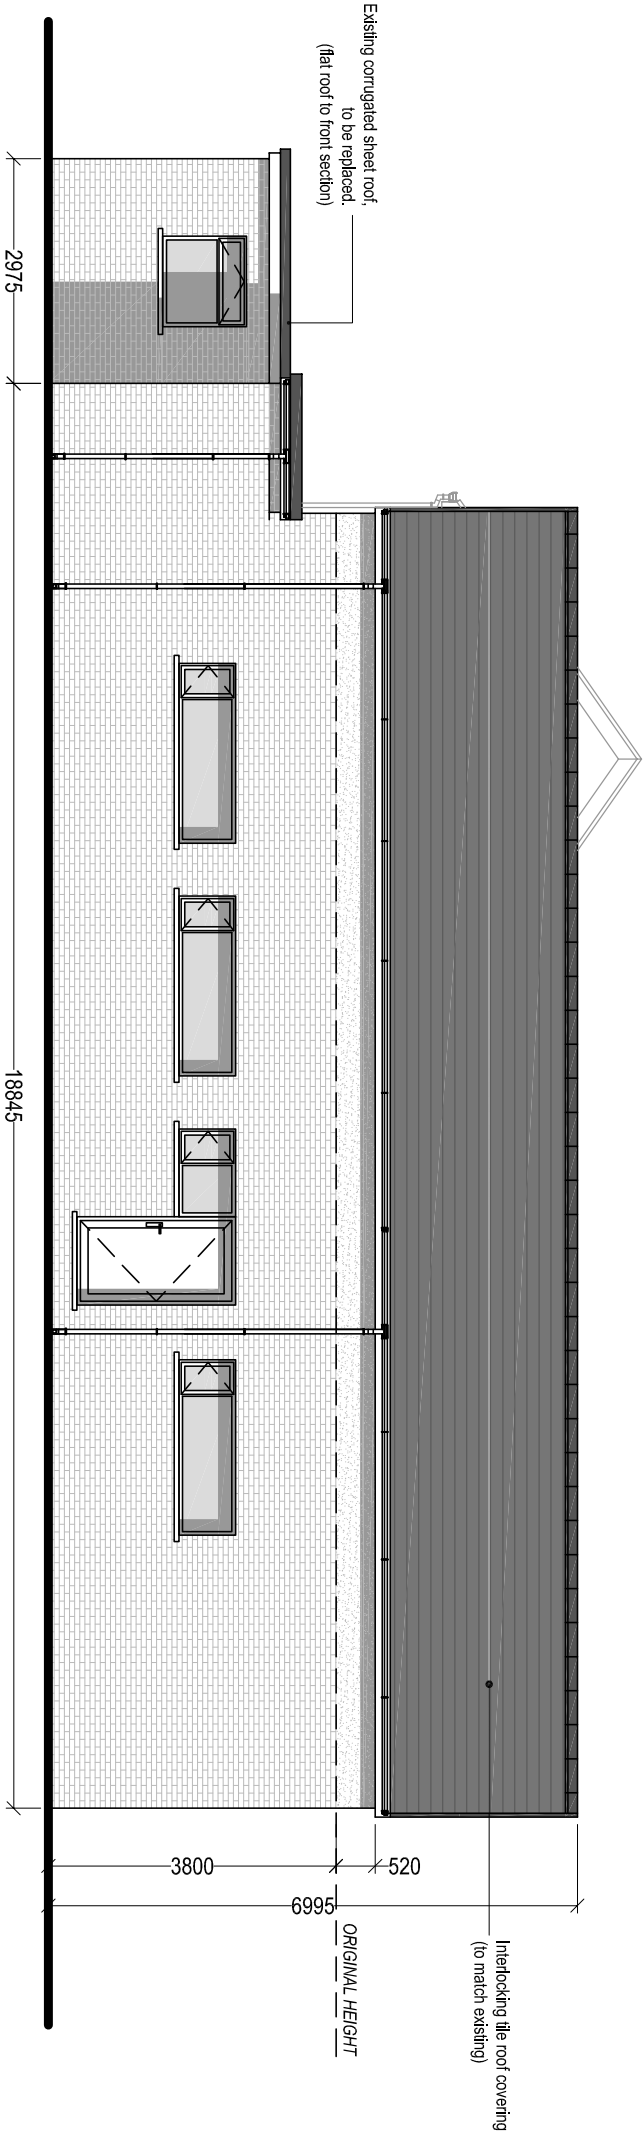


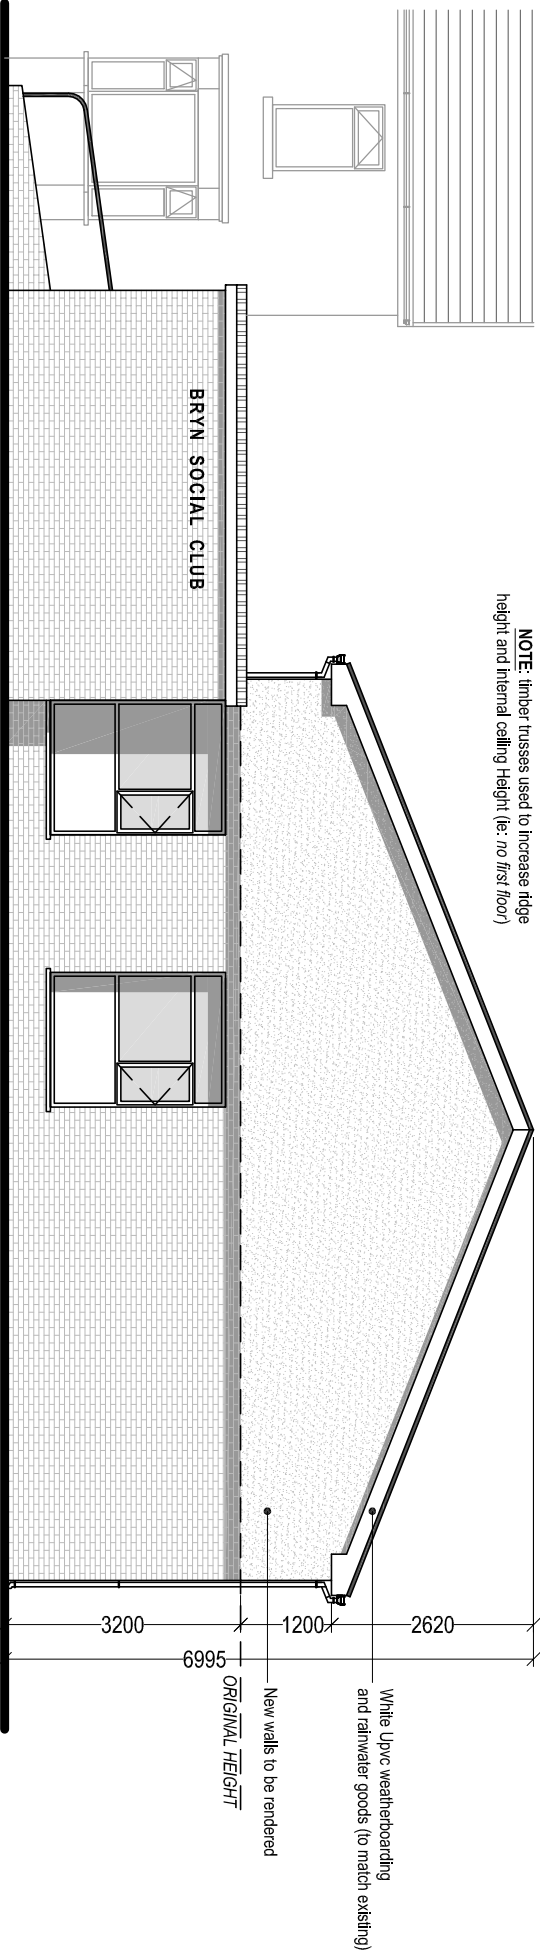

Client:

Mr. J. Williams
Bryn Social Club
Gwilym Road
Cwmllwynfell

Project Title:

**PROPOSED NEW ROOF OVER
FUNCTION ROOM
(inc. increase in Ridge Height)**

General Notes:

1. Do not scale from this drawing. Take figured dimensions only.
2. Dimensions are in millimetres unless otherwise stated.

Drawing Issue:

P L A N N I N G

Drawing Title:

PROPOSED ELEVATIONS (1 of 2)

Drawing No:	005	Revision:	A
Date:	21-08-2019	Revised:	16-09-2019
Scale(s):	1:100	Paper Size:	A3



Cwm Planning & Design Ltd.
(architectural and Draughting Services)