


# G6 port talbot

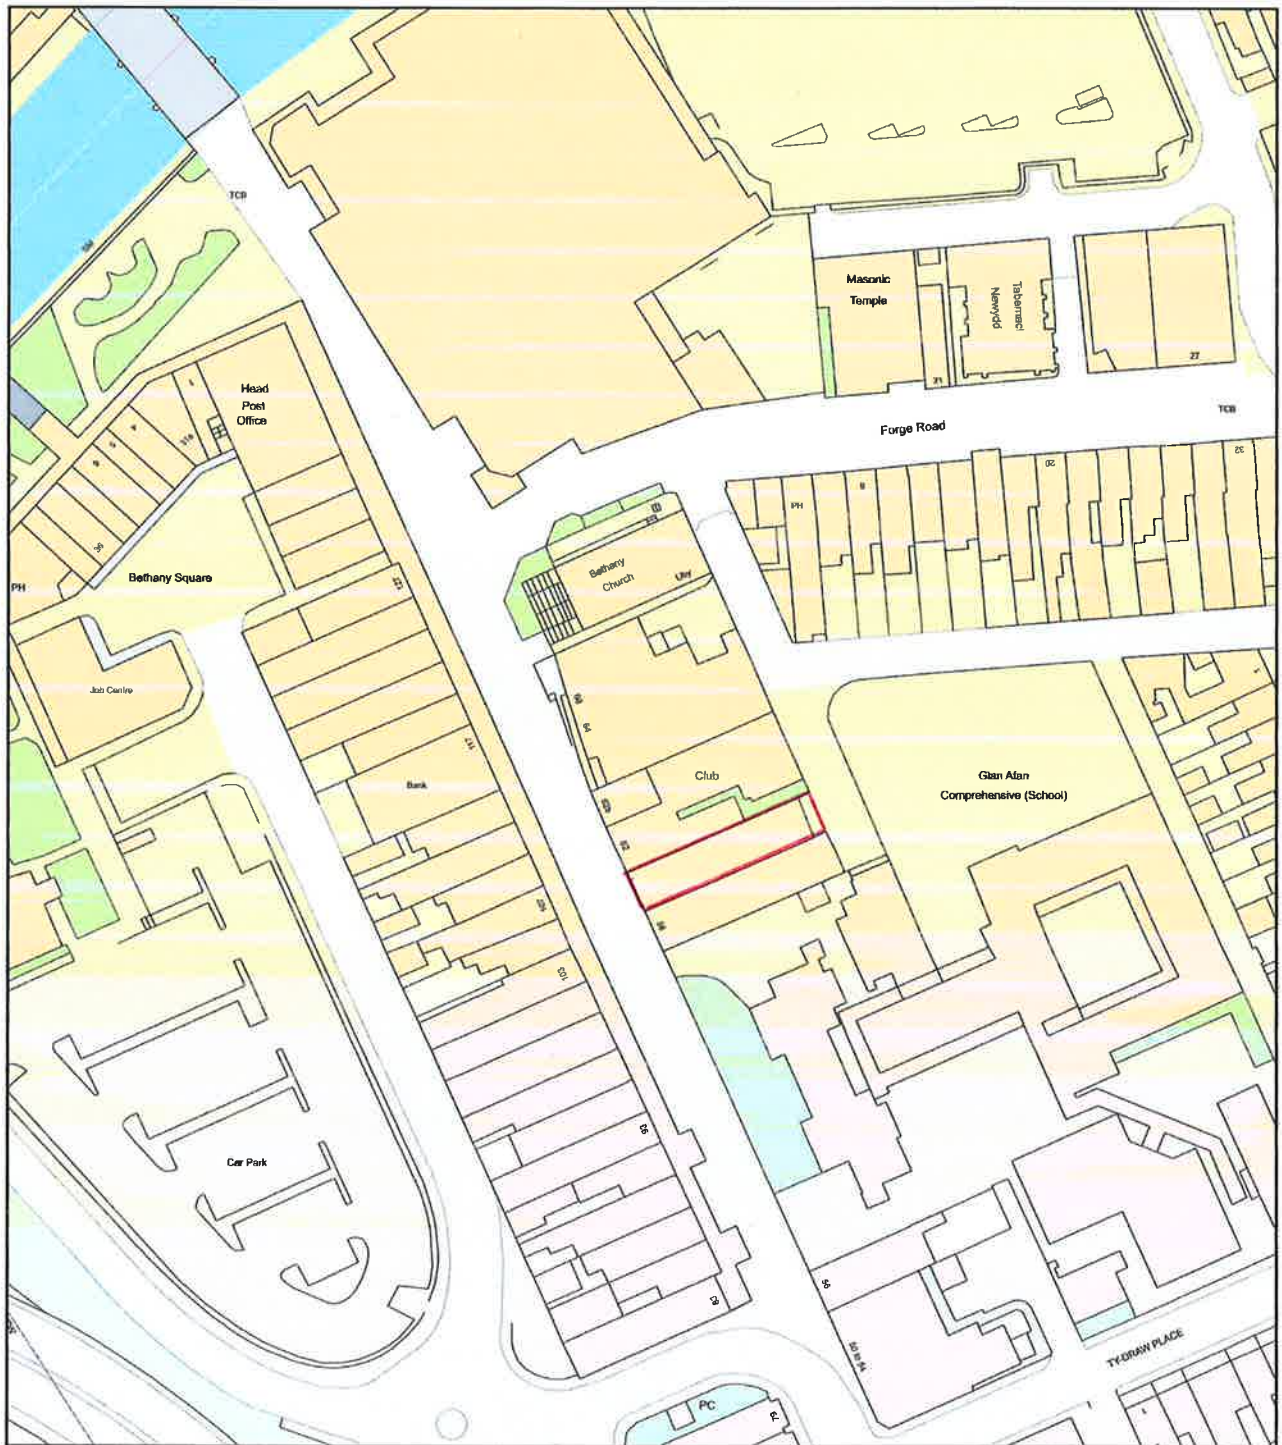

0 50  
Metres



Plan Produced for: Chris Parsons  
Date Produced: 05 Sep 2019  
Plan Number/Project ID: TQRQM19248175052780  
Scale: 1:1250 @ A4