

17 SEP 2019




FRONT ELEVATION




REAR ELEVATION

17 SEP 2019

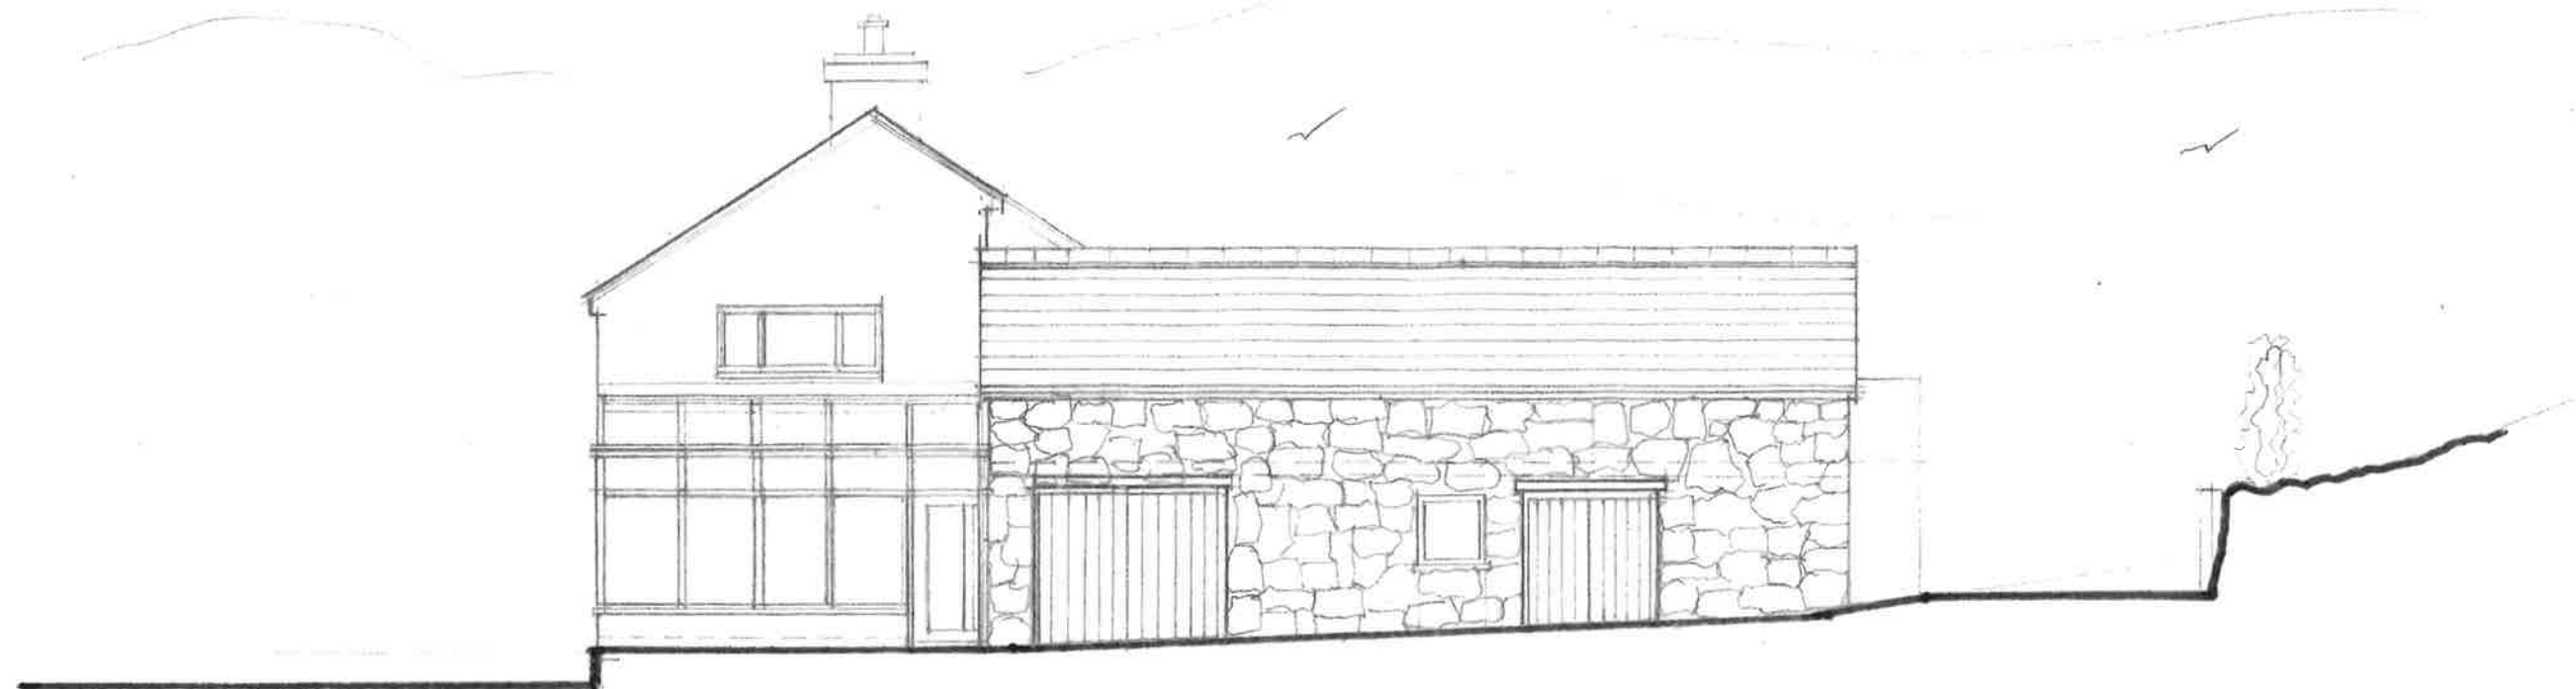

EXISTING SIDE

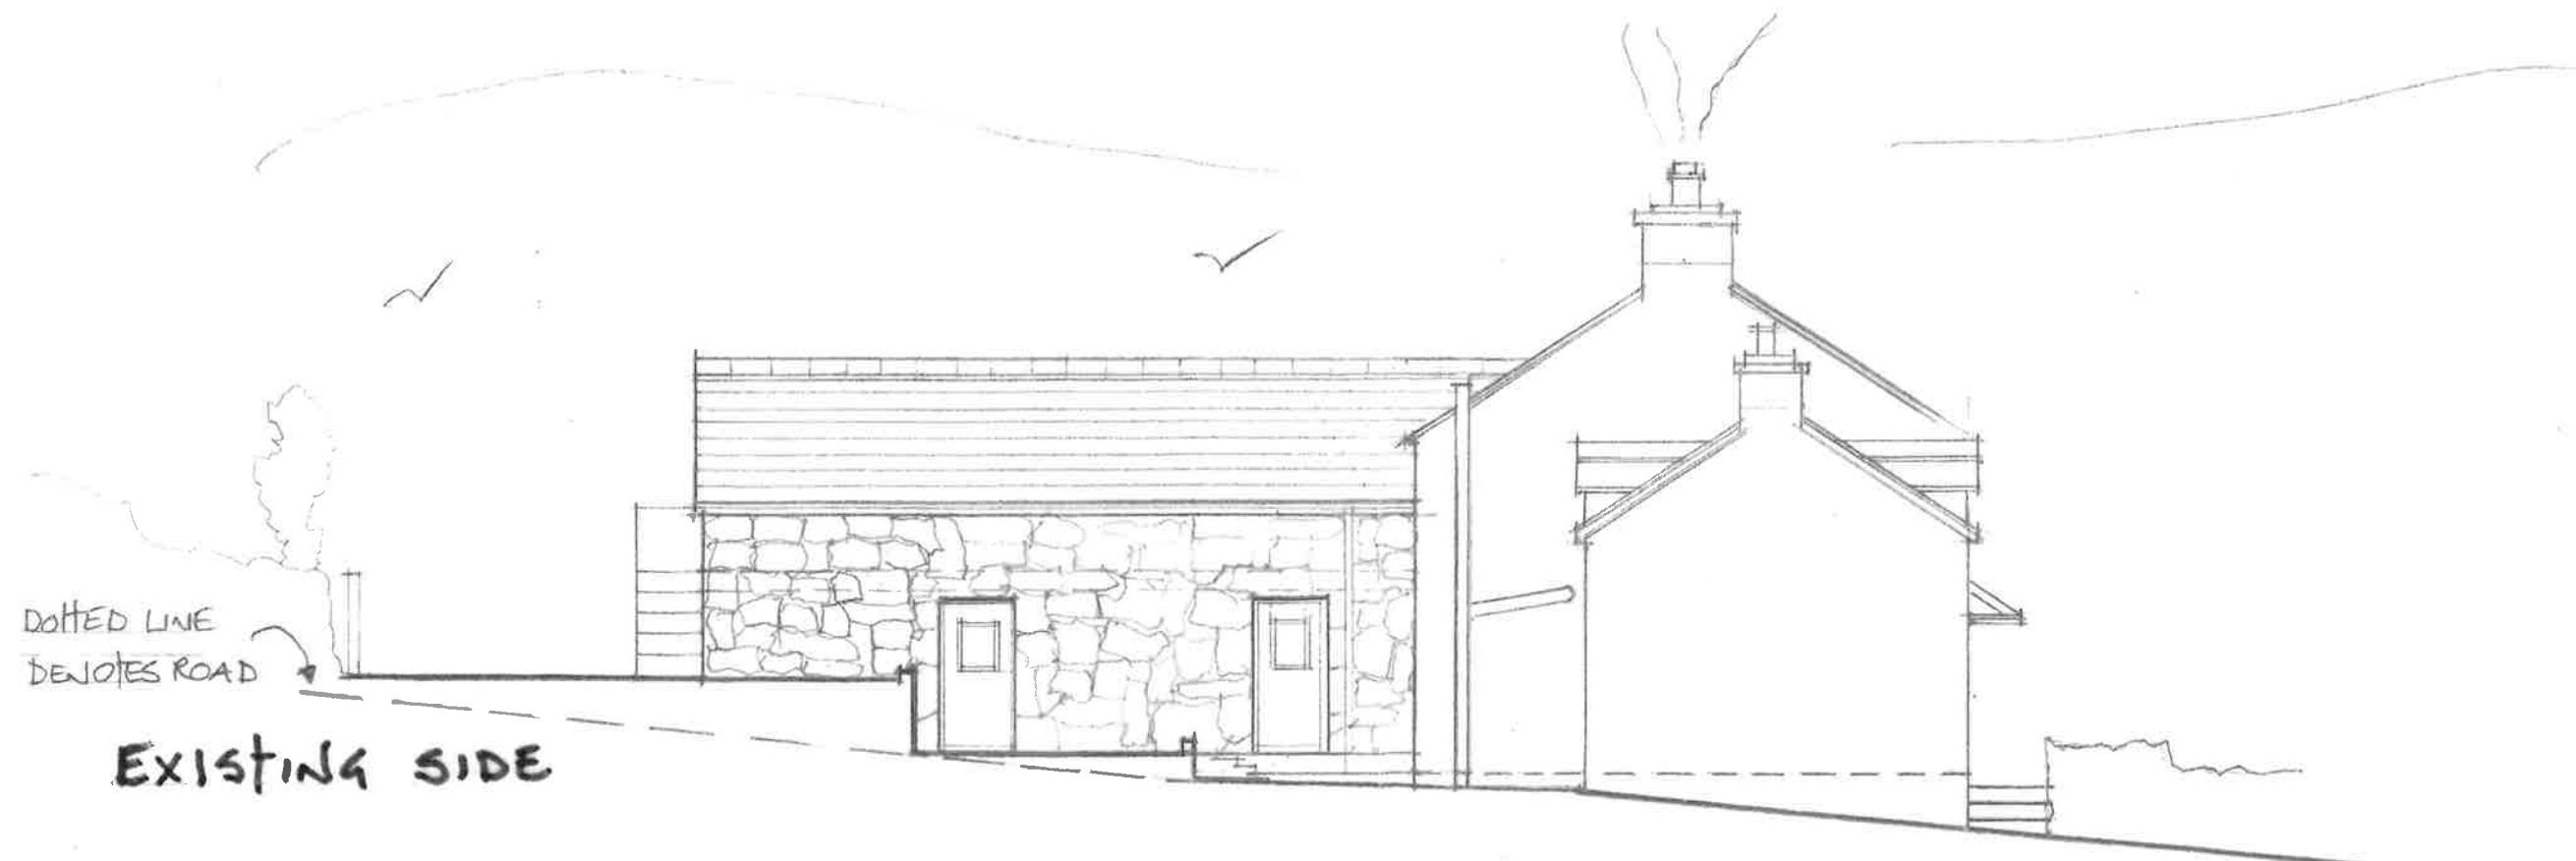

DOTTED LINE  
DENOTES ROAD

EXISTING SIDE