Superseded

DO NOT SCALE

Millimetres 0 10 100

Section HA_Road 50 CL - HA_Road 50 CL
(Vertical Exaggeration x2.00)

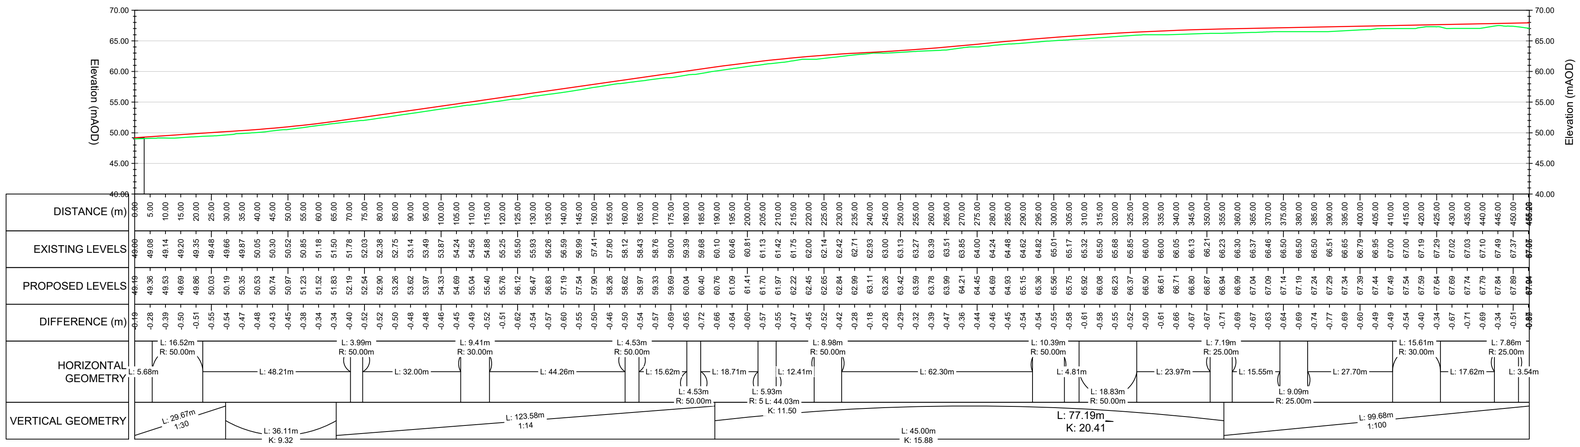

SECTION ALIGNMENT - ROAD 80

Level Datum =62.000

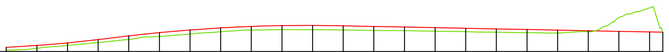

CHAINAGE	ROAD 80 LEVELS	GRADIENT	EXISTING LEVELS	LEVEL DIFF.
0.000	62.872		62.204	0.467
10.000	62.981	3.092	62.527	0.455
20.000	63.392	4.105	62.976	0.416
30.000	63.927	5.355	63.460	0.467
40.000	64.545	6.176	63.958	0.588
50.000	65.079	5.341	64.436	0.642
60.000	65.513	4.341	64.848	0.665
70.000	65.847	3.341	65.216	0.632
80.000	66.081	2.341	65.494	0.587
90.000	66.215	1.341	65.559	0.656
100.000	66.249	0.341	65.542	0.707
110.000	66.185	-0.647	65.502	0.682
120.000	66.084	-1.005	65.425	0.660
130.000	65.984	-1.005	65.390	0.593
140.000	65.883	-1.005	65.305	0.579
150.000	65.783	-1.005	65.230	0.552
160.000	65.682	-1.005	65.135	0.547
170.000	65.582	-1.005	65.071	0.510
180.000	65.481	-1.005	65.002	0.479
190.000	65.381	-1.005	65.226	0.155
200.000	65.280	-1.005	67.525	-2.245
210.000	65.180	-1.005	69.104	-3.924
214.343	65.136		64.828	

HORIZONTAL: R L=13.20m; R L=13.688m; R R=1.000m; R L=190.087m; R R=8.000m L=72.383m; R L=58.286m; R R; R L=87.286m

VERTICAL: C; R=800.000m L=27.869m; L=74.637m R=1000.000m; L=105.879m G=-1.005

SAFETY, HEALTH AND ENVIRONMENTAL INFORMATION

In addition to the hazards/risks normally associated with the types of work detailed on this drawing, note the following:

CONSTRUCTION

WORKING ADJACENT TO ASBESTOS, OPERATIONAL SITE, BURIED STRUCTURES, NESTING BIRDS, DEEP EXCAVATION, CONTAMINATION OF SSSI, NEARBY RESIDENTIAL PROPERTIES, BURIED ELECTRICITY CABLE , BURIED GAS MAINS, PRESSURE PIPES, OPEN HOLES, ROCK FACE, HAZARDOUS SUBSTANCES, CONTAMINATED GROUND AND GROUNDWATER

MAINTENANCE/CLEANING

WORKING ADJACENT TO ASBESTOS, OPERATIONAL SITE, BURIED STRUCTURES, NESTING BIRDS, DEEP EXCAVATION, CONTAMINATION OF SSSI, NEARBY RESIDENTIAL PROPERTIES, BURIED ELECTRICITY CABLE , BURIED GAS MAINS, PRESSURE PIPES, OPEN HOLES, ROCK FACE, HAZARDOUS SUBSTANCES, CONTAMINATED GROUND AND GROUNDWATER

DECOMMISSIONING/DEMOLITION

WORKING ADJACENT TO ASBESTOS, OPERATIONAL SITE, BURIED STRUCTURES, NESTING BIRDS, DEEP EXCAVATION, CONTAMINATION OF SSSI, NEARBY RESIDENTIAL PROPERTIES, BURIED ELECTRICITY CABLE , BURIED GAS MAINS, PRESSURE PIPES, OPEN HOLES, ROCK FACE, HAZARDOUS SUBSTANCES, CONTAMINATED GROUND AND GROUNDWATER

It is assumed that all works will be carried out by a competent contractor working, where appropriate, to an approved method statement

DRAWING NOTES:

1. THIS DRAWING & THE DESIGN DEPICTED ARE COPYRIGHT OF ATKINS AND MAY NOT BE REPRODUCED OR AMENDED EXCEPT BY WRITTEN PERMISSION . NO LIABILITY WILL BE ACCEPTED FOR AMENDMENTS MADE BY OTHER PERSONS.
2. ALL DIMENSIONS ARE IN METRES UNLESS OTHERWISE STATED.
3. ALL LEVELS ARE IN METERS ABOVE ORDNANCE DATUM (mAOD)
4. FOR PROPOSED FINISHED LEVELS, SEE ATKINS DRAWING 5041216-ATK-S38-NS-DR-C-4314 & 4315.

KEY:

PROPOSED LEVELS

EXISTING LEVELS

Rev.	Date	Description	By	Chk'd	App'd
P01	29/07/19	FIRST ISSUE	HS	AGV	MJ

Drawing Status: FOR INFORMATION

Suitability: S2

ATKINS
The Axis
10 Holliday Street
Birmingham
B1 1TF
Tel: +44 (0)1214 835000
Fax: +44 (0)1214 835252
www.atkinsglobal.com

Copyright © Atkins Limited (2019)

Client: ST.MODWEN

Project Title: COED DARCY

Drawing Title: ROAD 50, 80 & 1 (CH 304-865)

ROAD 50 & 80 LONG SECTIONS

Scale	Designed	Drawn	Checked	Authorised
AS SHOWN	HS	HS	AGV	MJ
Original Size: A1	Date: 19/07/19	Date: 19/07/19	Date: 24/07/19	Date: 26/07/19

Drawing Number: 5041216-ATK-S38-NS-DR-C-4316

Revision: P01

USER: SMT6758 Date: 24/7/19 13:43:55
Filename: P:\GBBMADE2ND\75\5041216 Coed Darcy\DWG_CIVIL\S38\North Site (4000)\5041216-ATK-S38-NS-DR-C-4316 - Road 50, 80, 1 (CH304-865) - Road 50 & 80 long section.dwg