




100
0 10
Millimetres
metres

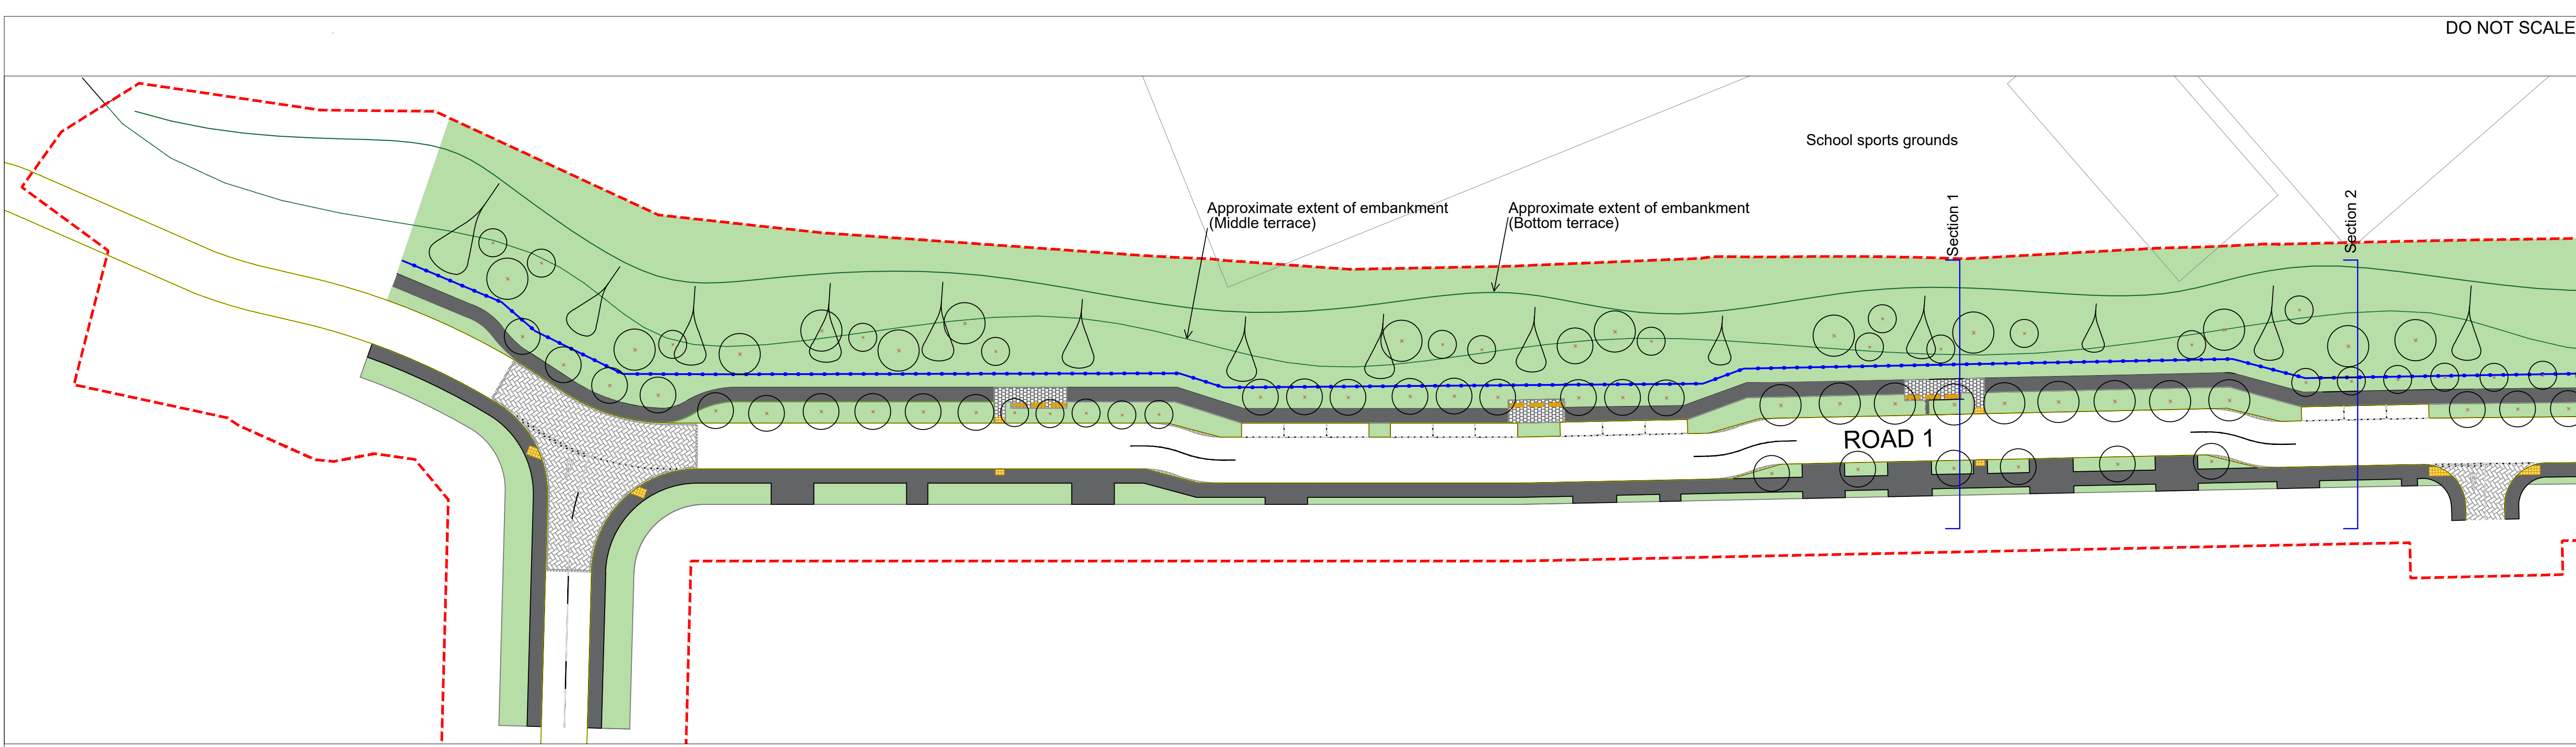


PLAN 1 OF 2 SCALE 1:500 @ A1

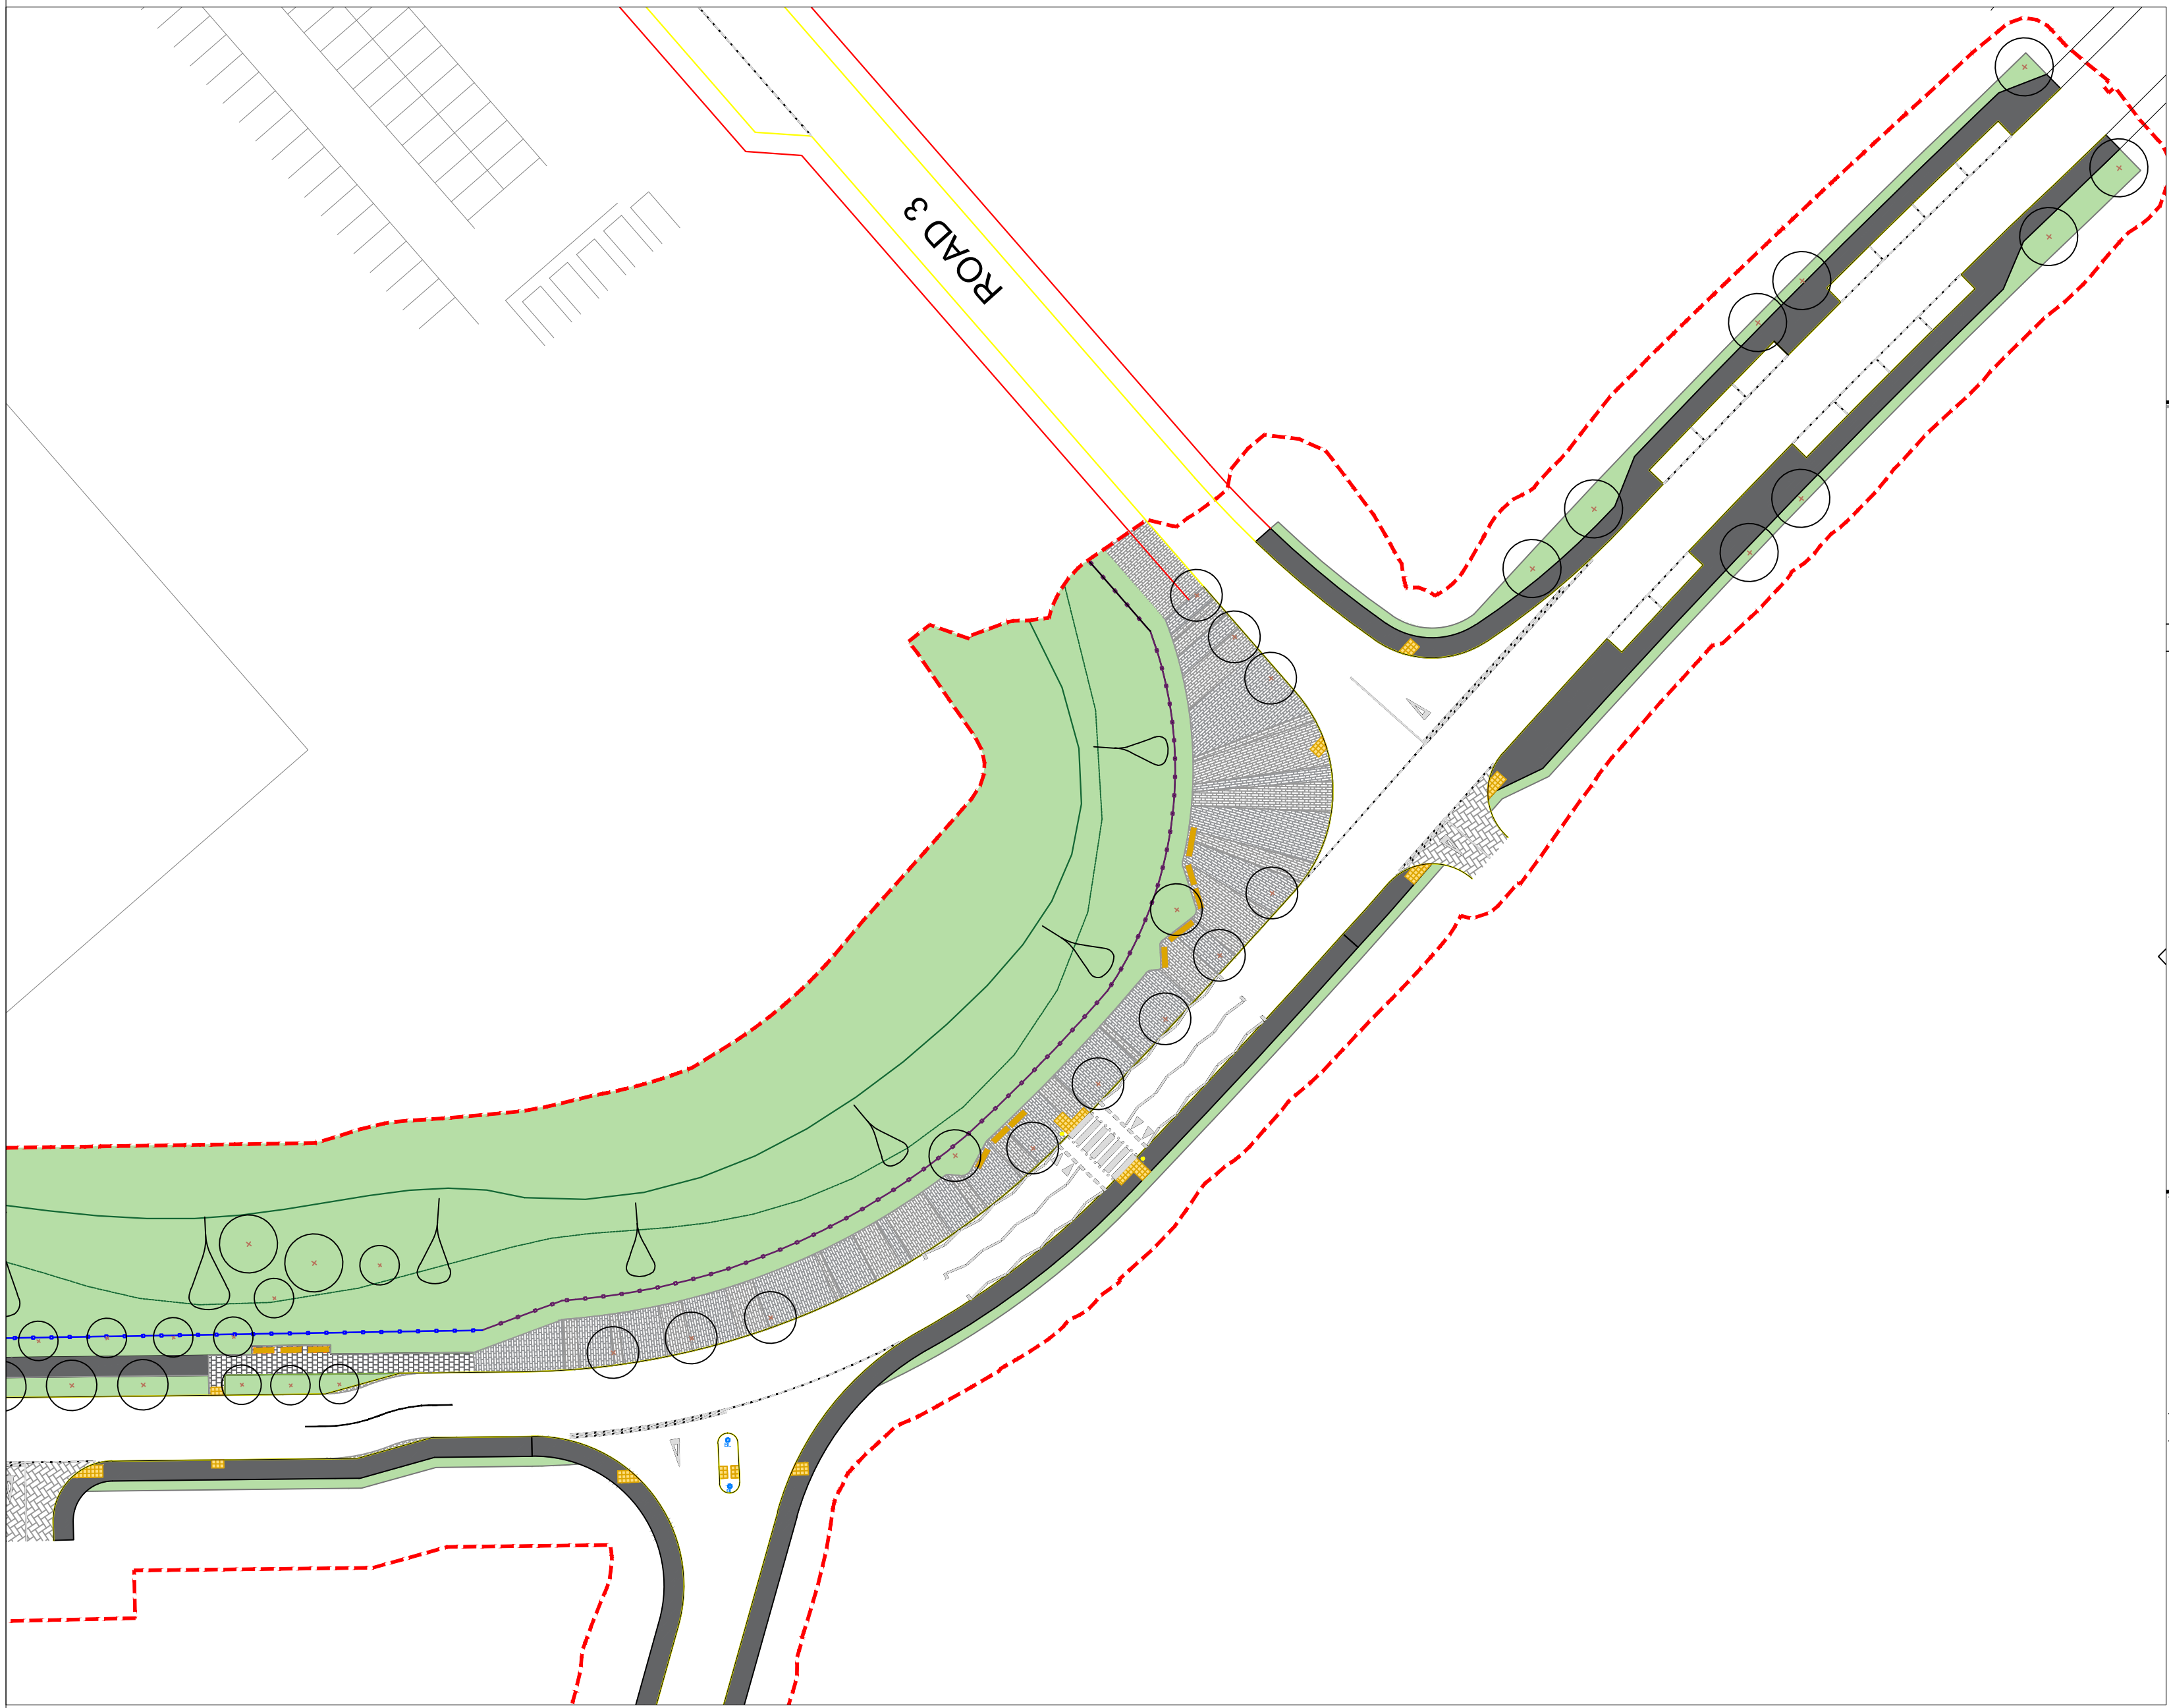


PLAN 2 OF 2 SCALE 1:500 @ A1

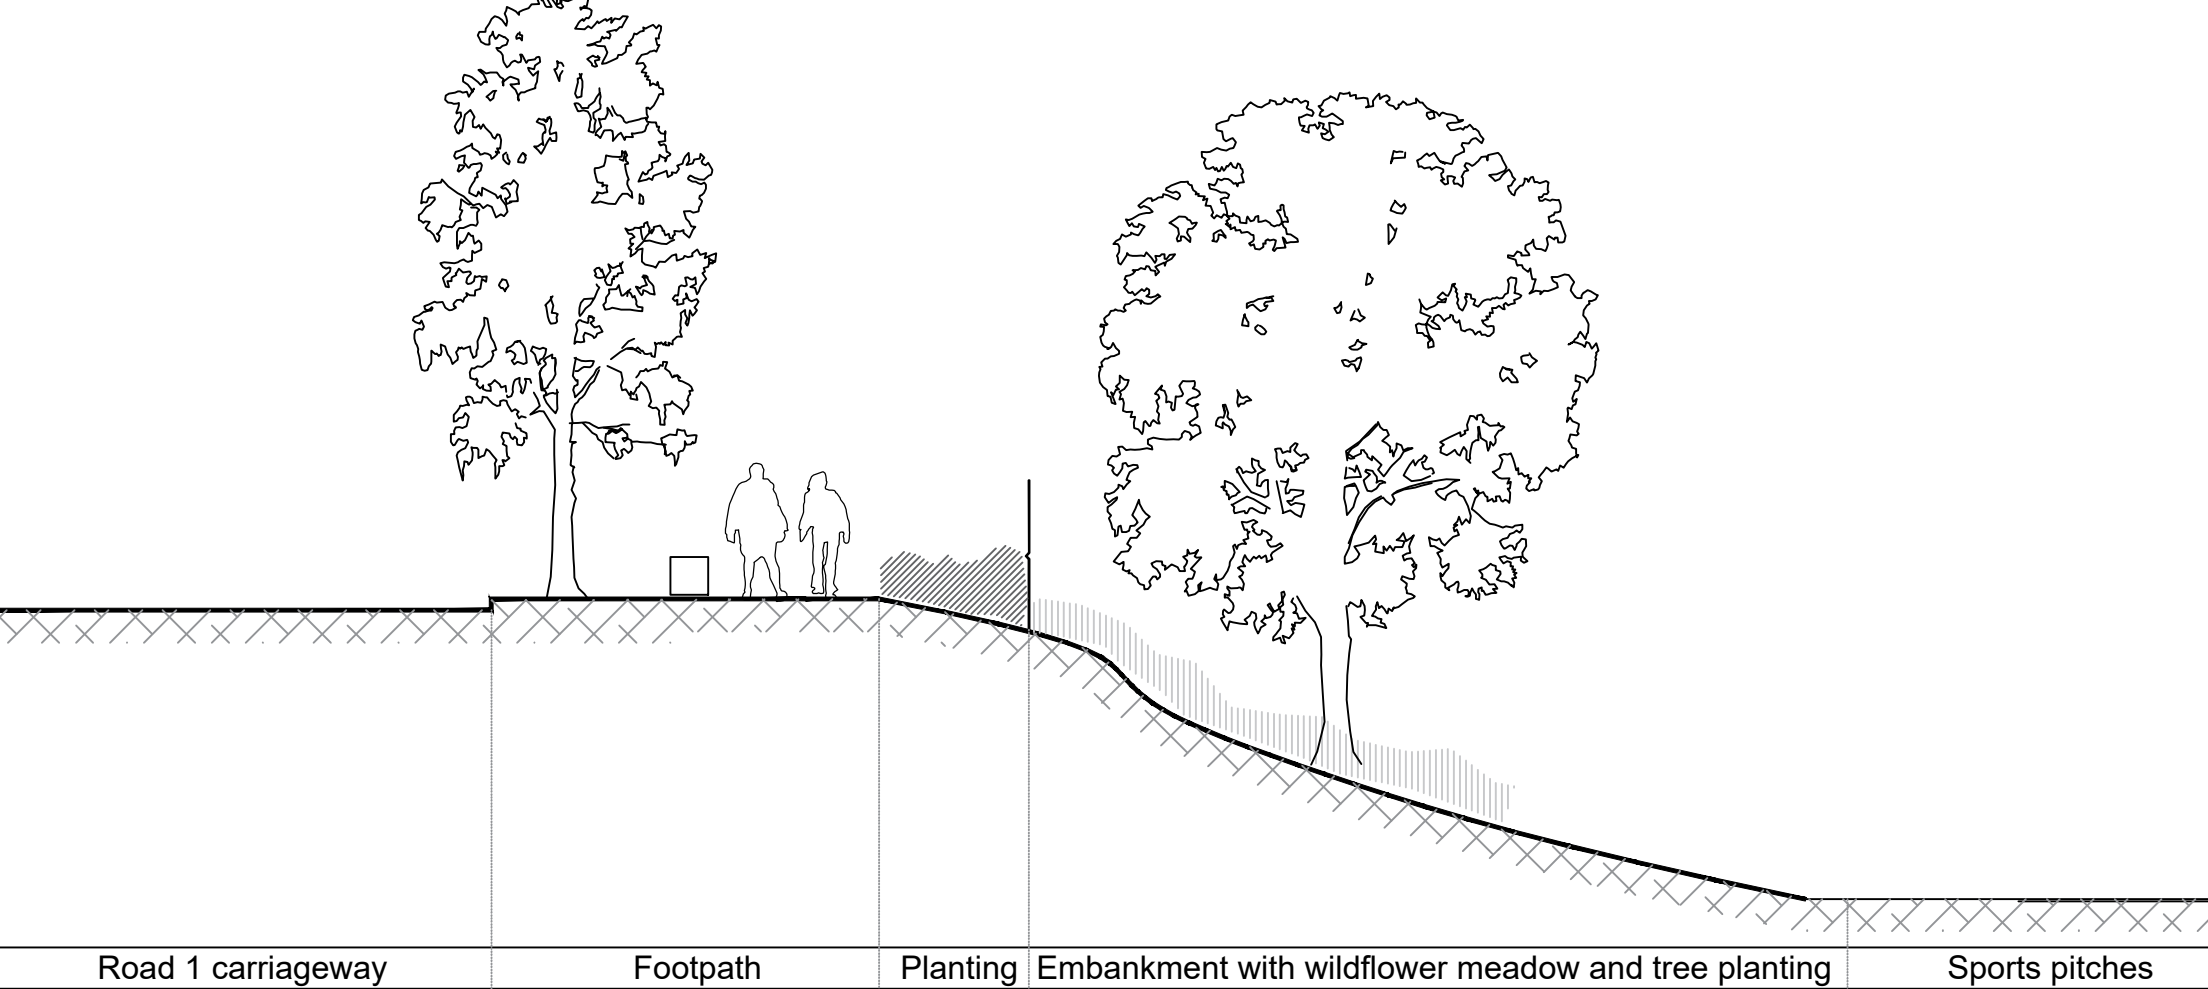

SECTION 1 1:250

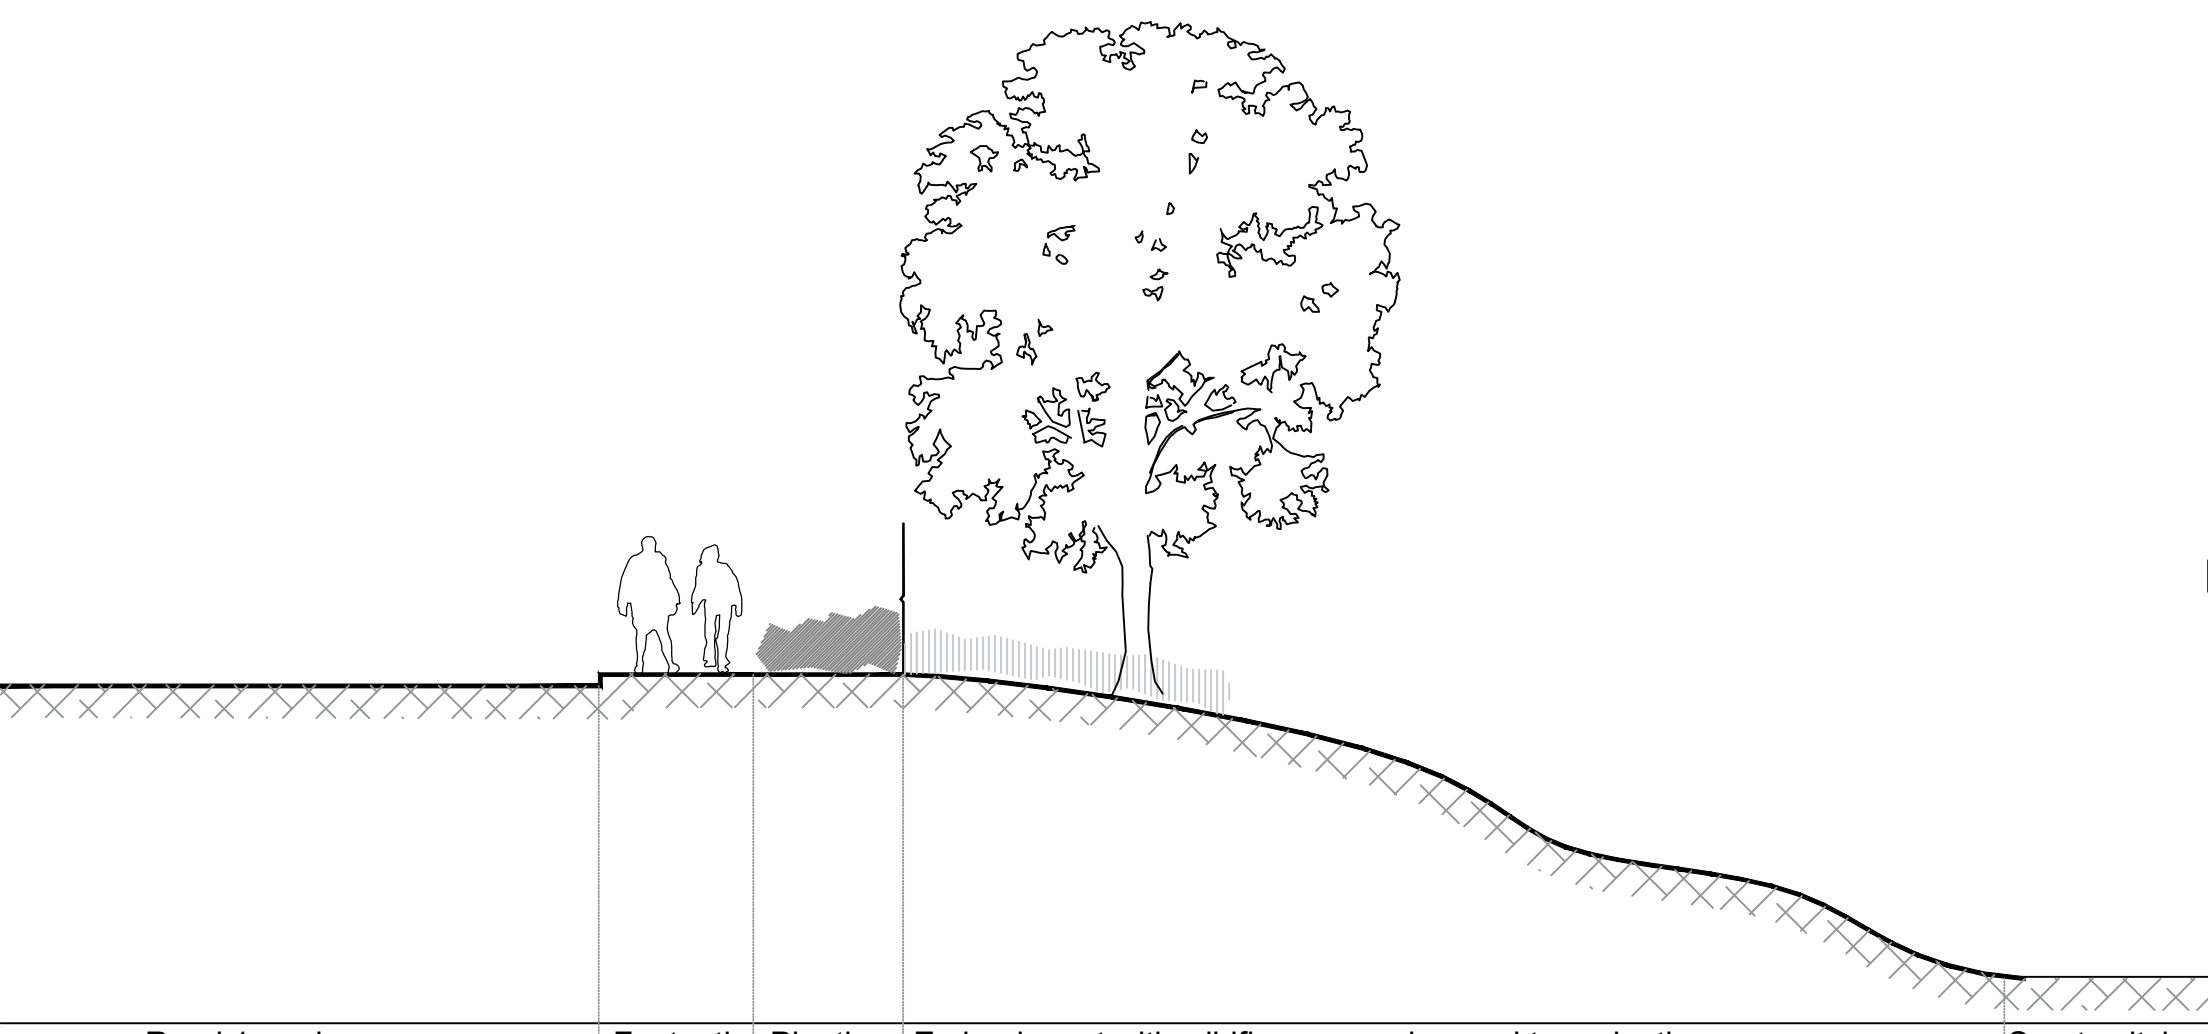

SECTION 2 1:250

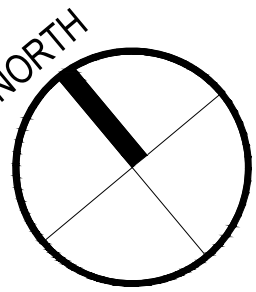

DO NOT SCALE

SAFETY, HEALTH AND ENVIRONMENTAL INFORMATION

In addition to the hazards/risks normally associated with the types of work detailed on this drawing, note the following:

CONSTRUCTION

MAINTENANCE/CLEANING

DECOMMISSIONING/DEMOLITION

It is assumed that all works will be carried out by a competent contractor working, where appropriate, to an approved method statement

KEY

- Planning boundary
- Euroguard flatform weldmesh fencing
- Barbican vertical bar fencing with matching gates to side entrance of the school
- Tarmac
- Paving, Pennant slab, sawn blue, riven and flamed
- Woburn block paving
- Bench, Timber
- Extent of embankment
- Tree
- Soft landscape

Notes:

- Refer to 9300 for softworks plan
- Refer to 9500 for details
- Refer to 9600 for materials palette

Rev.	Date	Description	By	Check	App'd	Subsity
P2	03.09.19	Updates to planning	RP	EZ	GW	
P1	12.08.19	Issued for planning	RP	EZ	GW	

FIT FOR INFORMATION

ATKINS

The Axis,
10 Holiday Street,
Birmingham,
B1 1TF

Tel: +44 (0)1214 835000
Fax: +44 (0)1214 835052
www.atkinsglobal.com

Copyright © Atkins Limited (2018)

Client:

ST.MODWEN

Project Title: **COED DARCY ROAD 1**

Drawing Title: **LANDSCAPE GENERAL ARRANGEMENT**

Scale	Designed	Drawn	Checked	Authorised
1:500	RP	RP	EZ	GW

Original Size	Date	Date	Date	Date
A1	09/08/19	03/09/19	03/09/19	03/09/19

Drawing Number	Revision
5186177-ATK-Z0-ZZ-DR-L-9000	P2