


Superseded

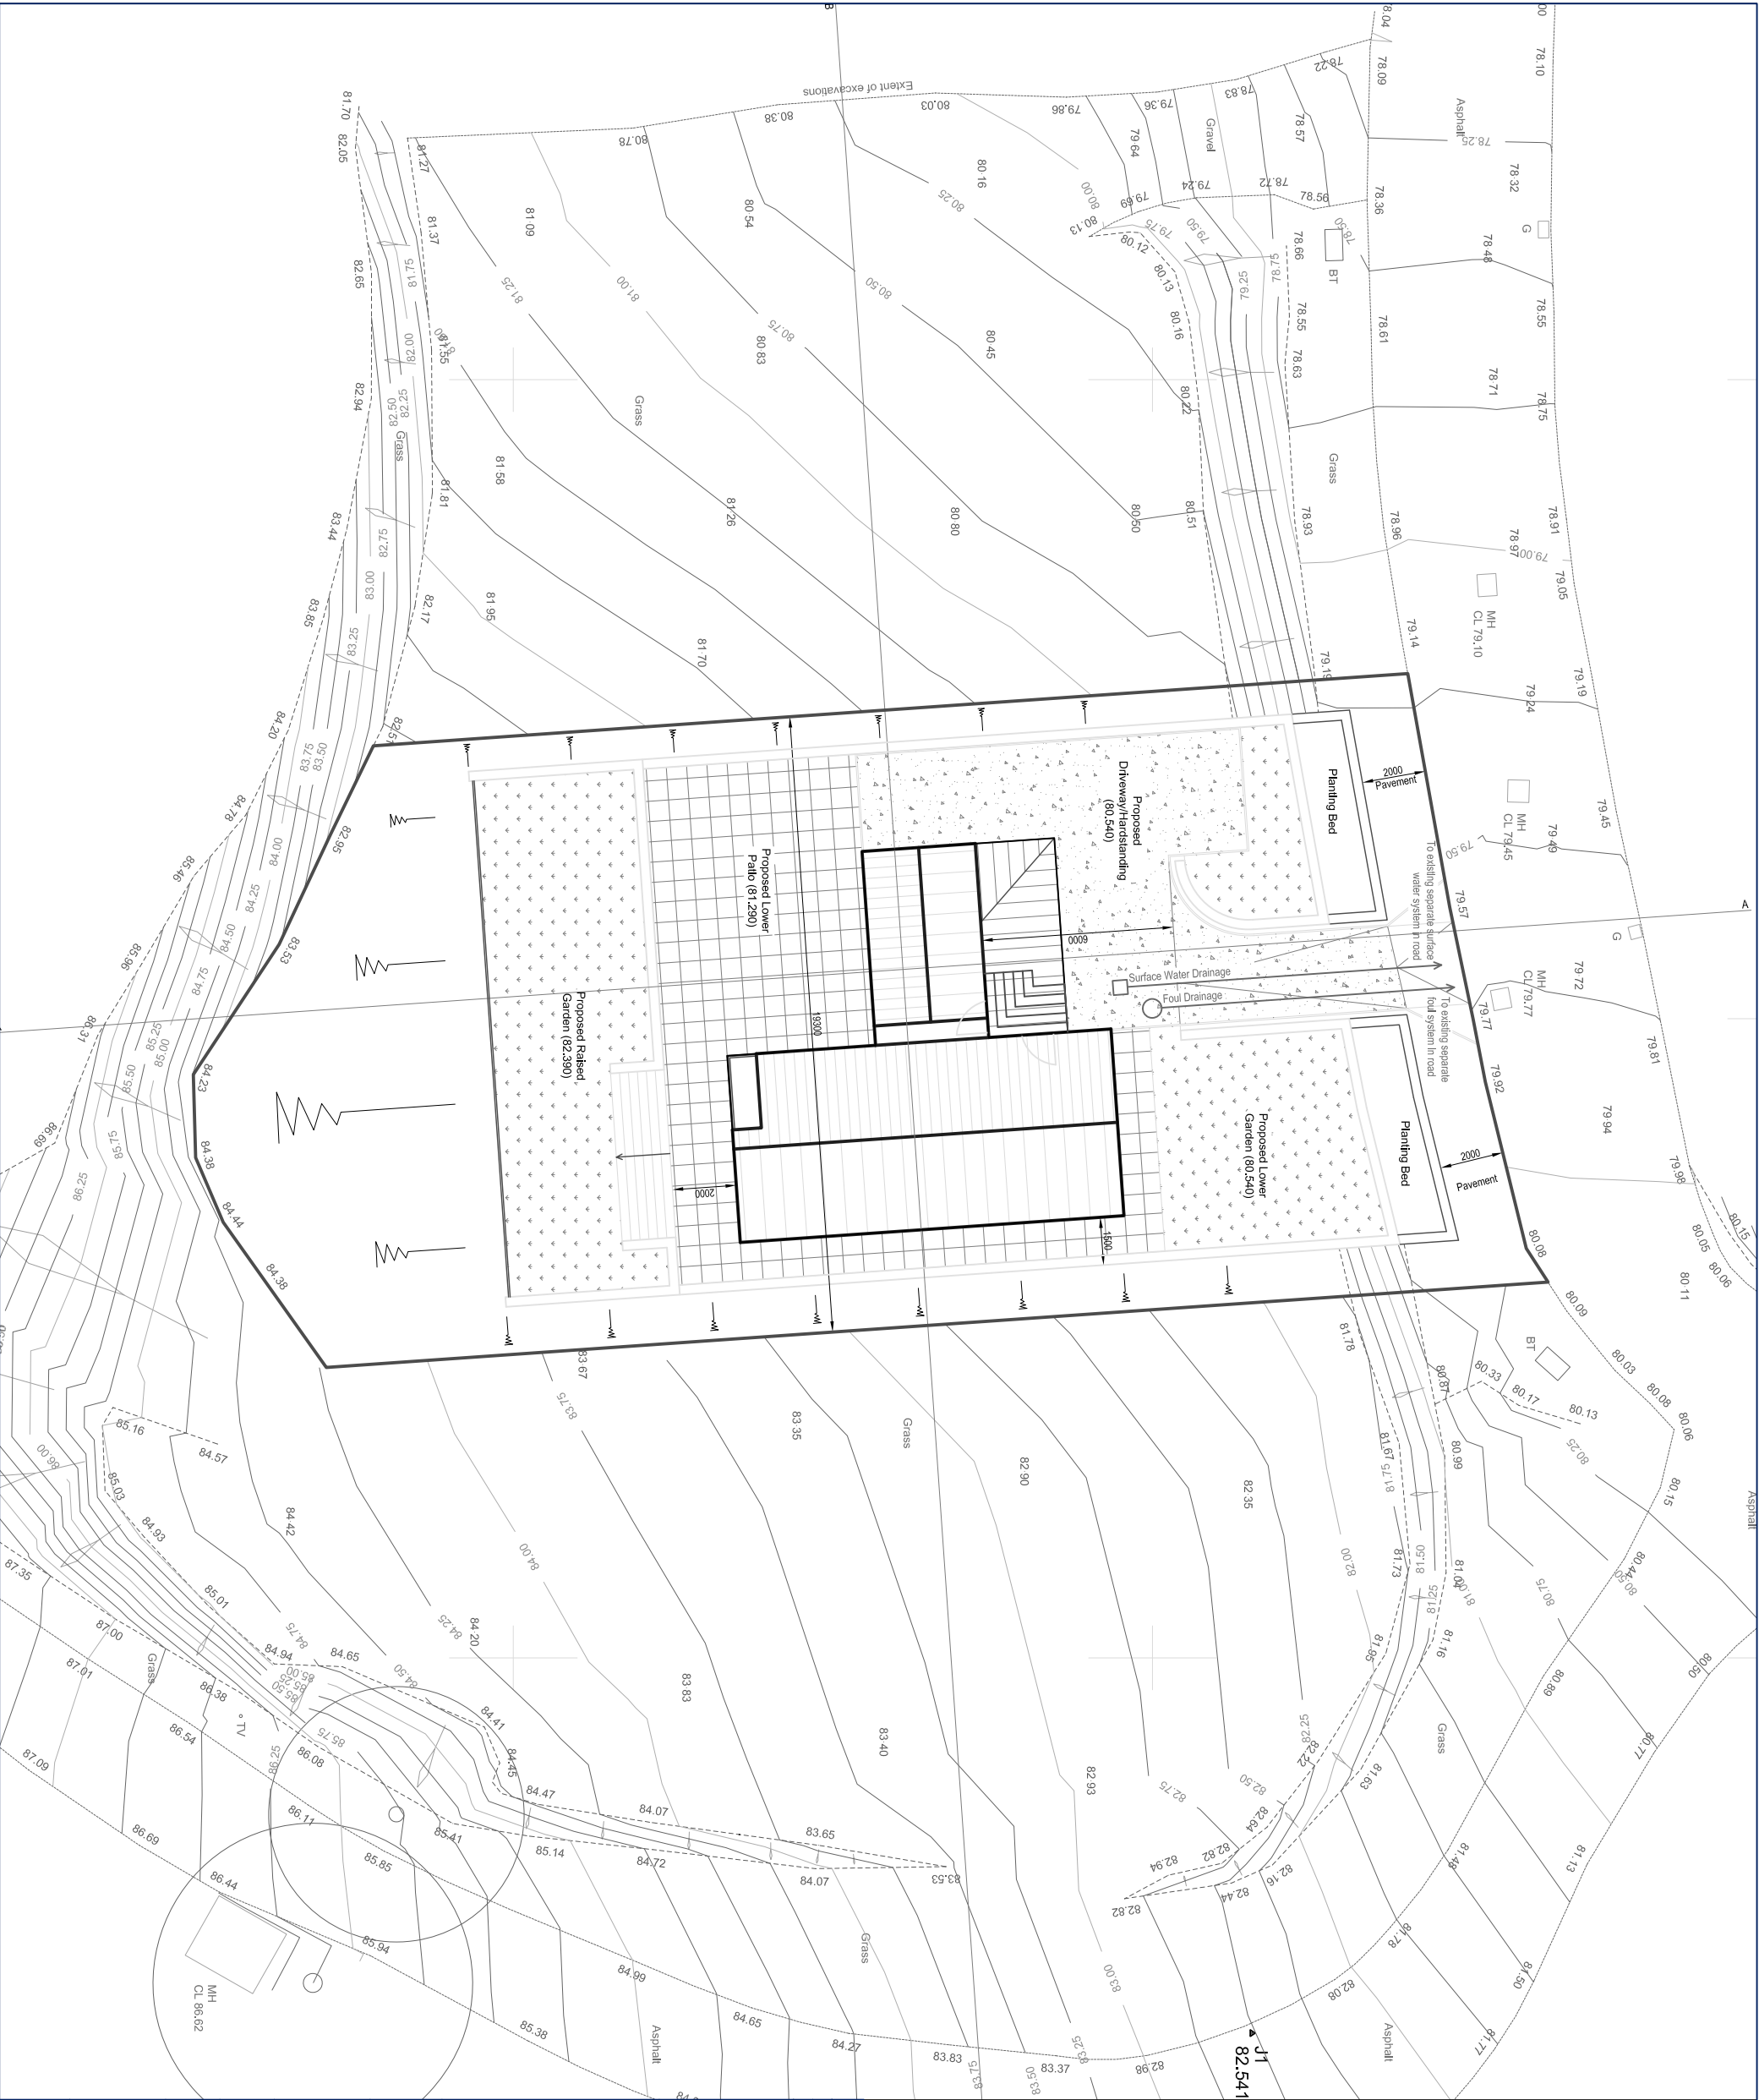

A	First Issue	-	-	-
Rev	Description	By	Date	CHK Date
Revision History				

- General Notes:
- This drawing and any information or descriptive matter set herein is the confidential property of Lesko Modular and must not be disclosed, loaned, copied or used for manufacturing, tendering or any other purpose without the prior consent in writing of Lesko Modular.
 - Do not scale from this drawing, work to figured dimensions only.
 - All dimensions are in millimetres



www.leskomodular.co.uk
Lesko Modular, Unit A & B, Gateway Park, Newcombe Way,
Orton Southgate, Peterborough, PE2 6SF
Tel: 01733 788711

Client: Lesko Developments Ltd

Project: Plot 21 Forest Lodge Lane Cwmavon, Port Talbot			
Drawn By: TJ	Drawn Date: 27.08.19	Checked By:	Checked Date:
Scale: 1:200	Sheet Size: A3	Sheet Number: 1 of 1	
Drawing Title: Proposed Site Levels			

Drawing Number: LMG00002-701	Rev: A
------------------------------	--------