


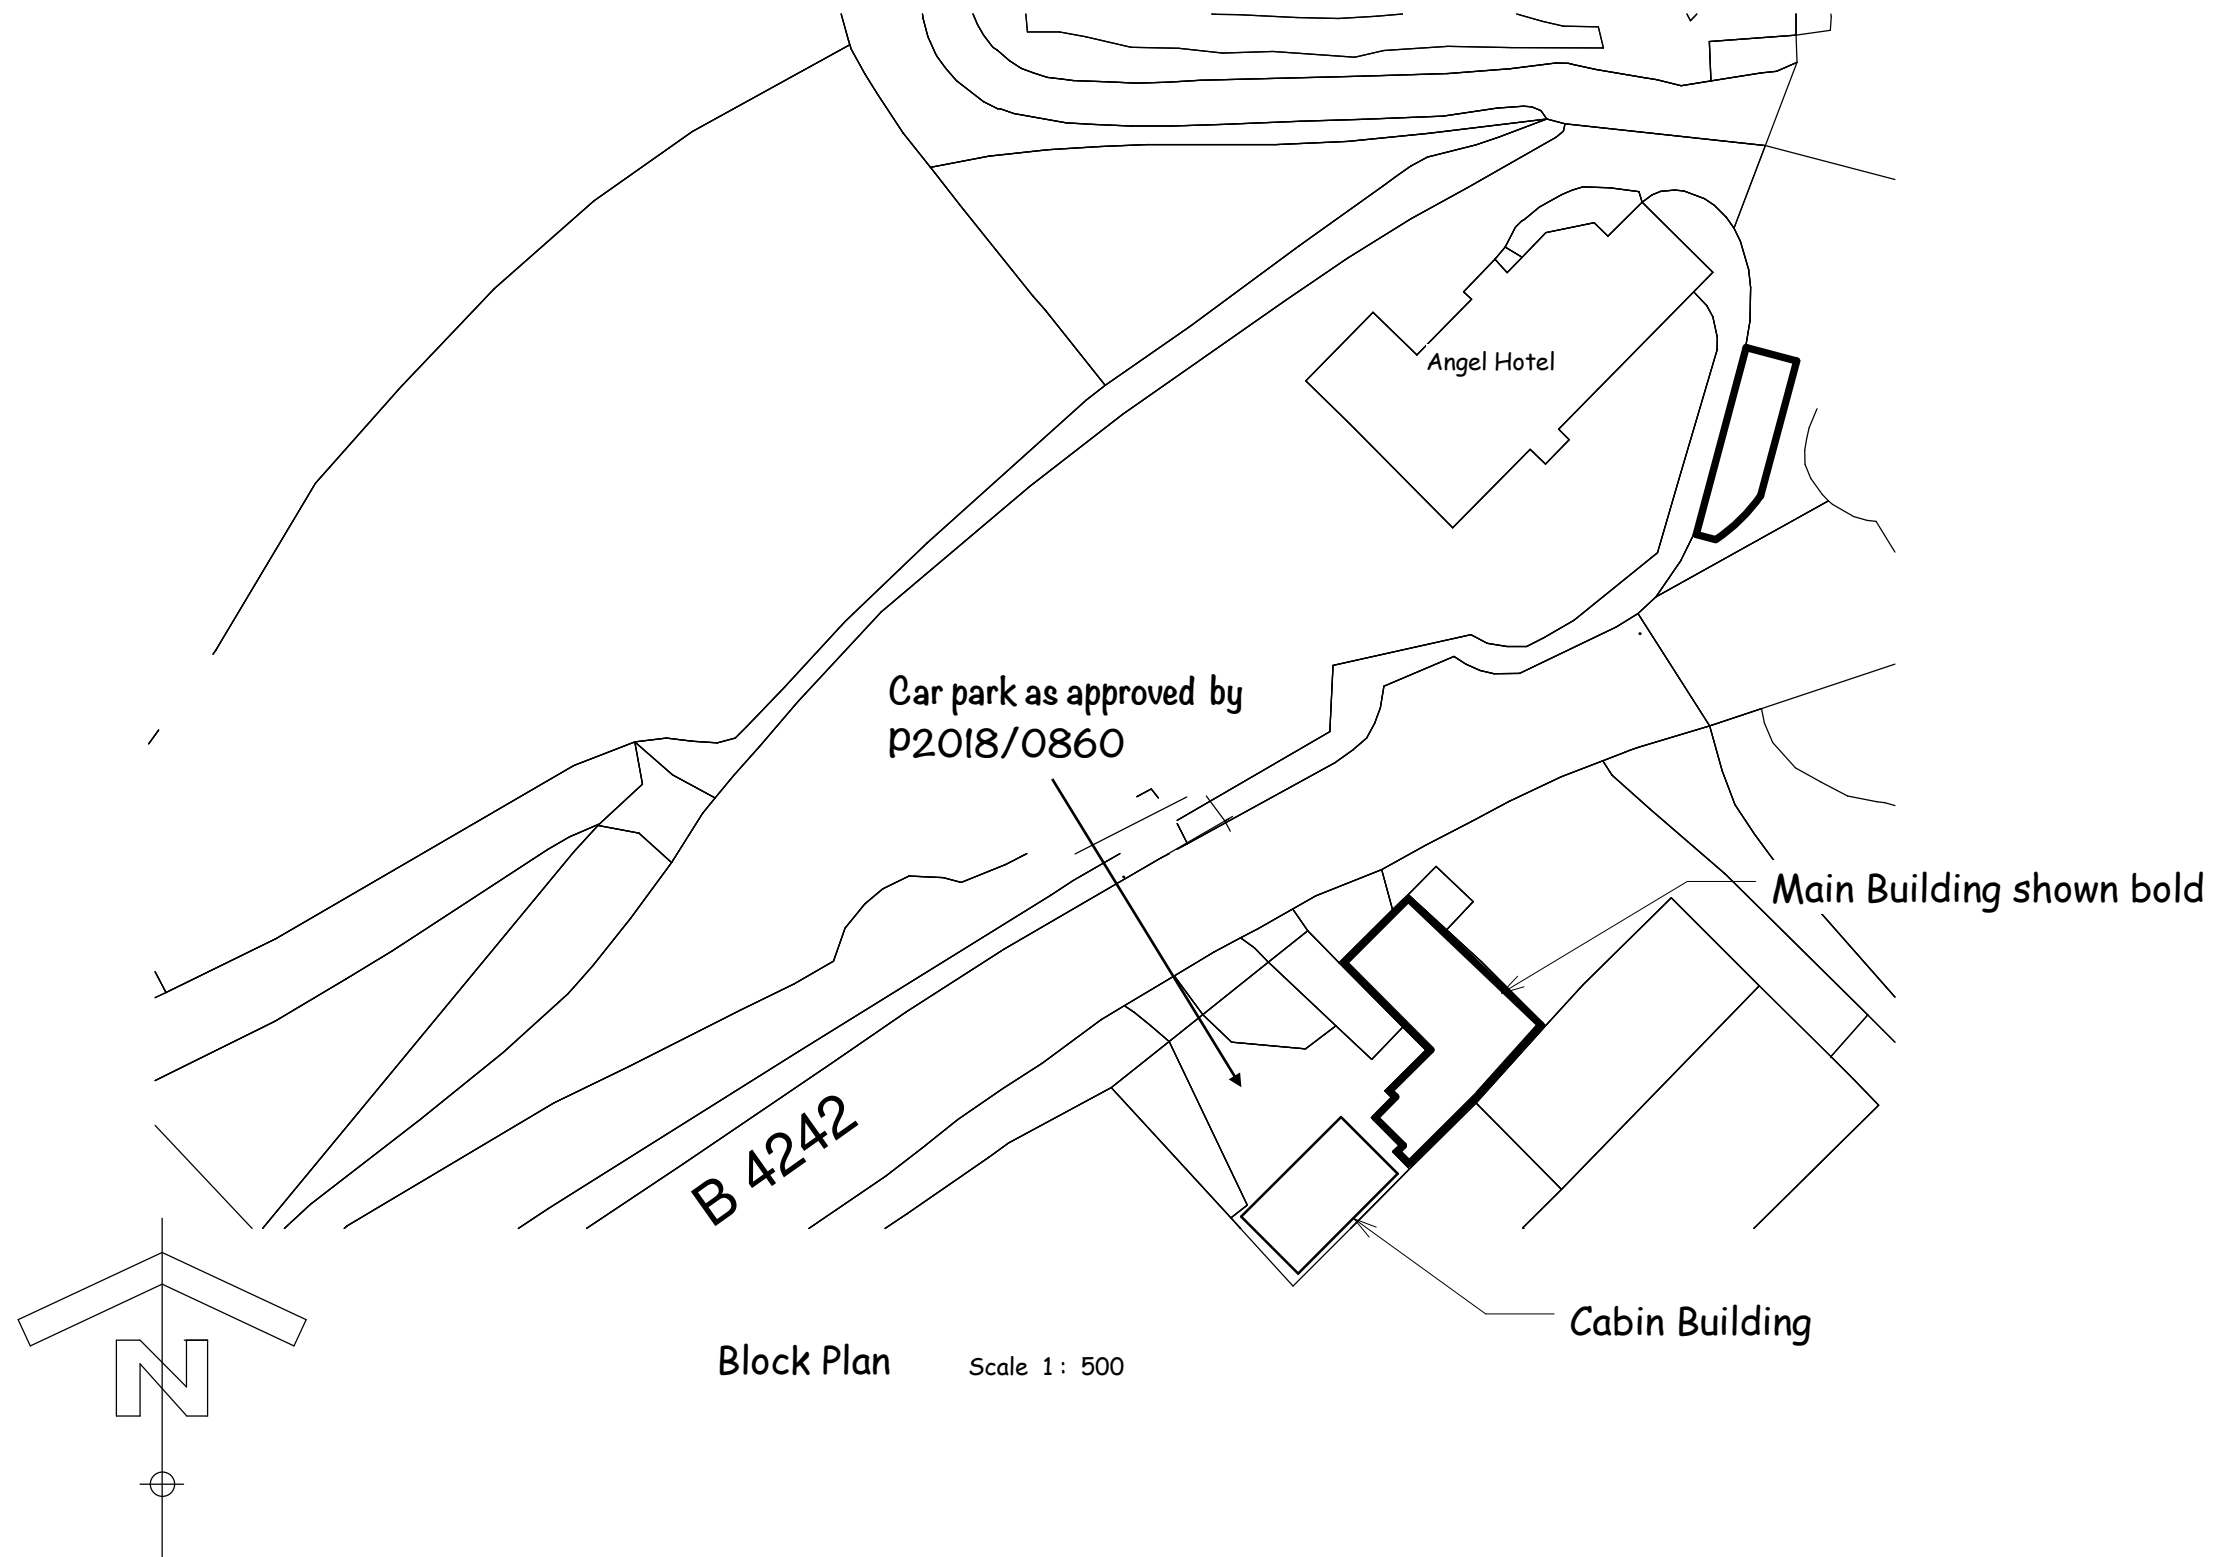

The Waterfall Centre, Pontneddfechan, Glynneath, Neath. SA11 5NR

EXISTING BLOCK PLAN

Date 16 09 17
Scale 1: 500
Drawn DG

Dwg No
PNF2 Sheet 2

REV