


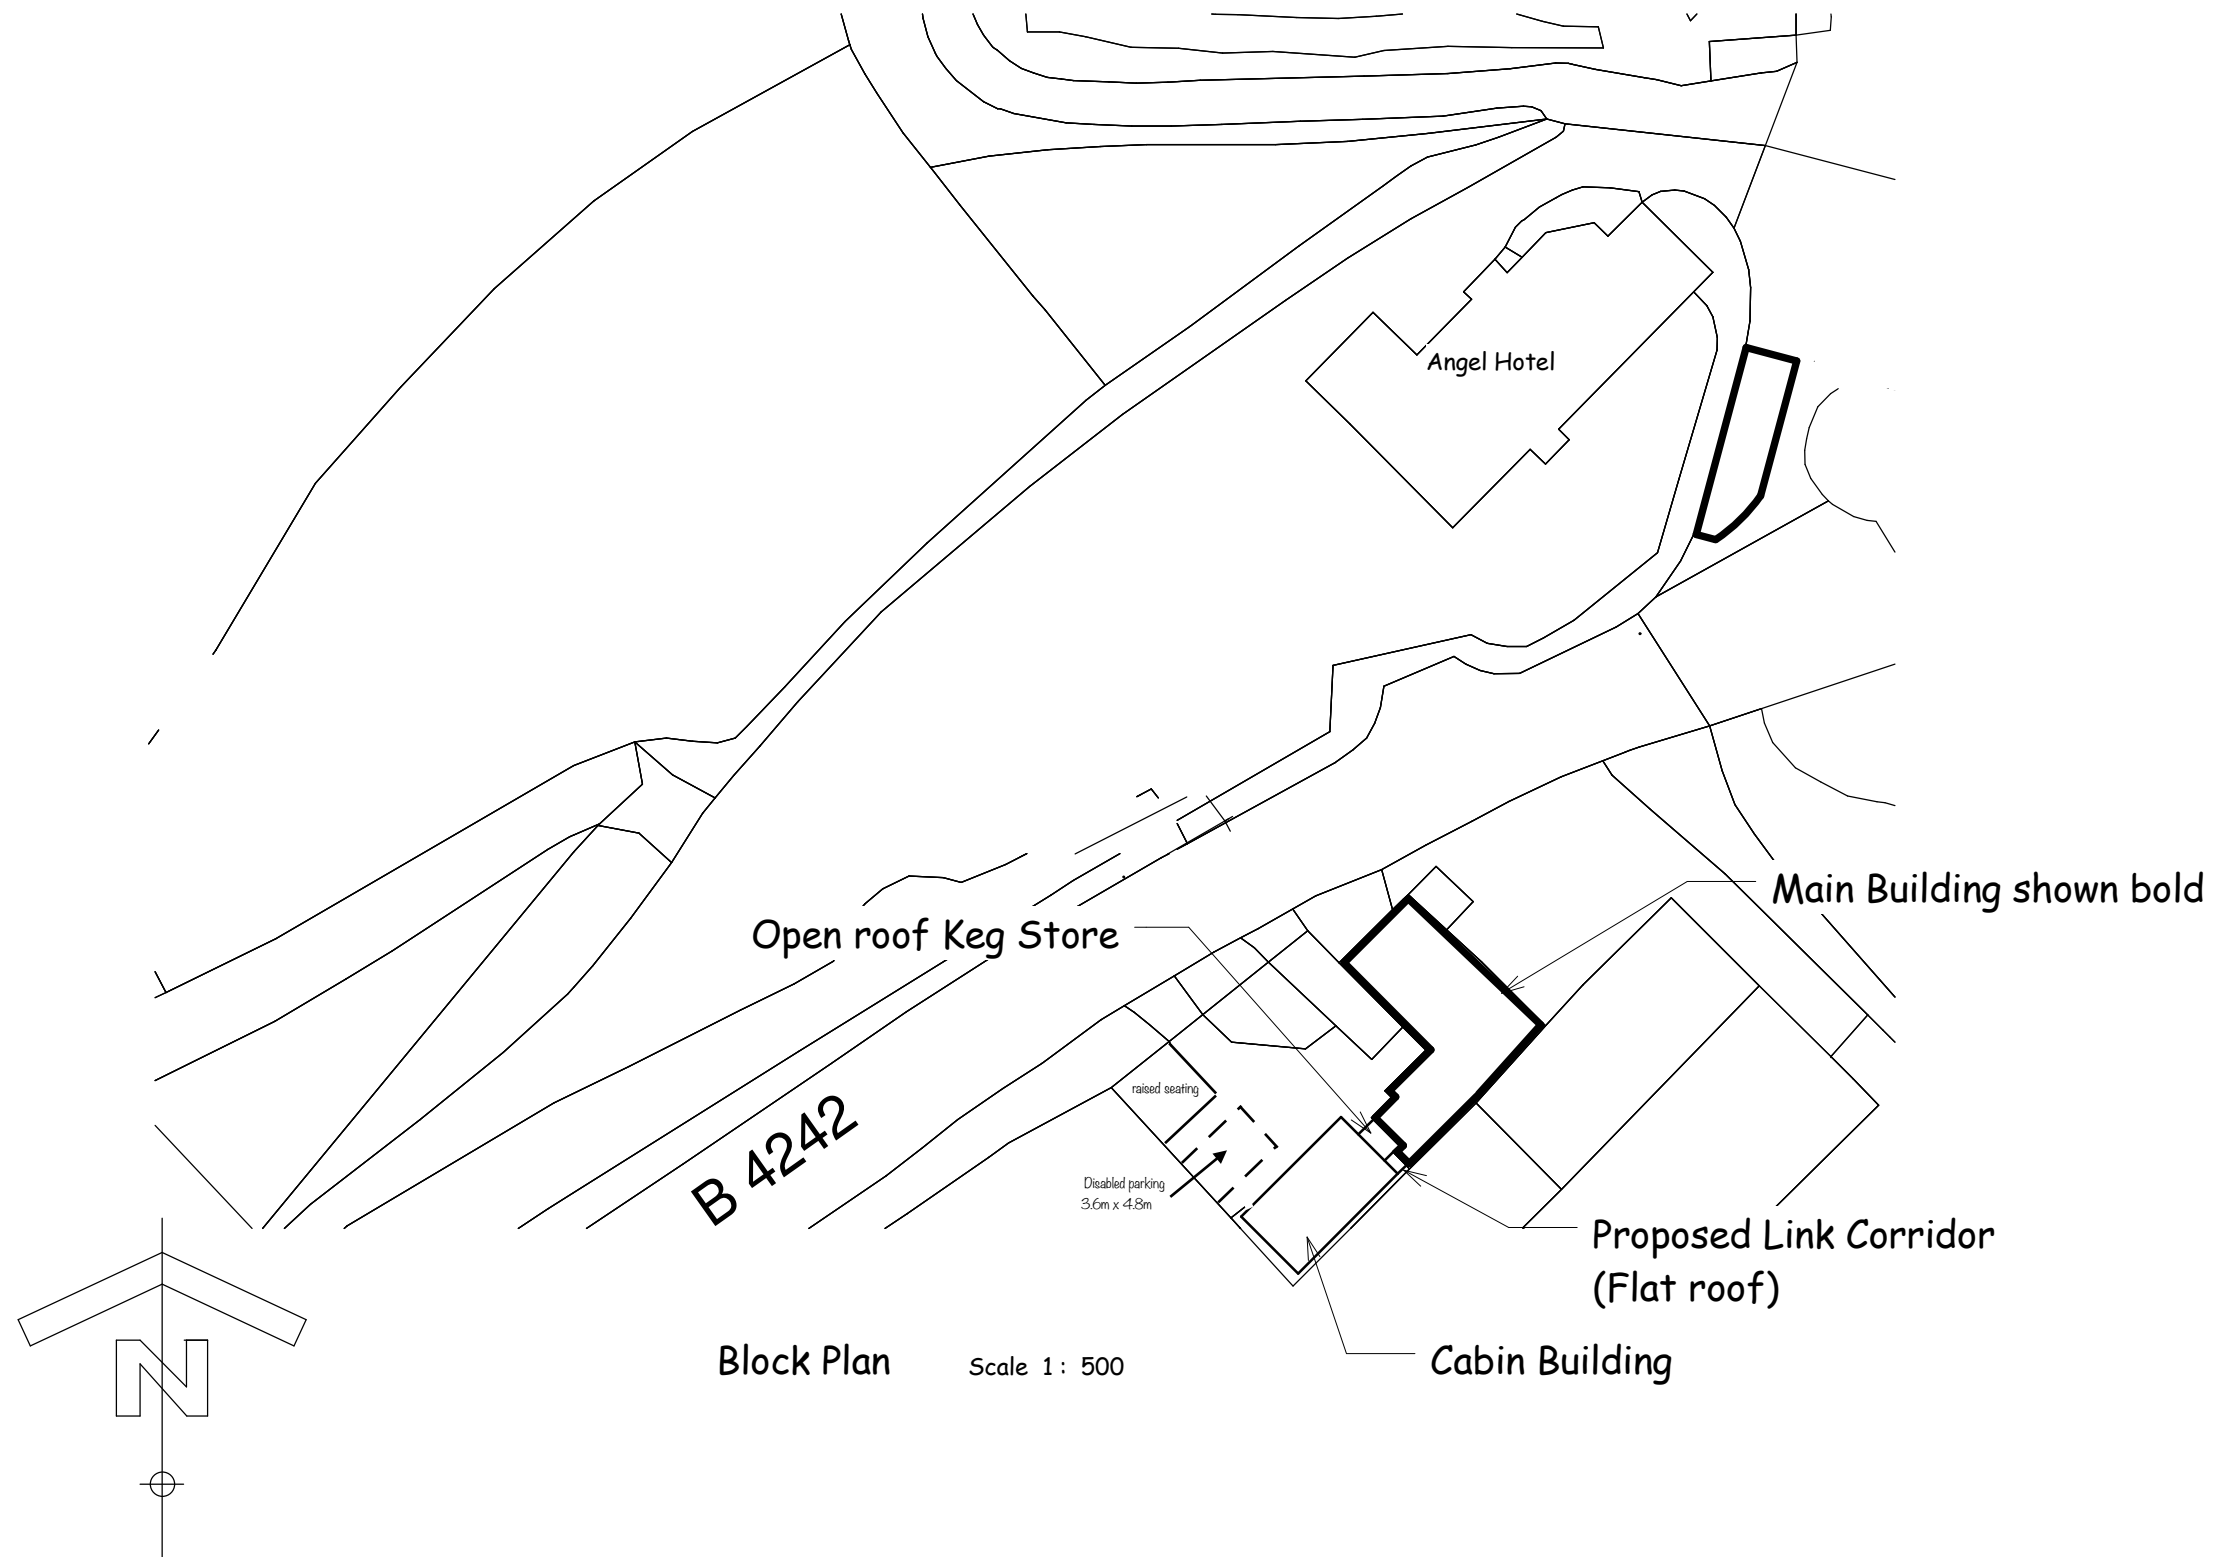

REV A Raised seating area and Disabled car parking shown as approved by P2018/0860

The Waterfall Centre, Pontneddfechan, Glynneath, Neath. SA11 5NR

PROPOSED BLOCK PLAN

Date 16 09 17
Scale 1: 500
Drawn DG

Dwg No
PNF2 Sheet 3

REV
A