


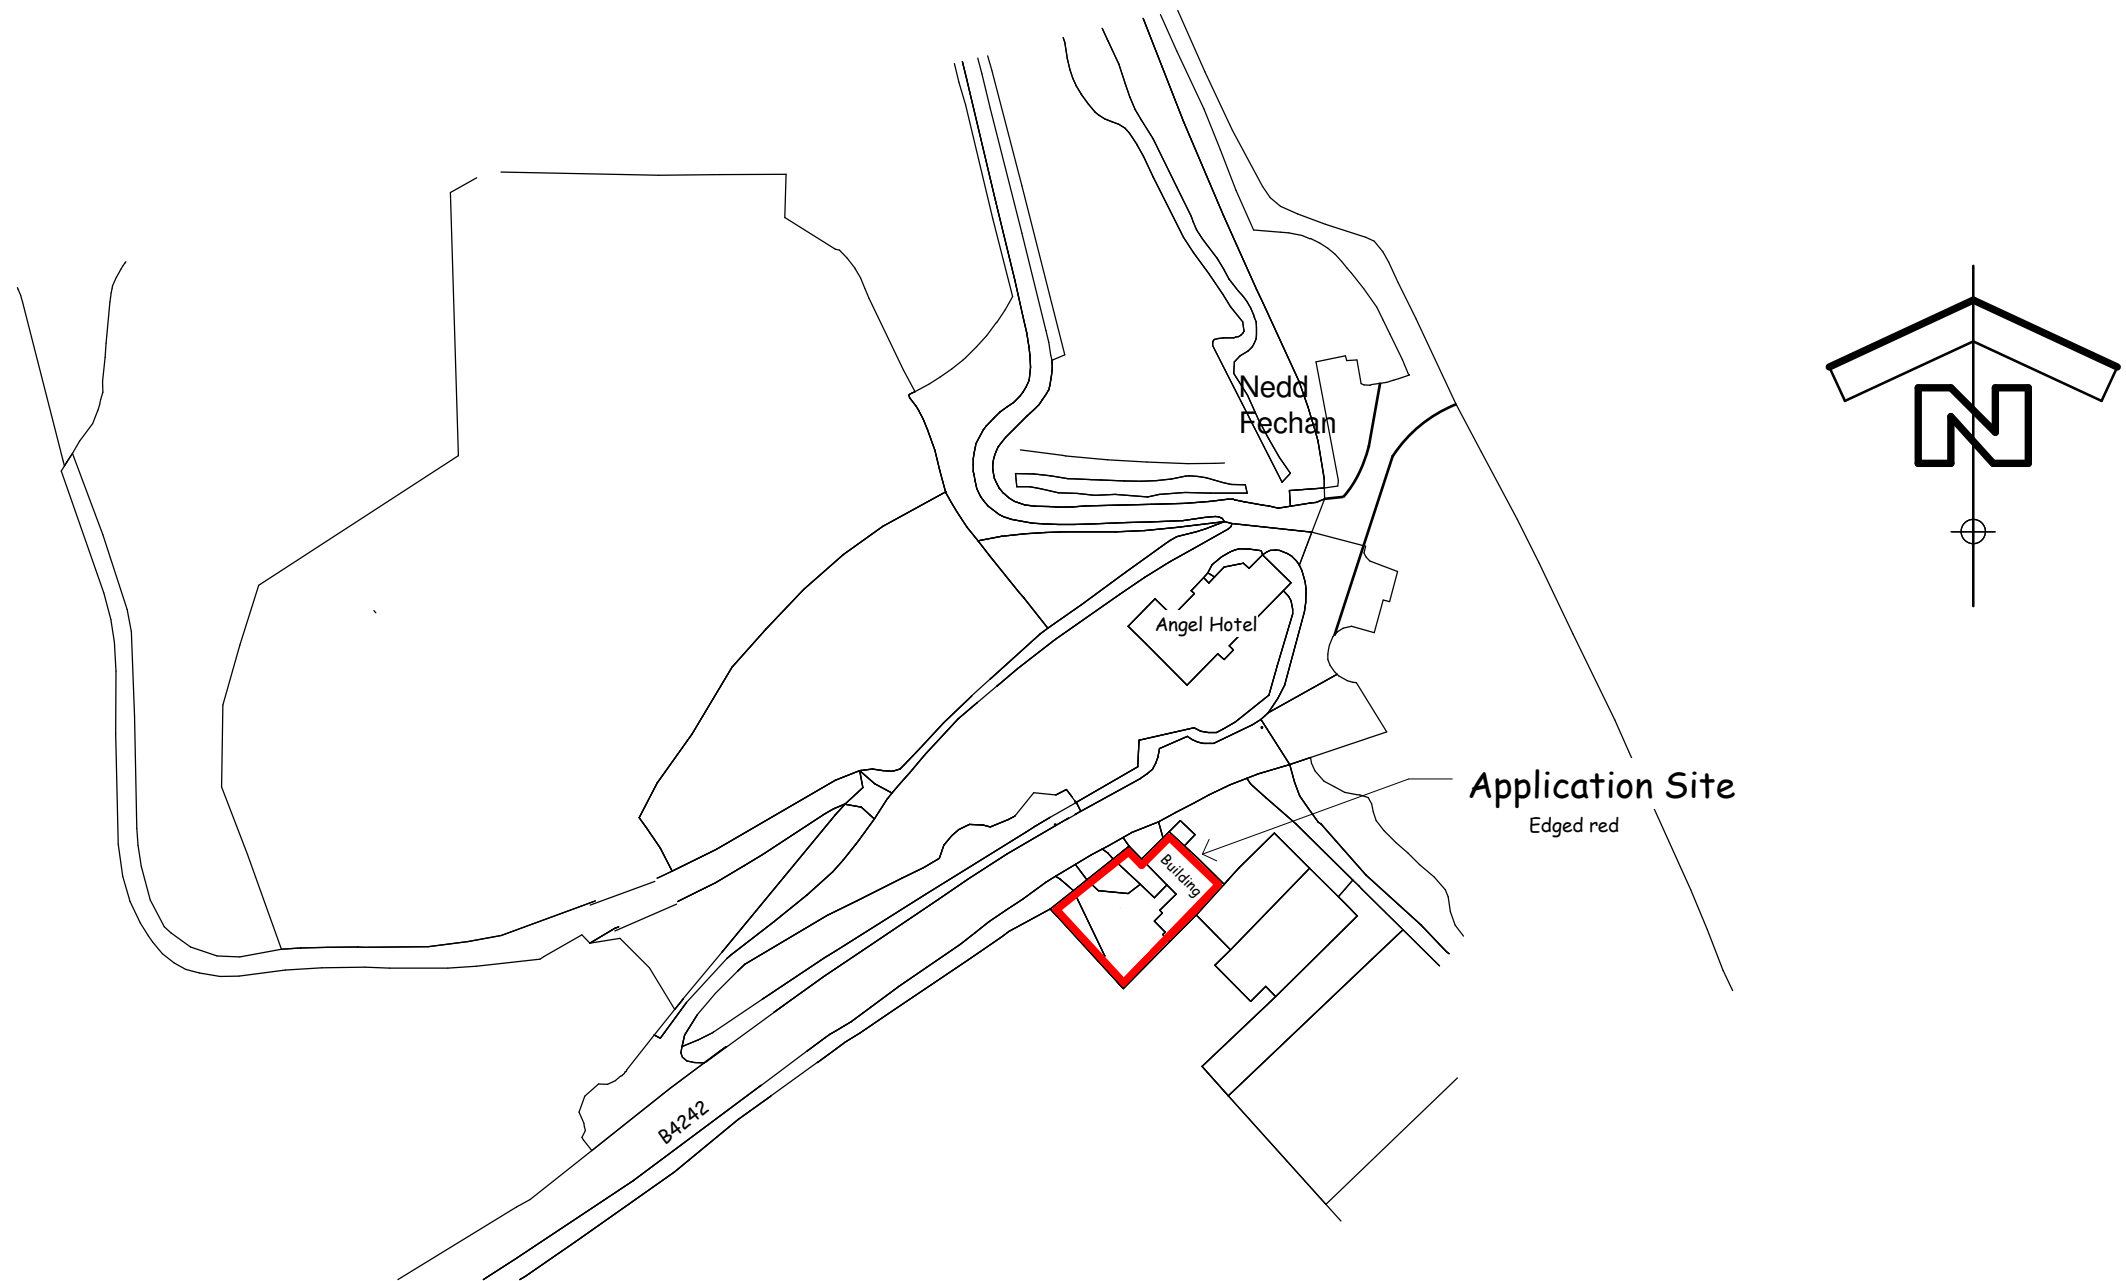

Location Plan

Scale 1 : 1250

The Waterfall Centre, Pontneddfechan, Glynneath, Neath. SA11 5NR

LOCATION PLAN

Date 23 03 17
Scale 1 : 1250
Drawn DG

PNF2 Sheet 1

REV