
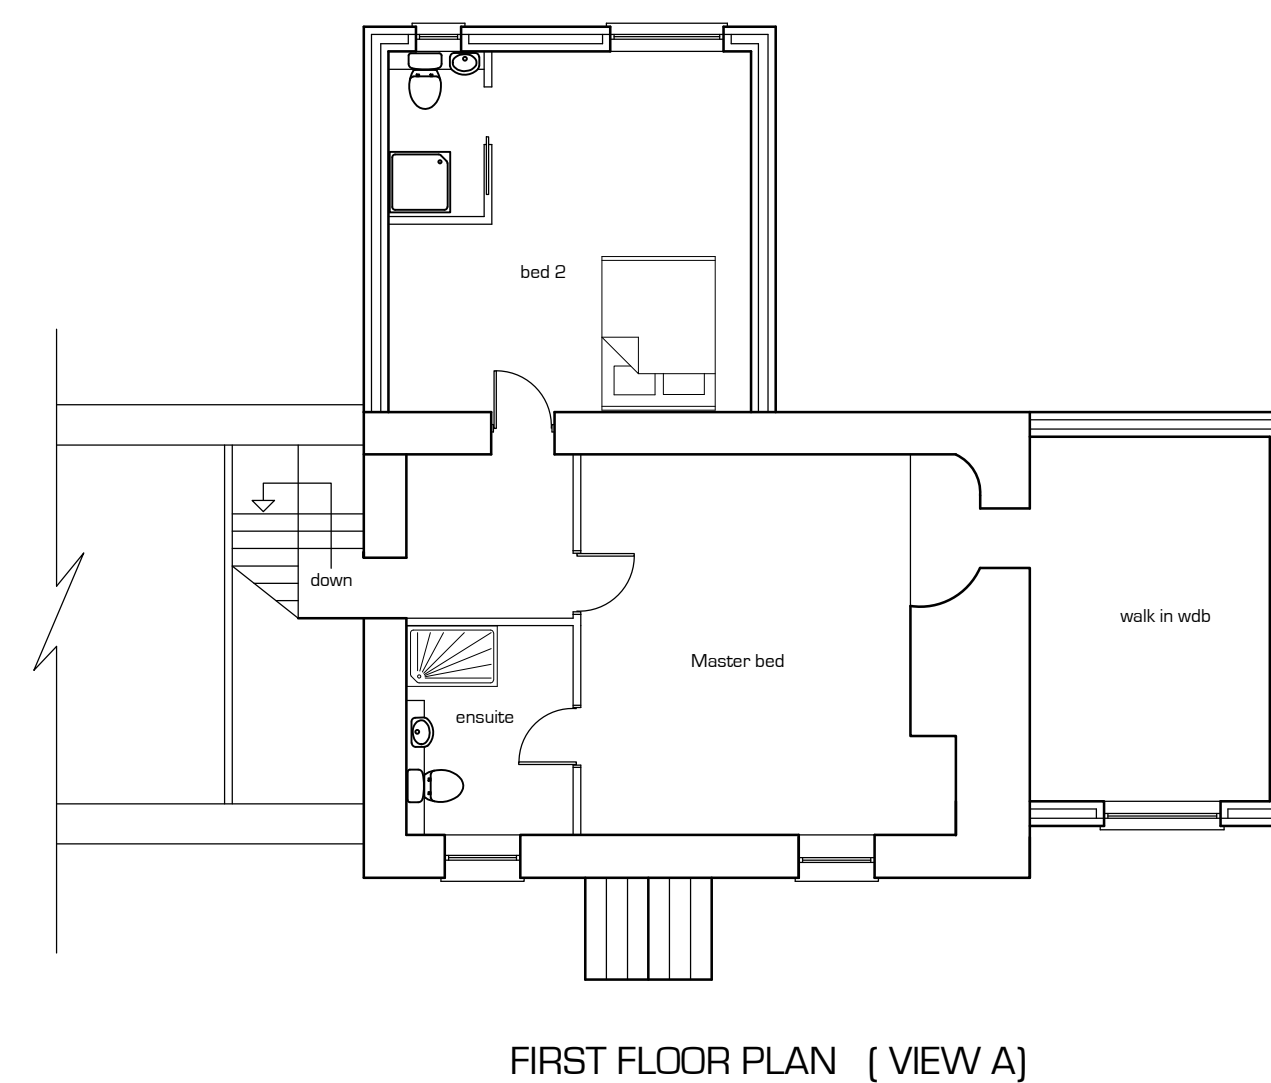
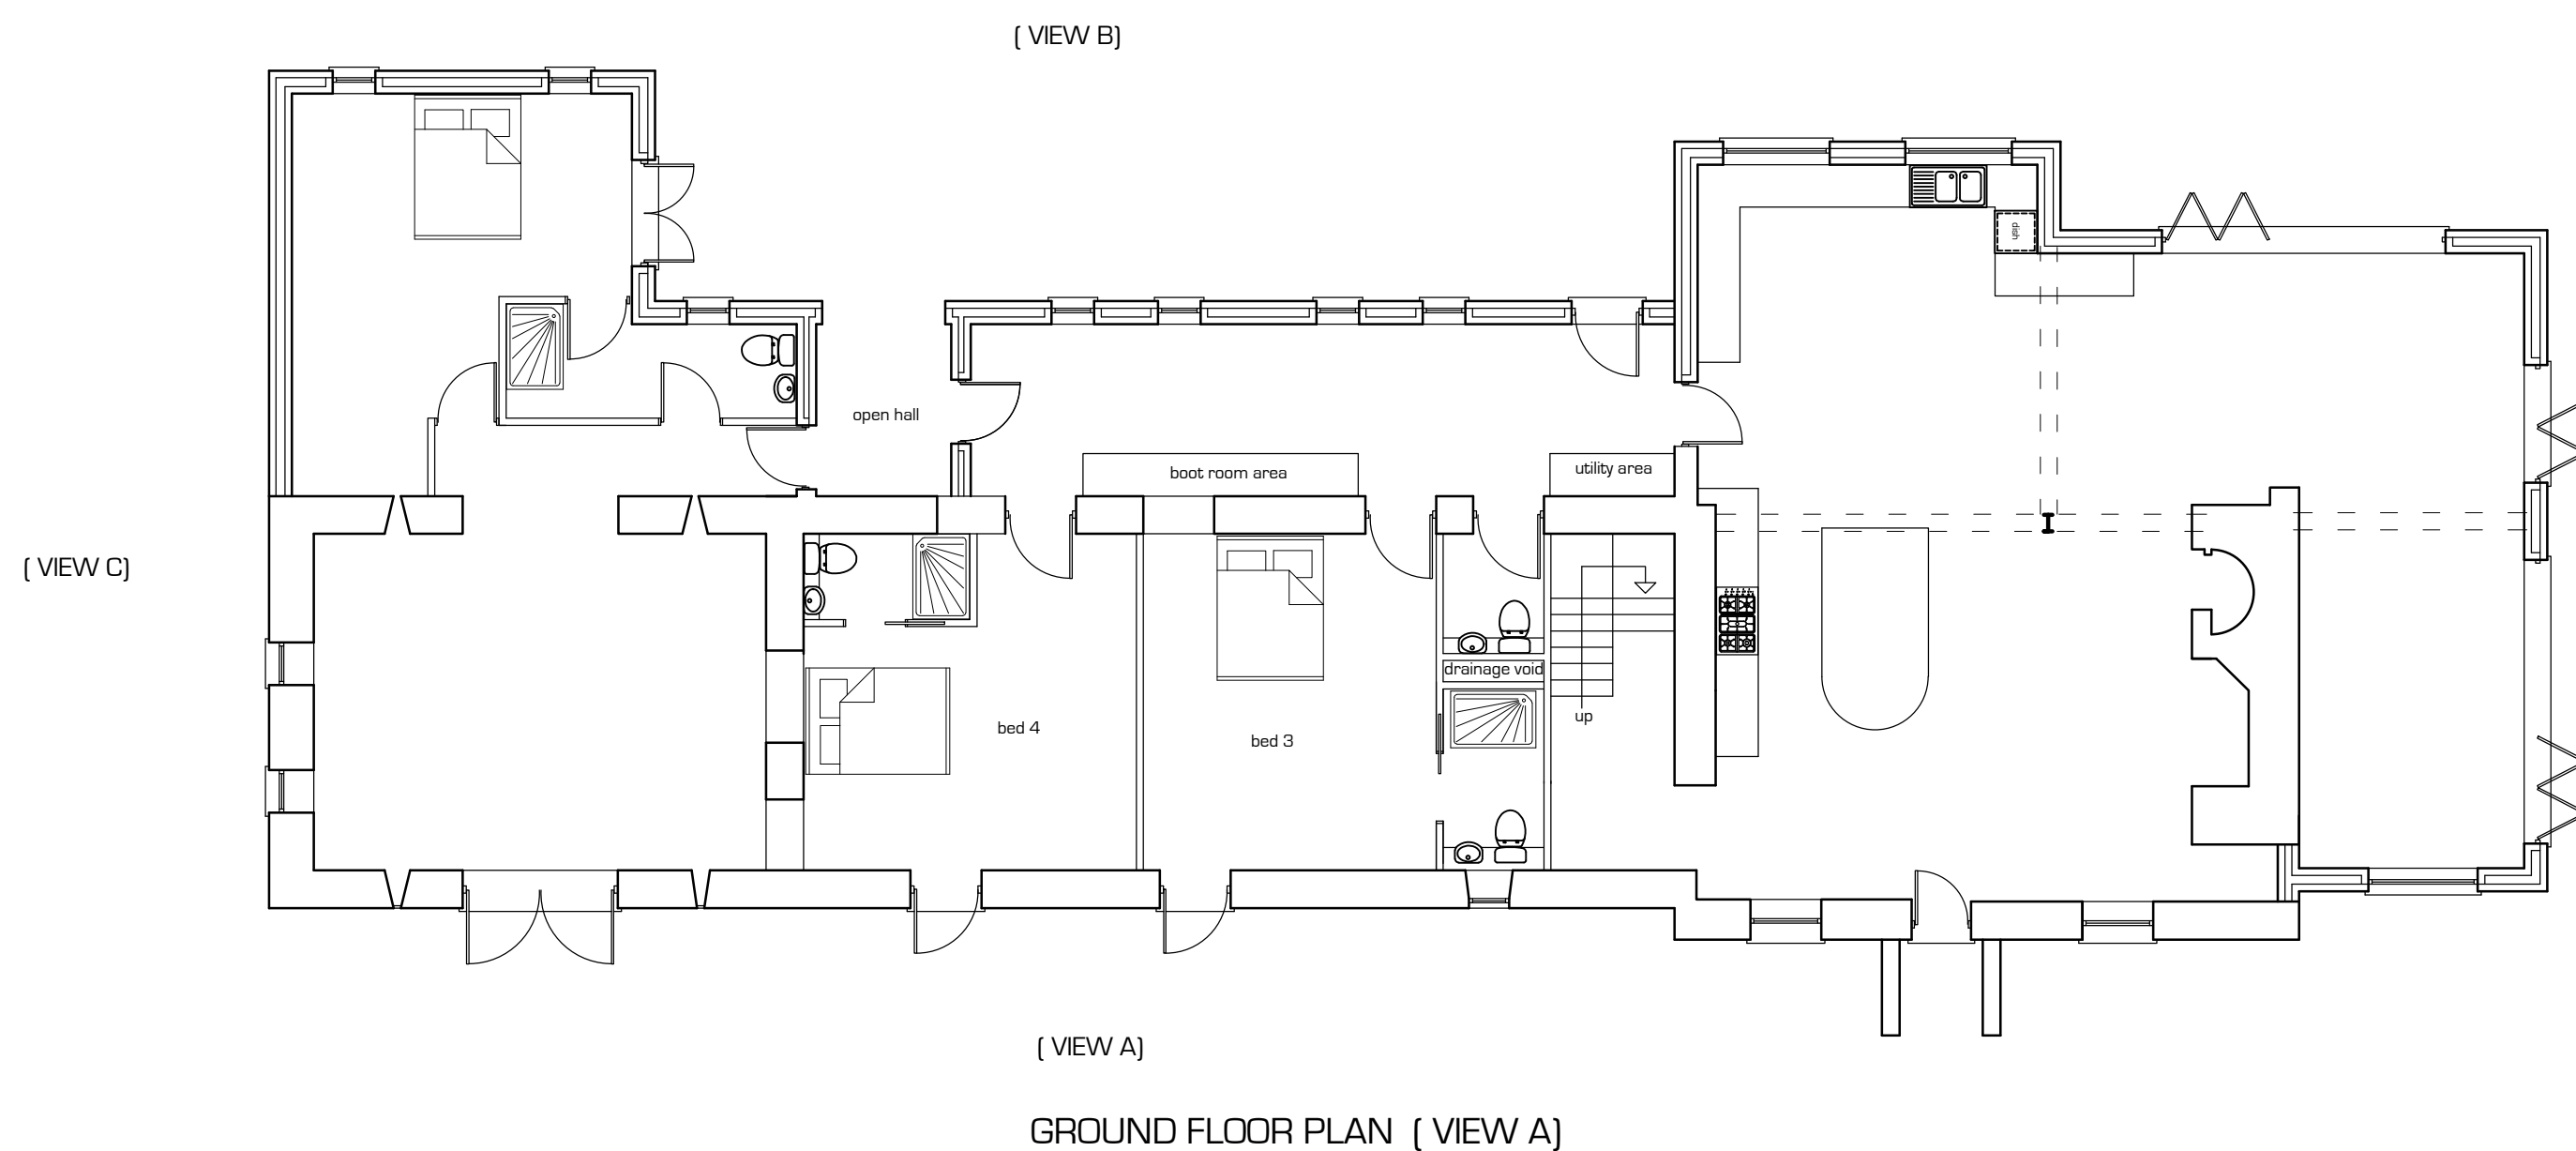
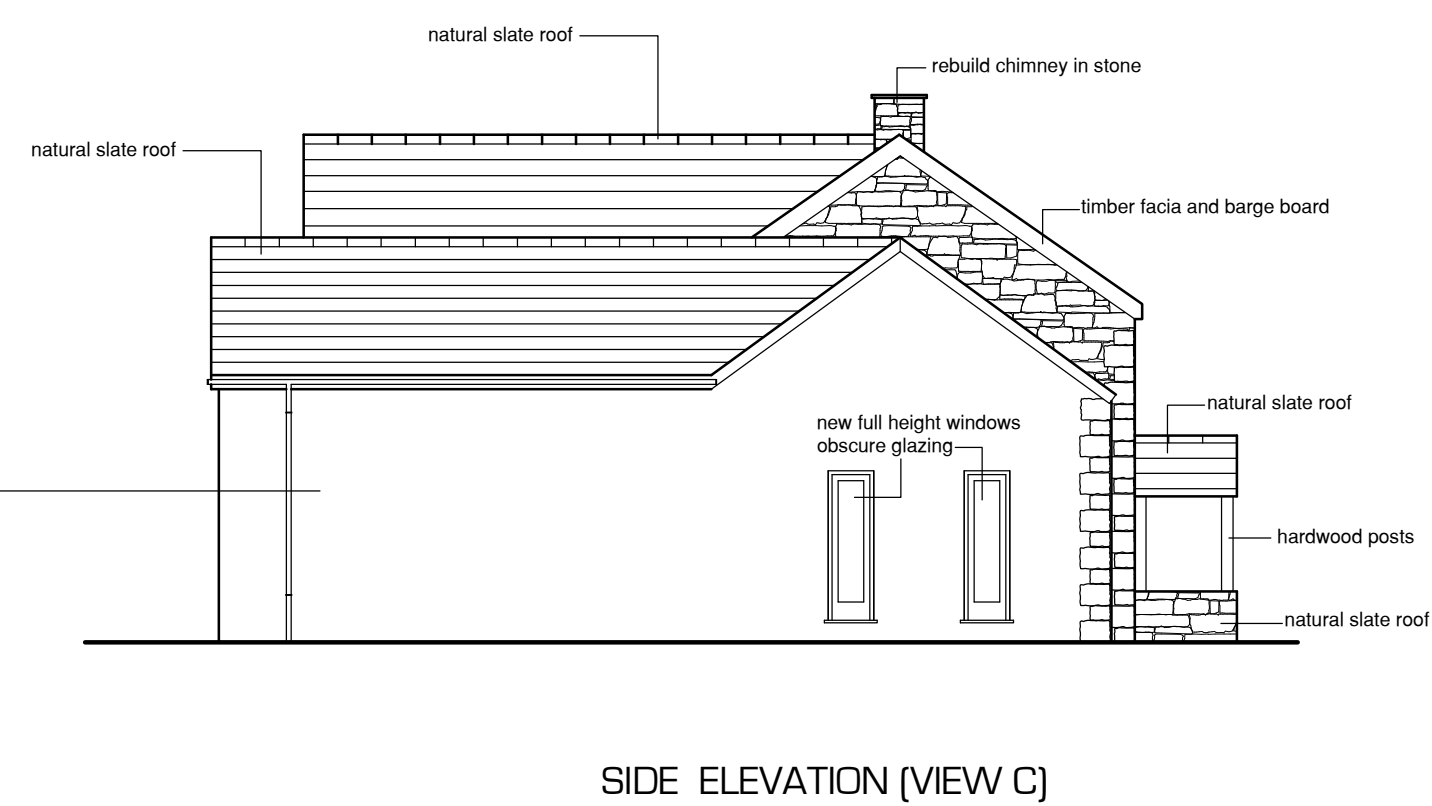
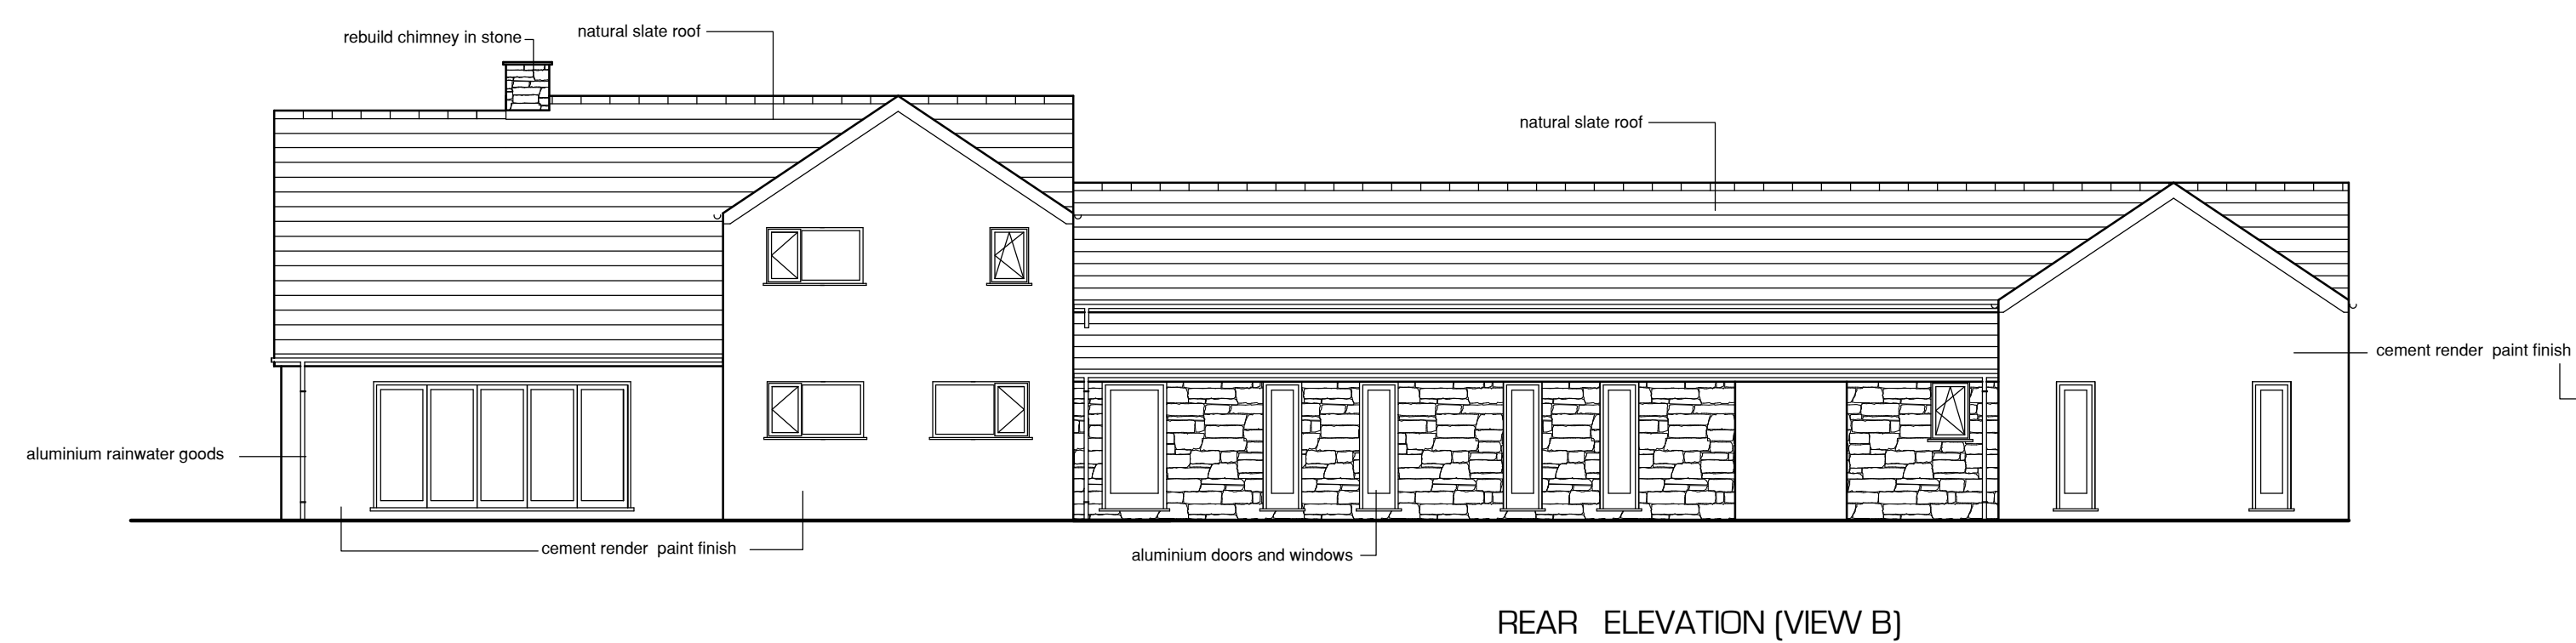
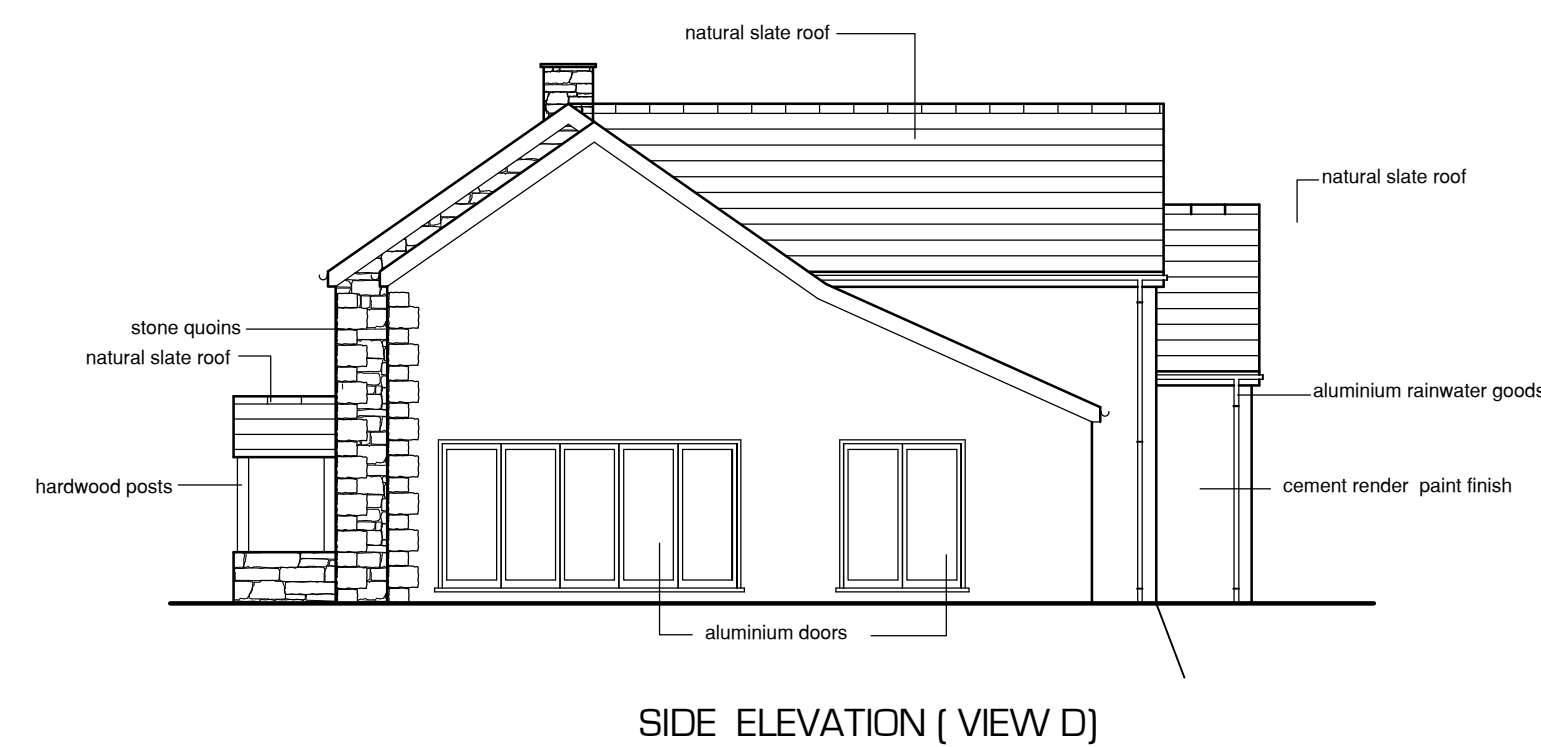


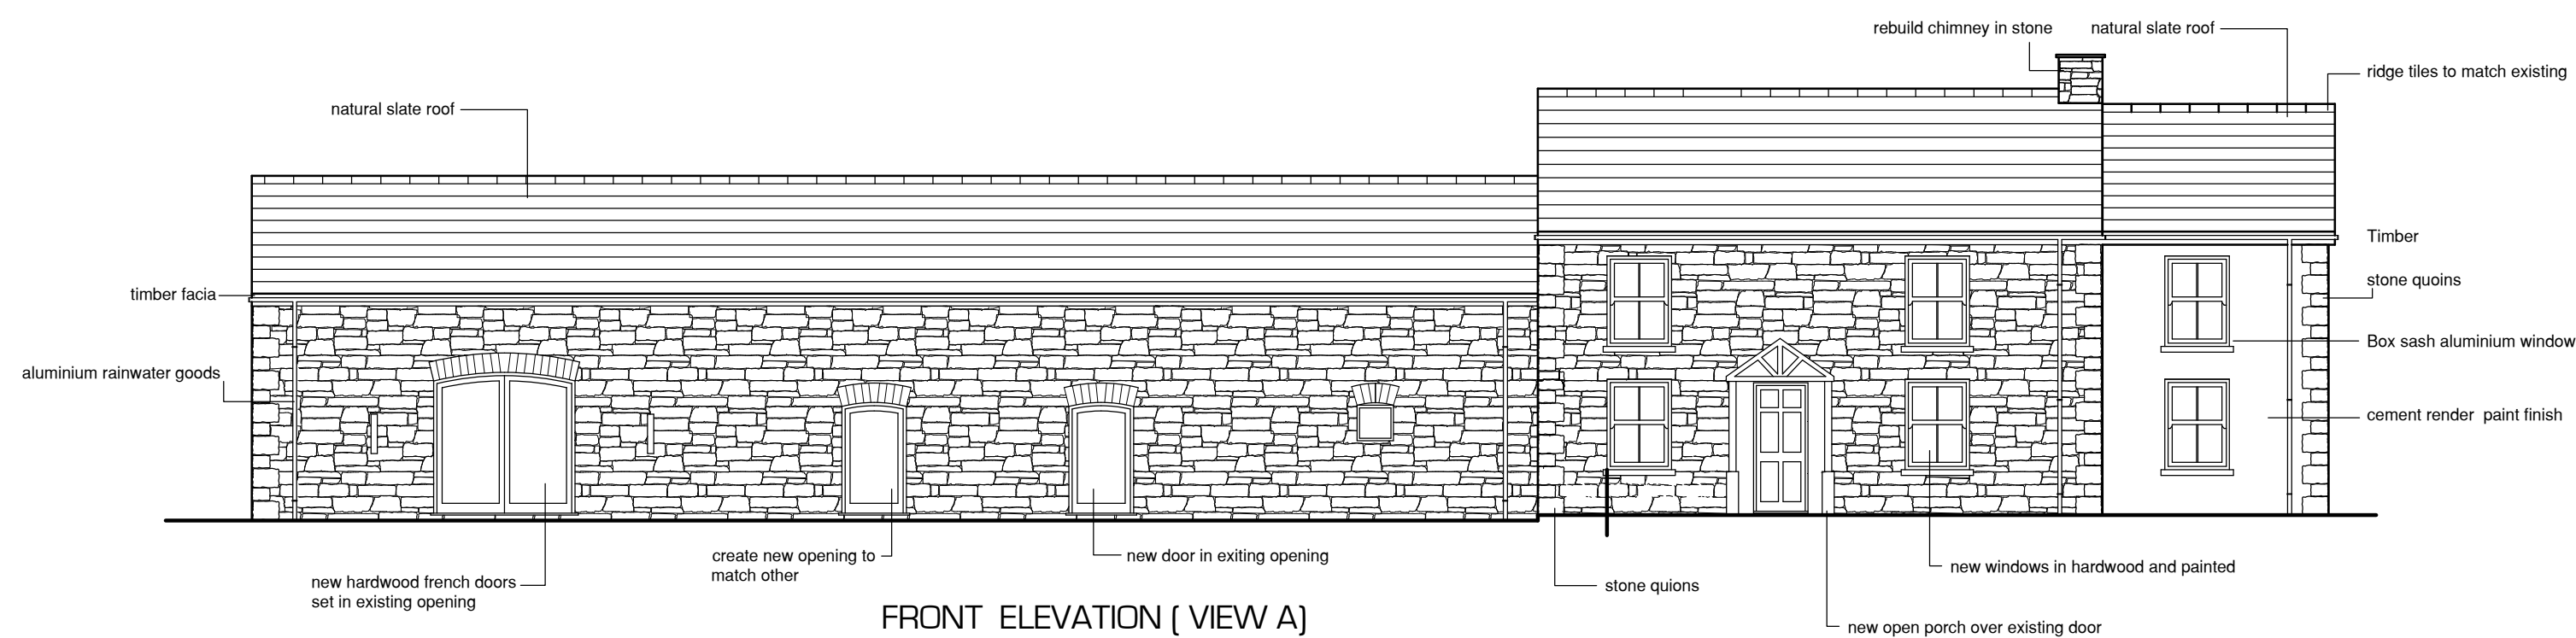

THIS DRAWING IS COPYRIGHT ©

K3 Ken Bateman
Chartered Surveyor
Tel: 01685 373442
Ken Bateman: R.S., Chartered, MRICS, MRICS
Avalon Estate Agents, 100, High Street, Neath, SA10 8PT

Revision

project
Proposed Side and rear extension
Conversion of Barn and creation of
Granny annex
at
Ynyswen Farm,
Crynant,
Neath, SA10 8PT
For
G Morgan & D Antcliff-Jones

title
Proposed
Plans and Elevations

Date: Feb. 2019

Scale: 1 : 100

Drawn:

Drawing No. 002

Rev. G