


Superseded

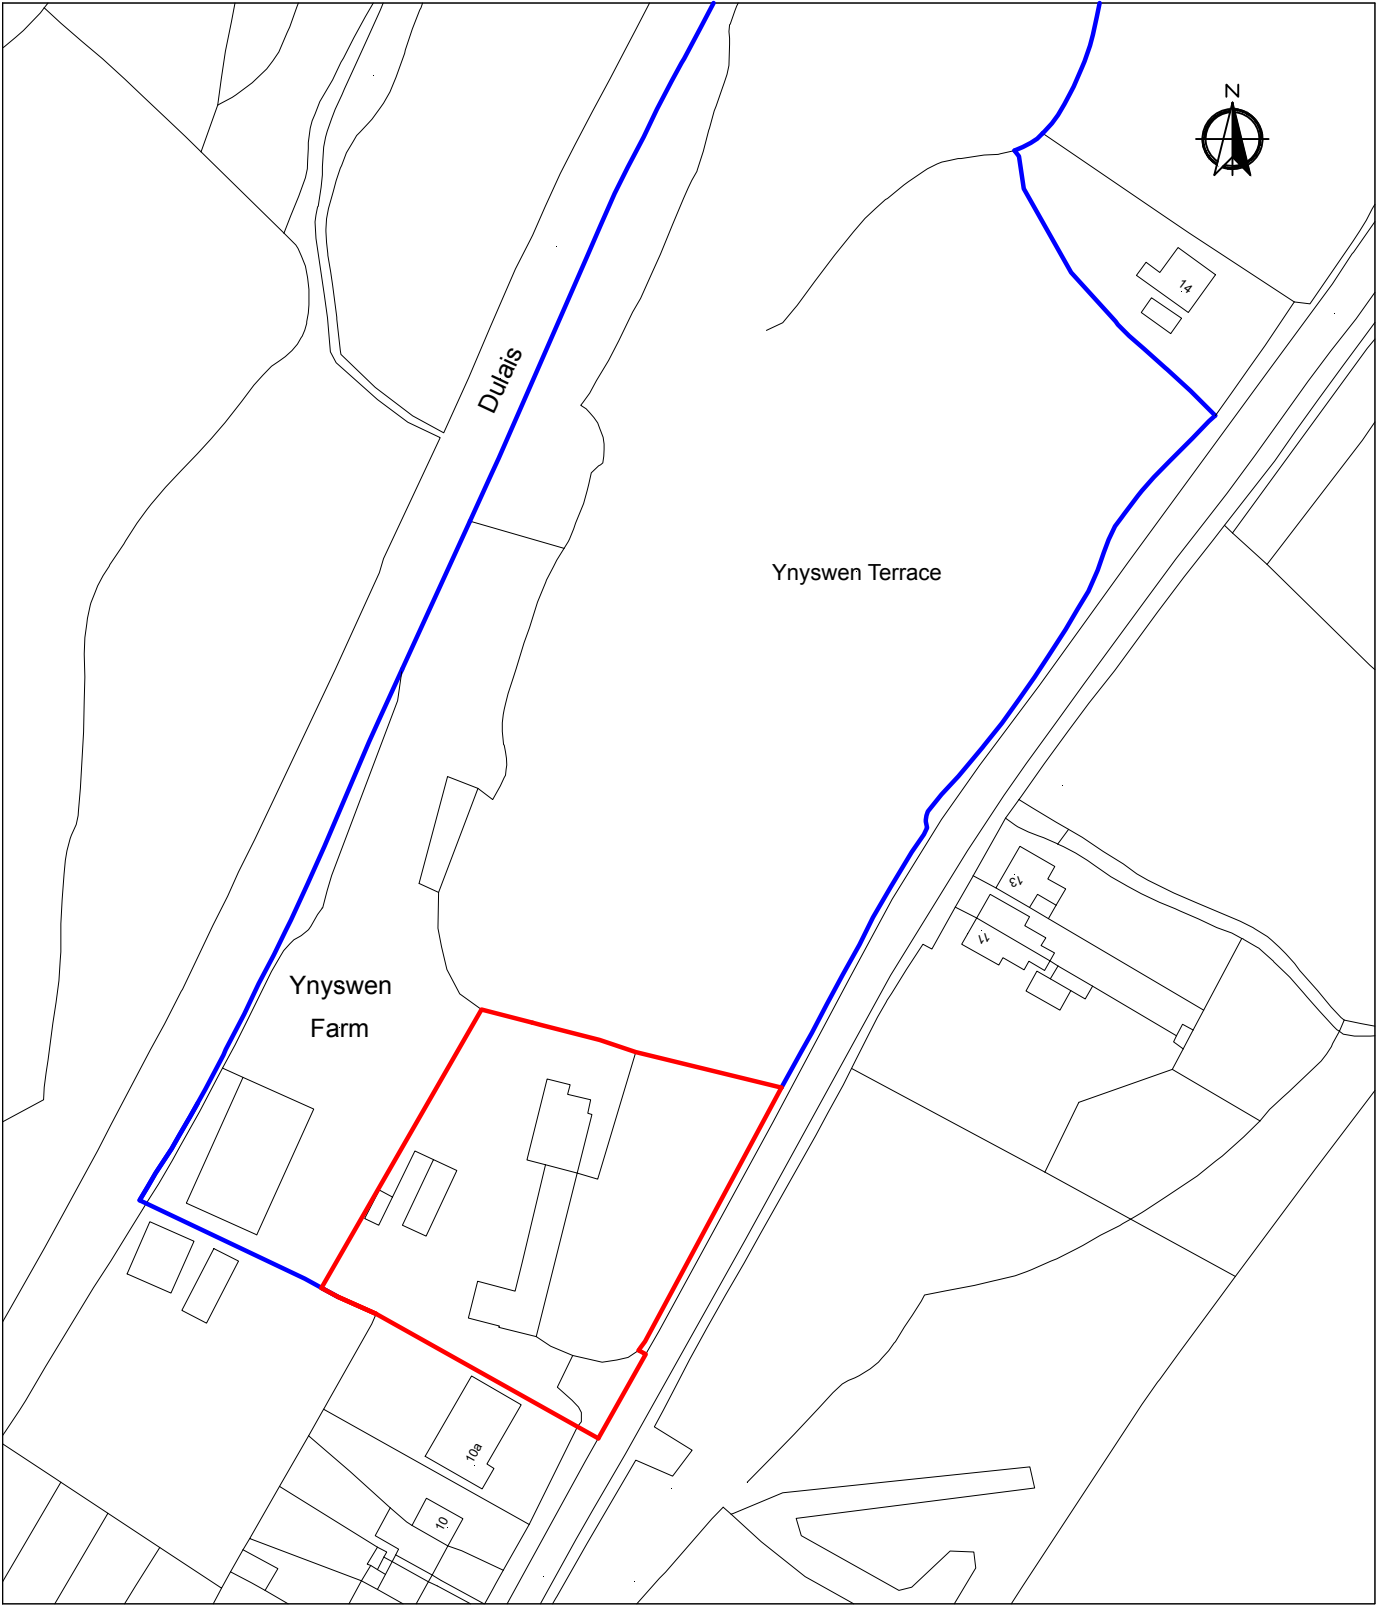

Crown Copyright and database rights 2018 OS 100019980

Ynyswen Farm
Crynant
Neath
Scale 1:1250