




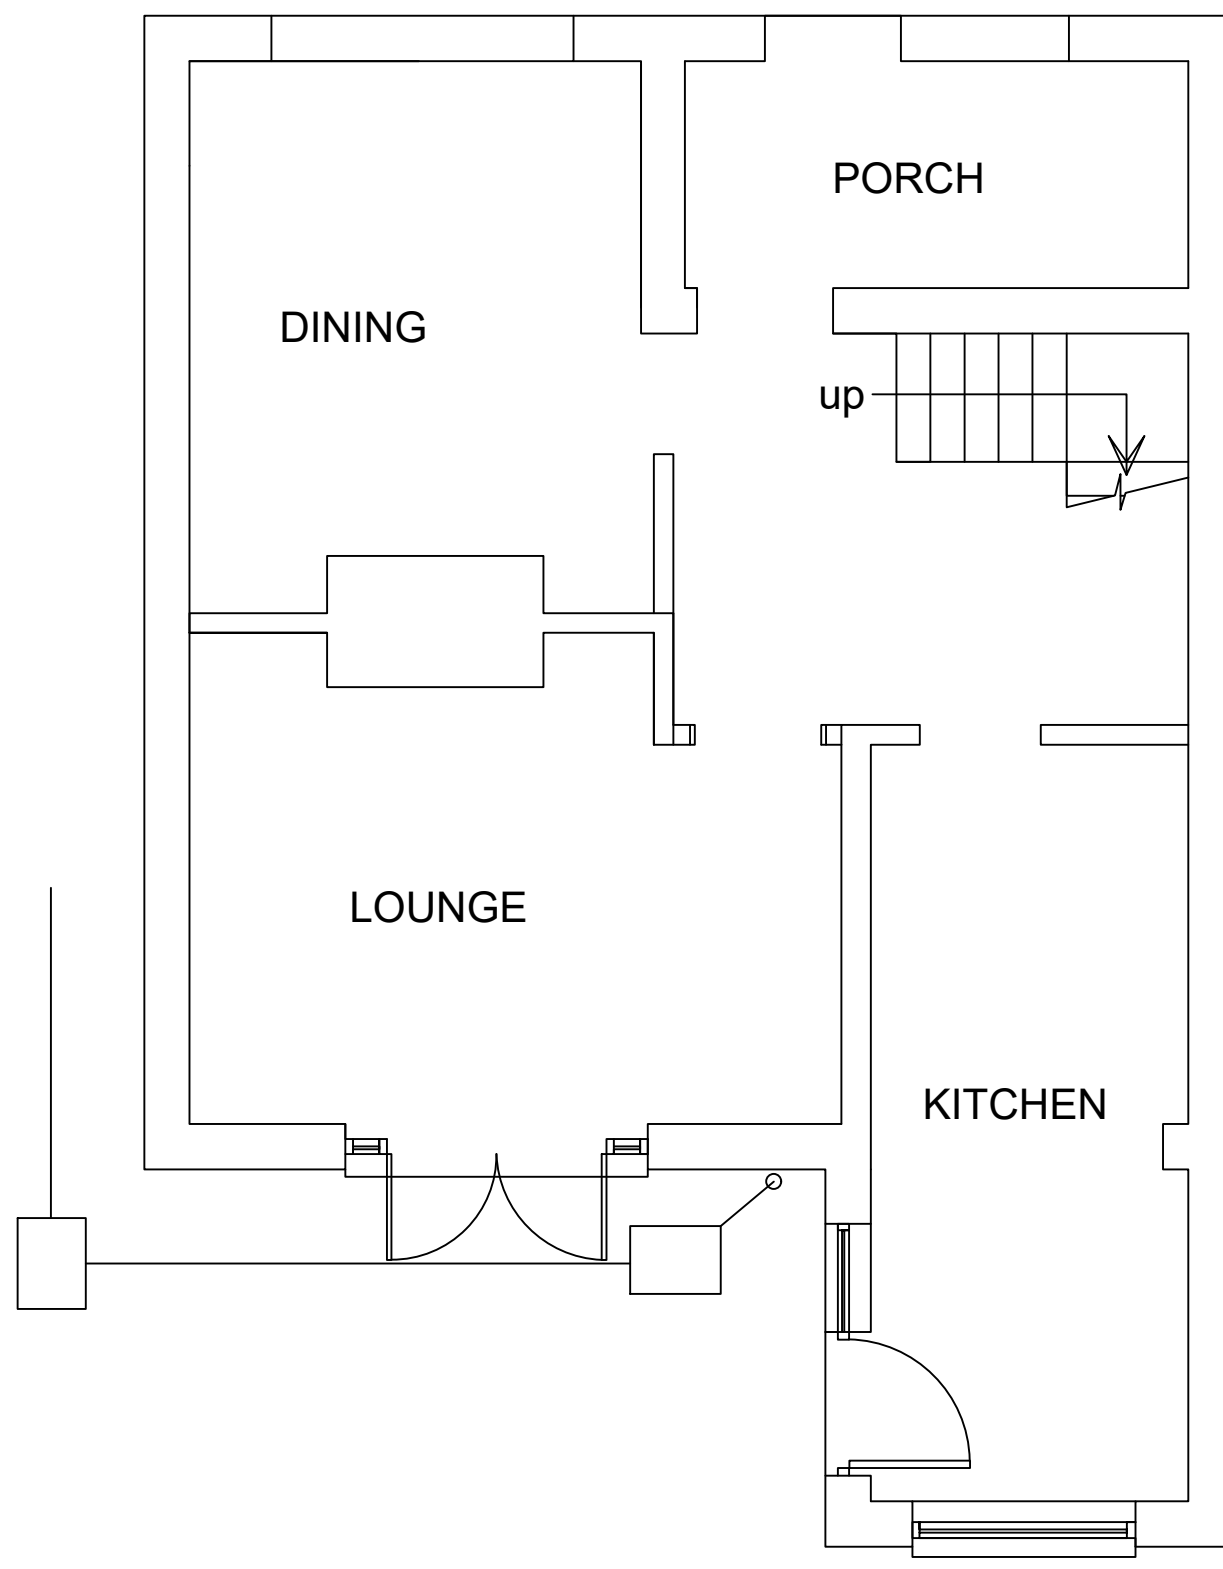

EXISTING GF PLAN

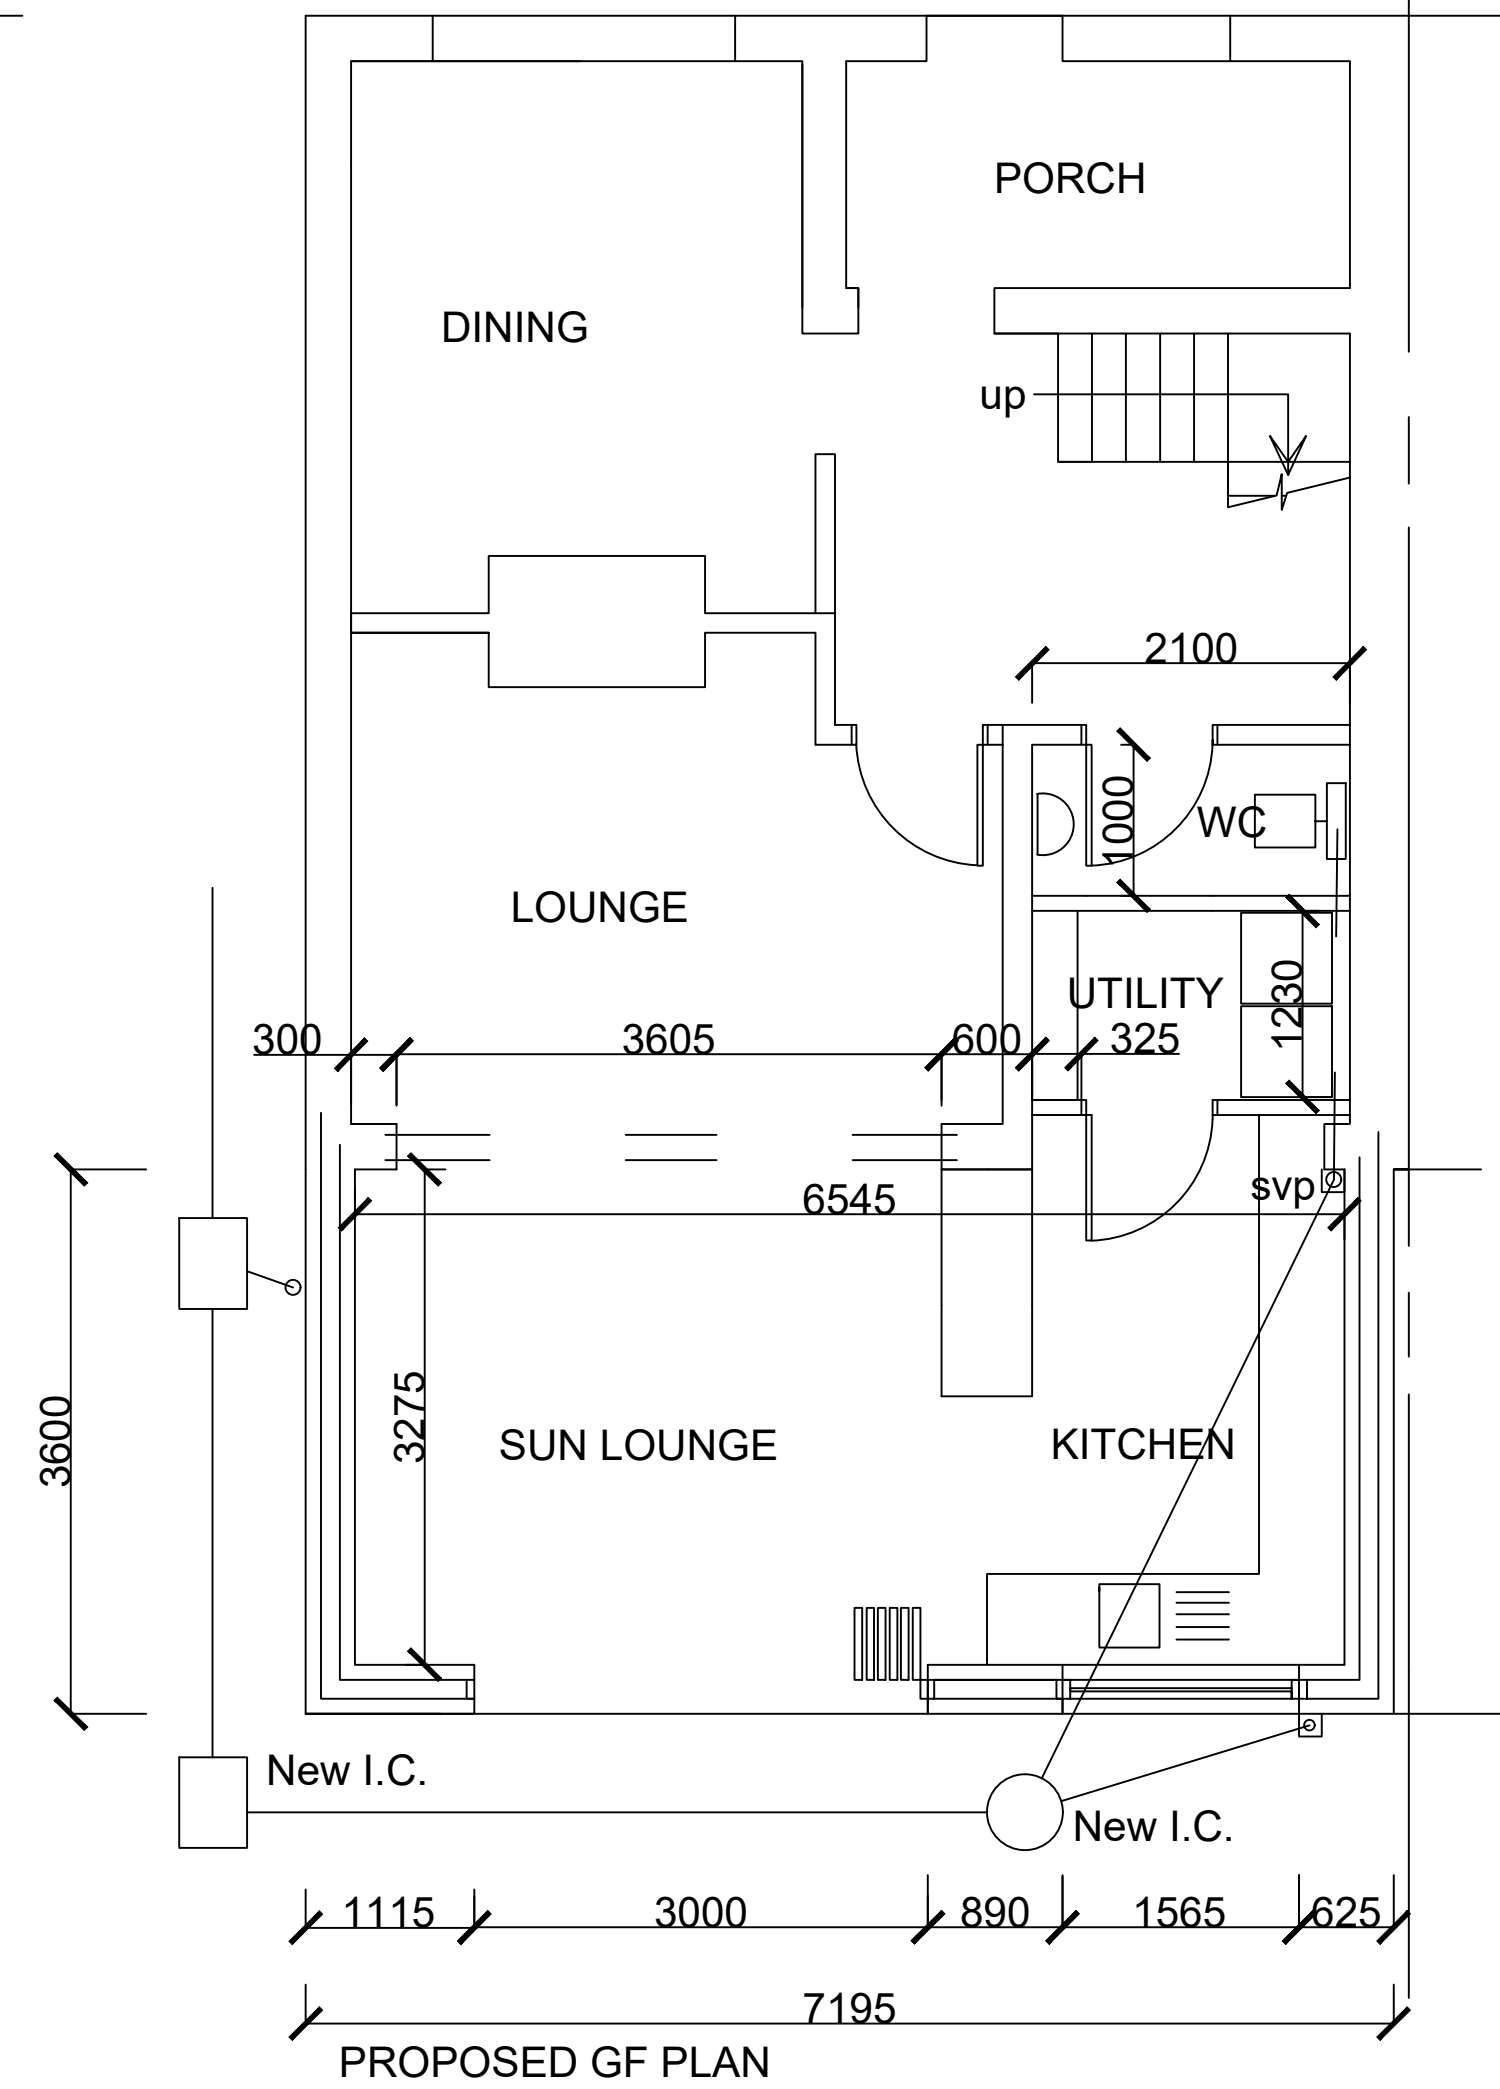


PROPOSED GF PLAN

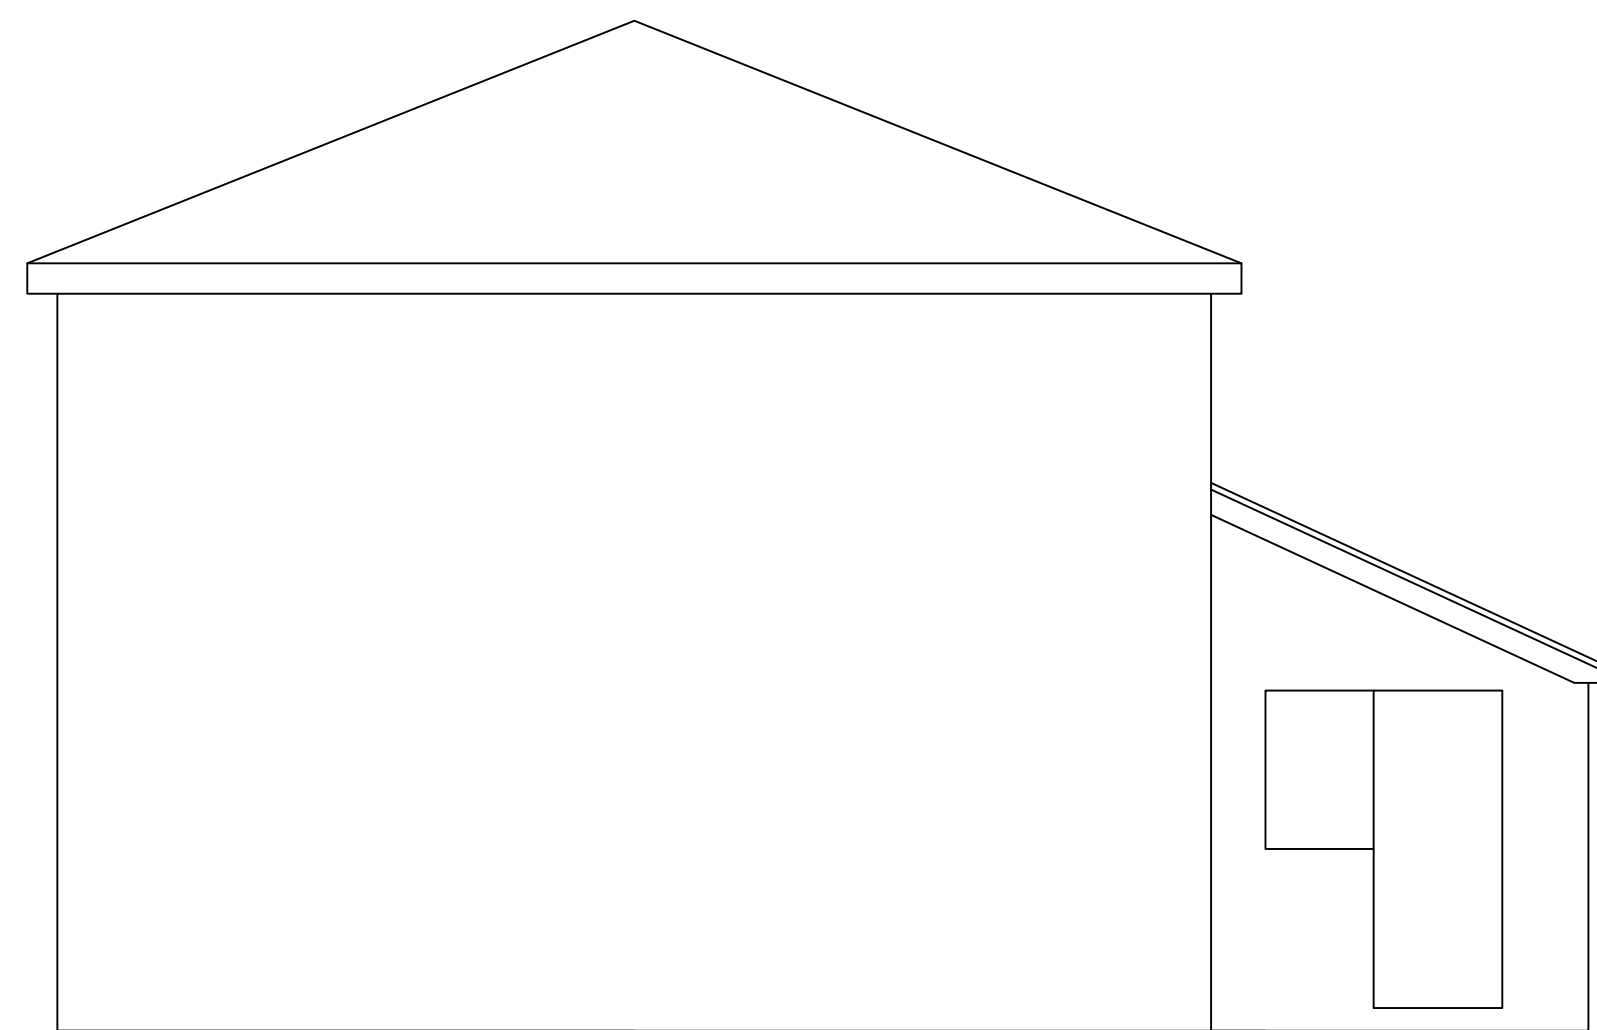

EXISTING SIDE ELEVATION



EXISTING REAR ELEVATION

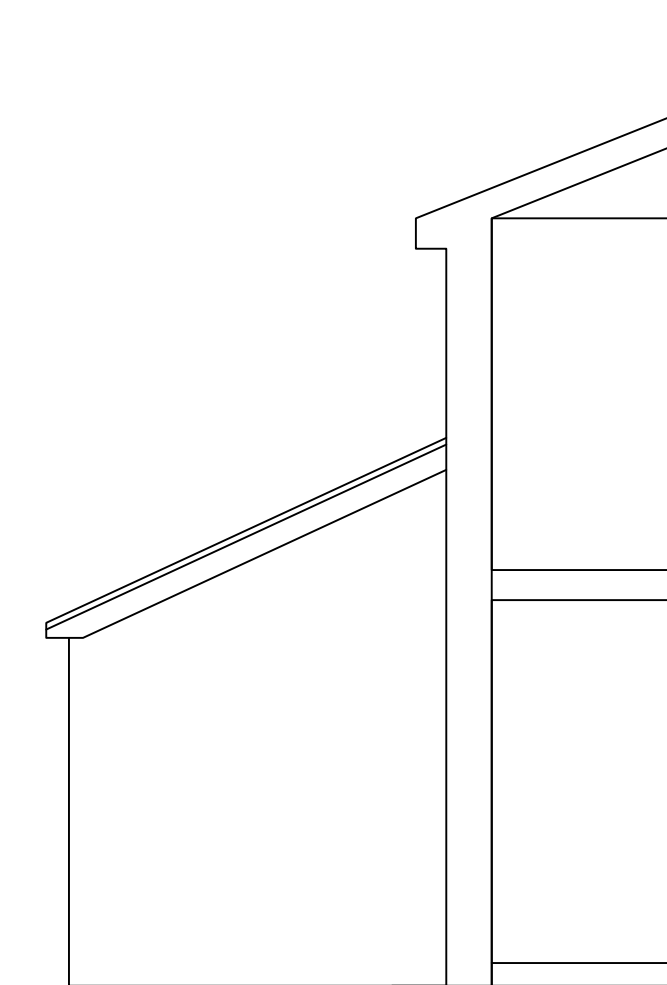

EXISTING END ELEVATION

No.	Revision/Issue	Date

Firm Name and Address

Project Name and Address
10 CITRINE AVE
EXISTING GF PLAN &
ELEVATIONS
& PROPOSED GF PLAN

Project	rich	Sheet
Date	20.06.2019	B-03
Scale	1:50	