



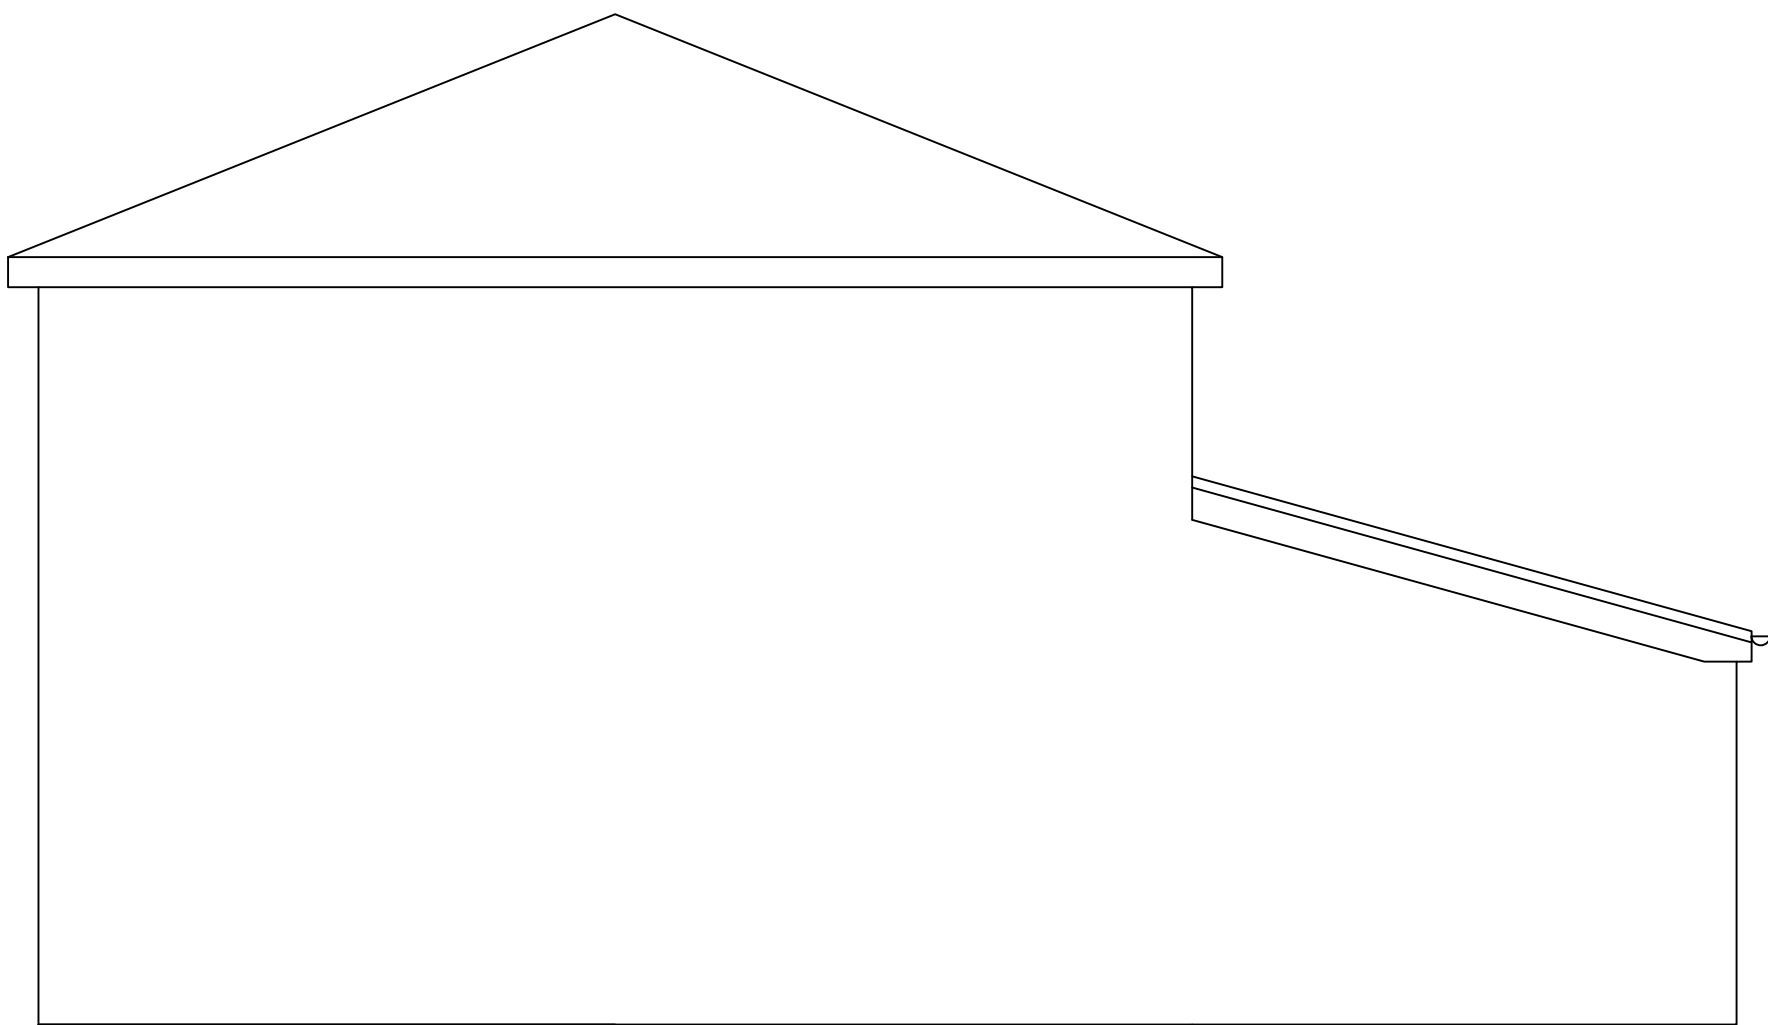


PROPOSED SIDE ELEVATION



PROPOSED REAR ELEVATION

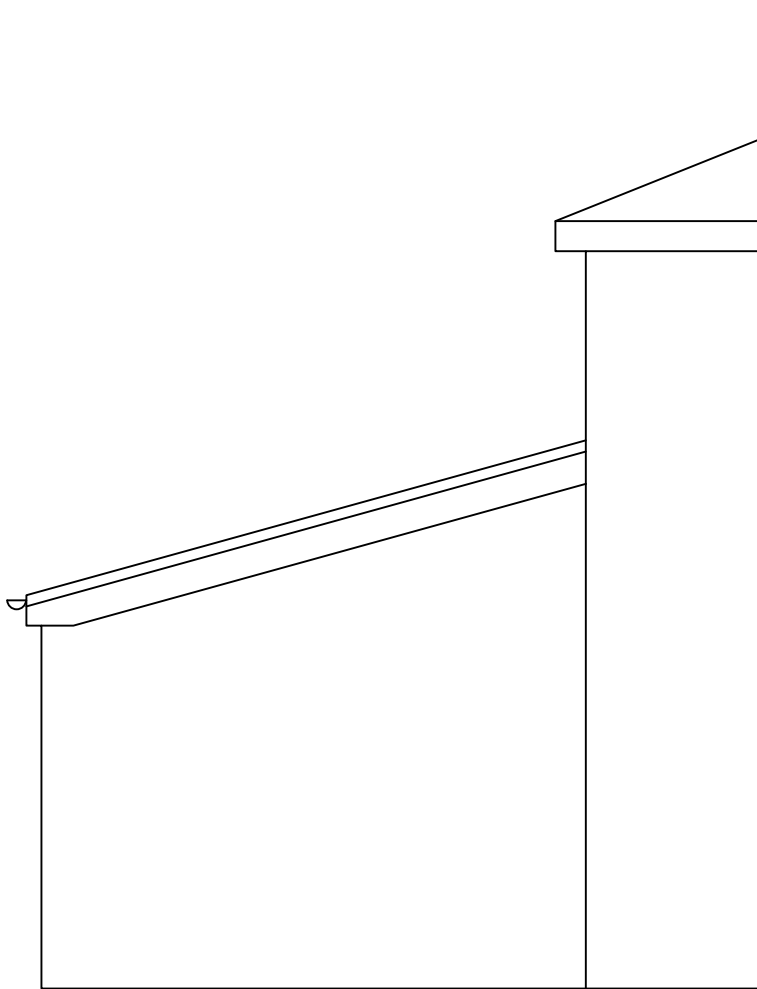

PROPOSED END ELEVATION

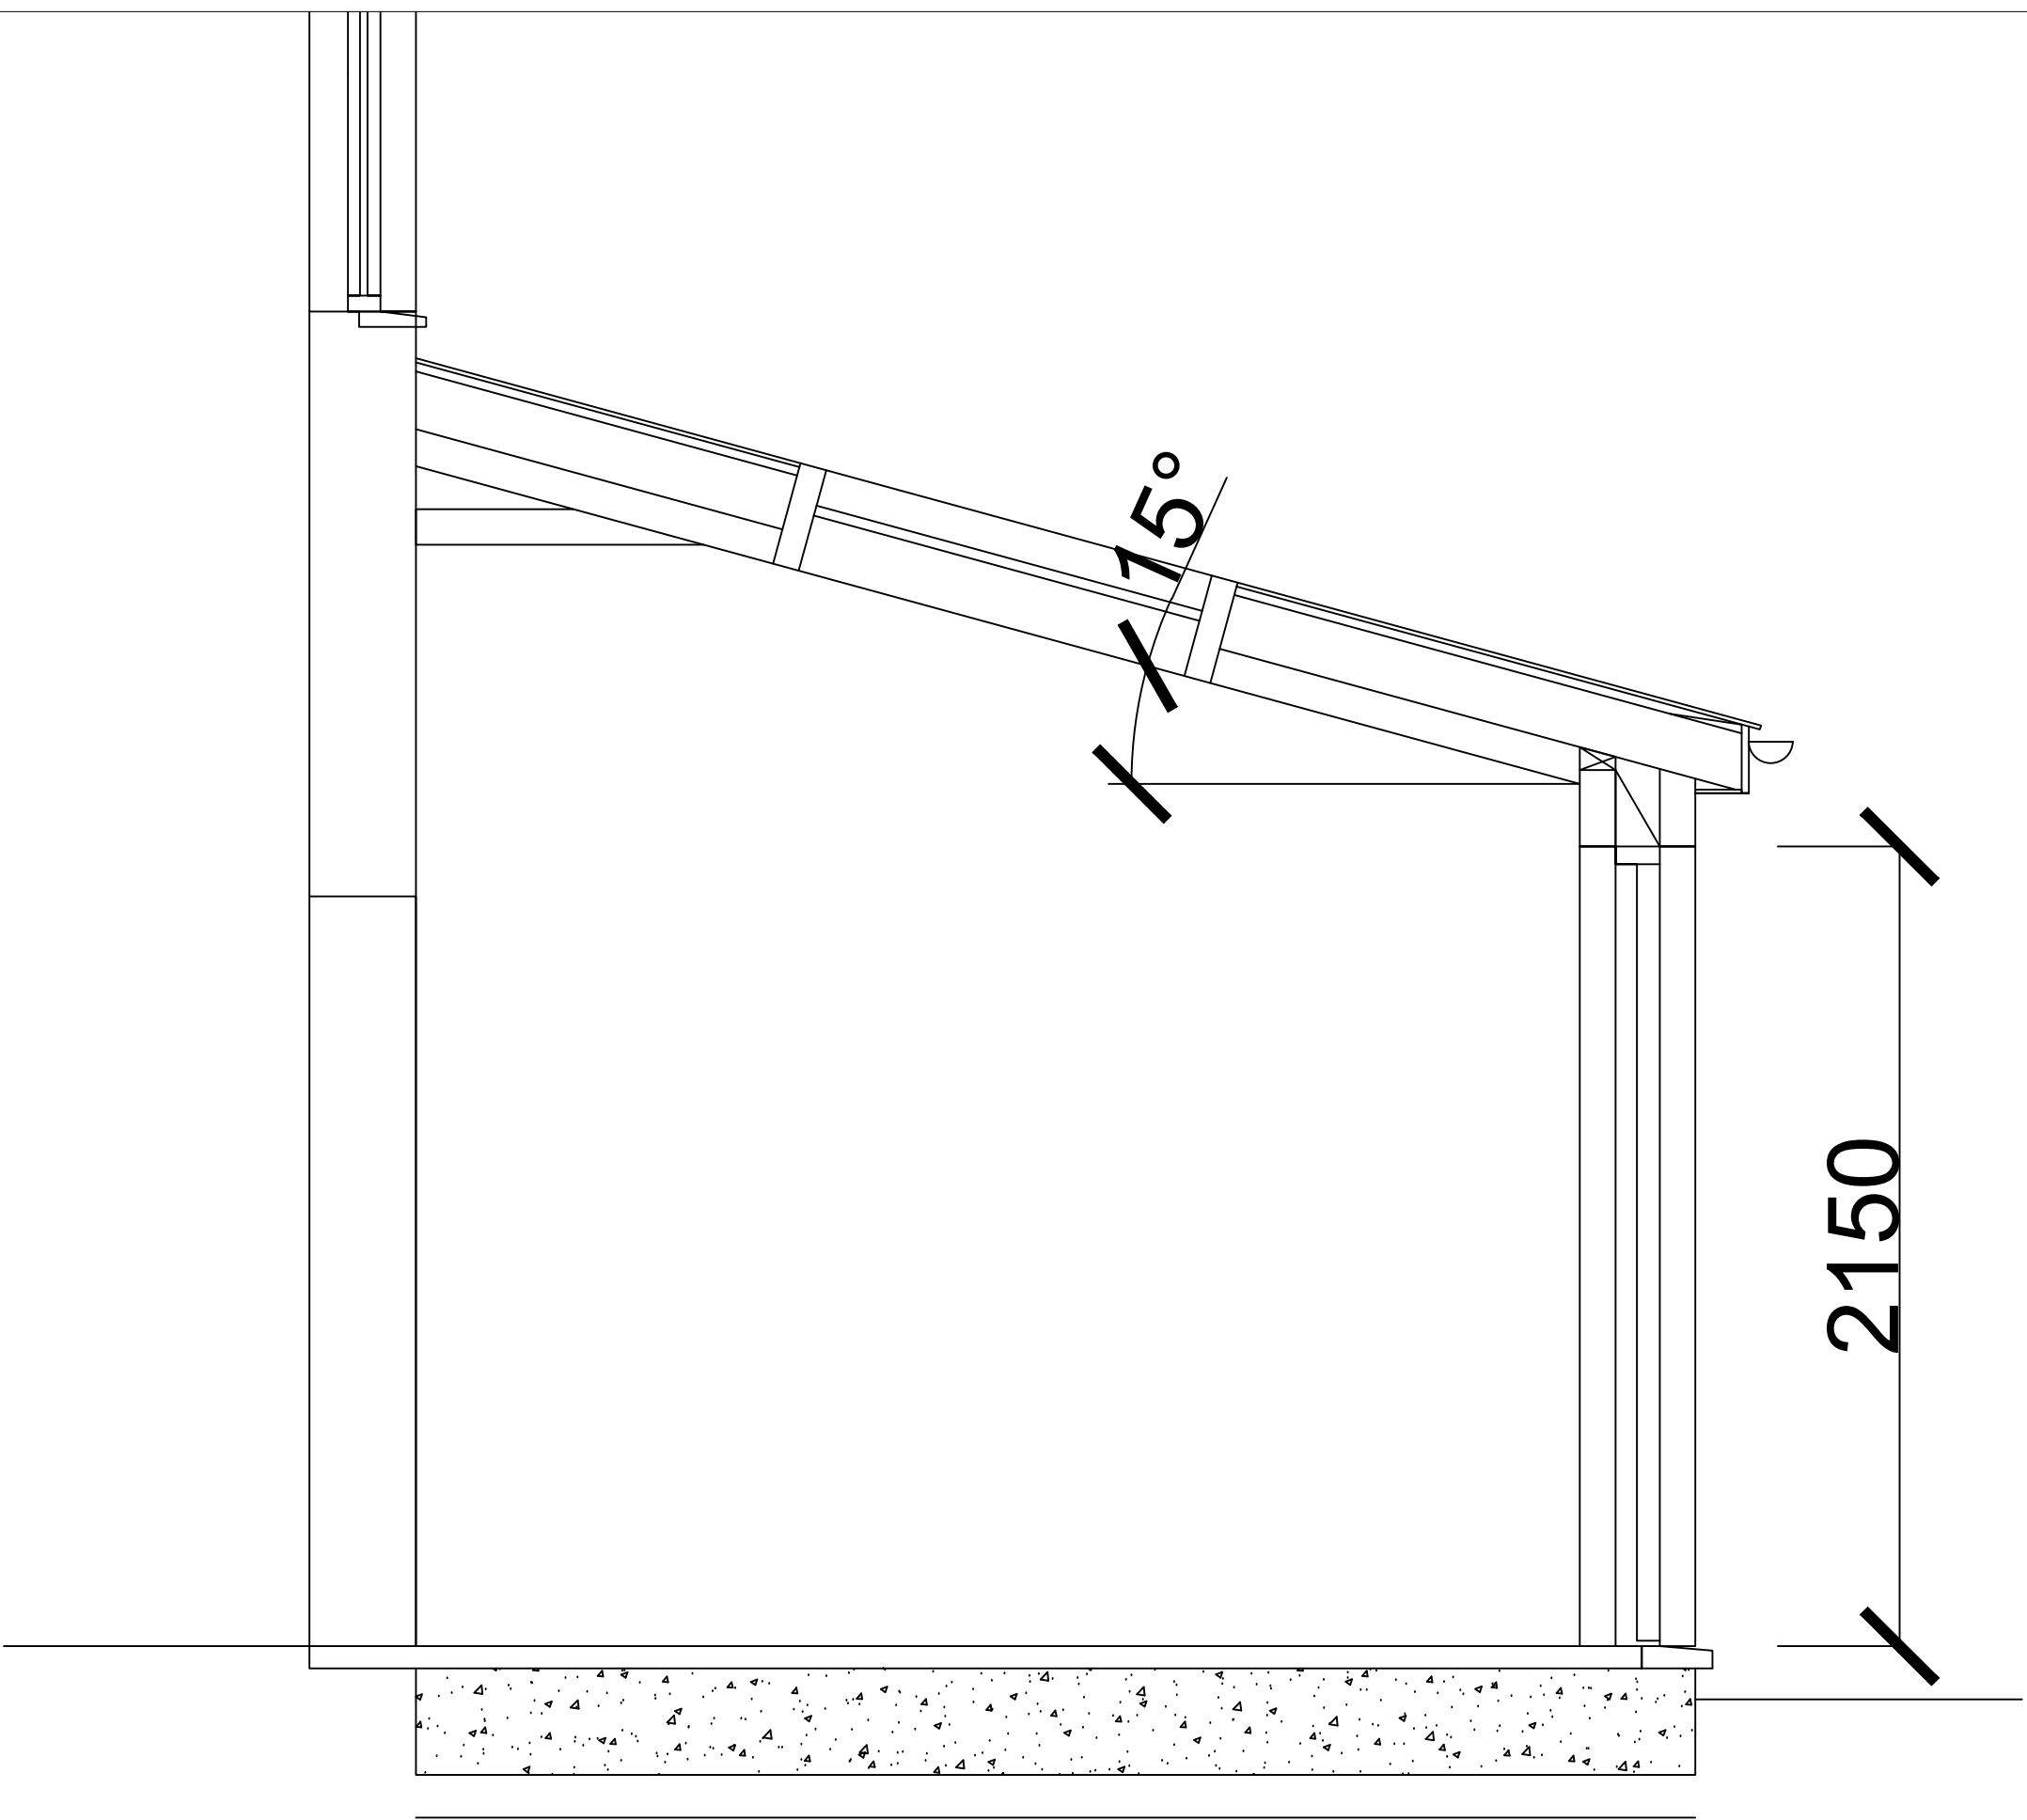

PROPOSED SECTION

General Notes

No.	Revision/Issue	Date

Firm Name and Address

Project Name and Address

10 CITRINE AVE
PROPOSED ELEVATIONS
& SECTION

Project

rich

Date

20.06.2019

Scale

1:50 / 20

Sheet

B-04