


Superseded

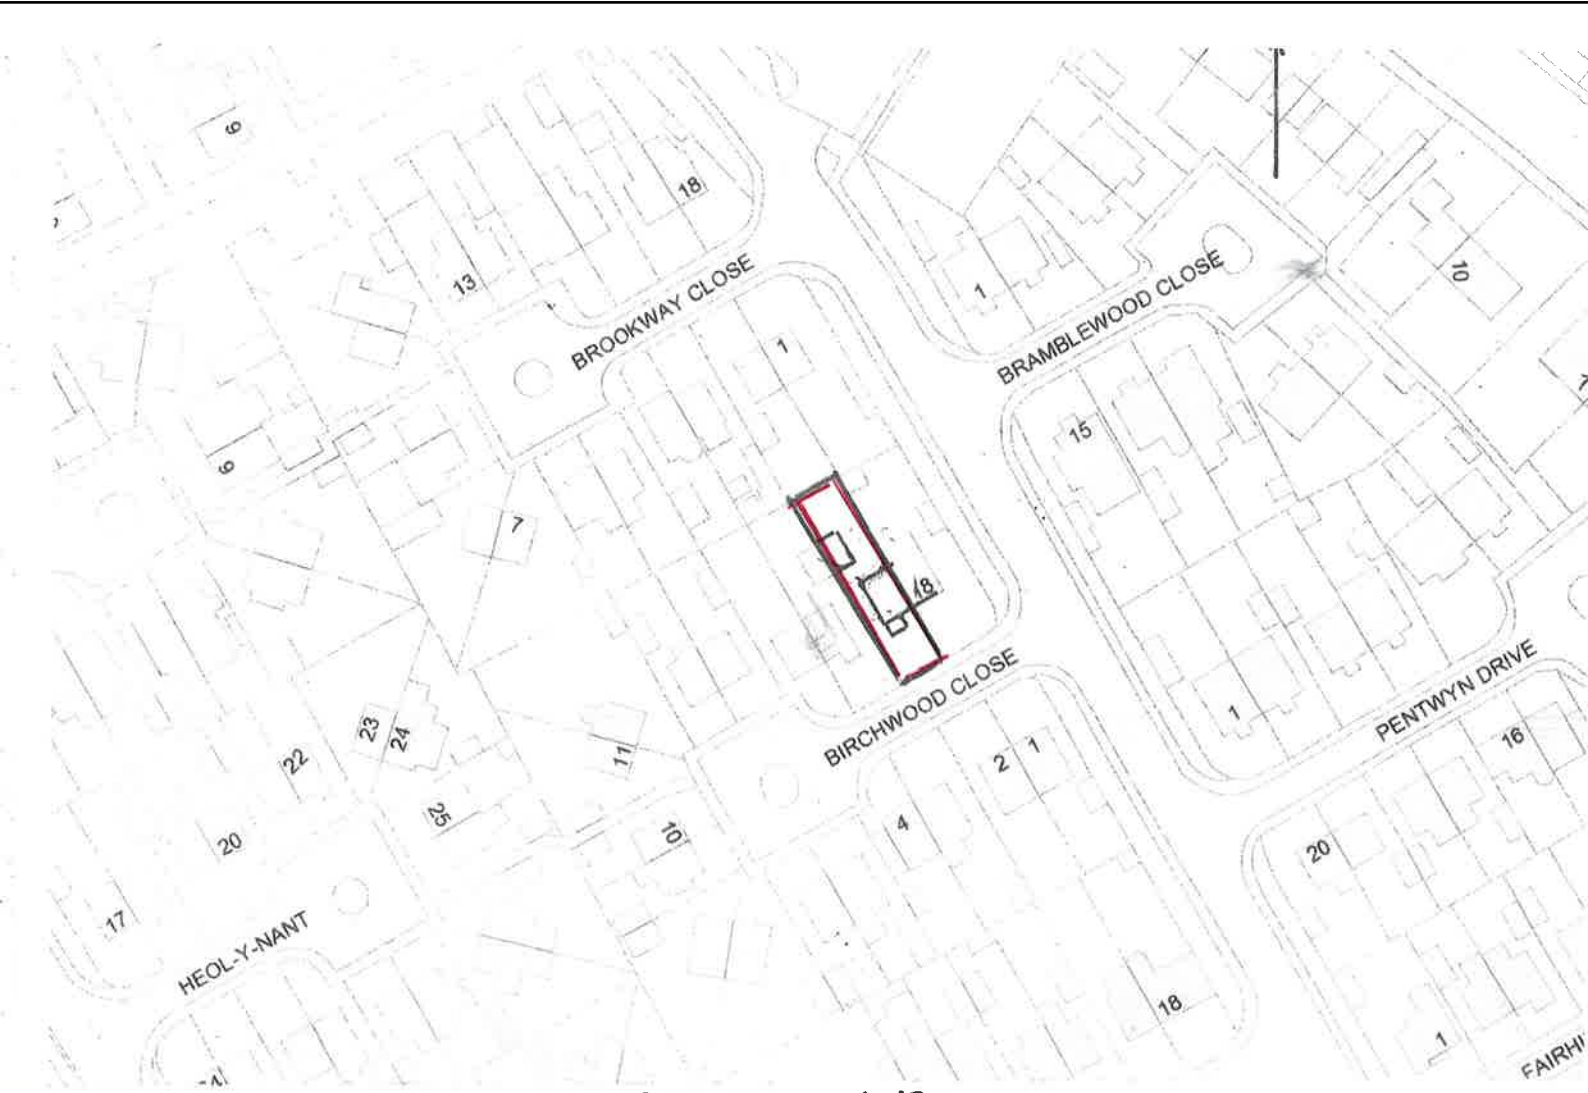

SITE PLAN 1:1250

