


Superseded

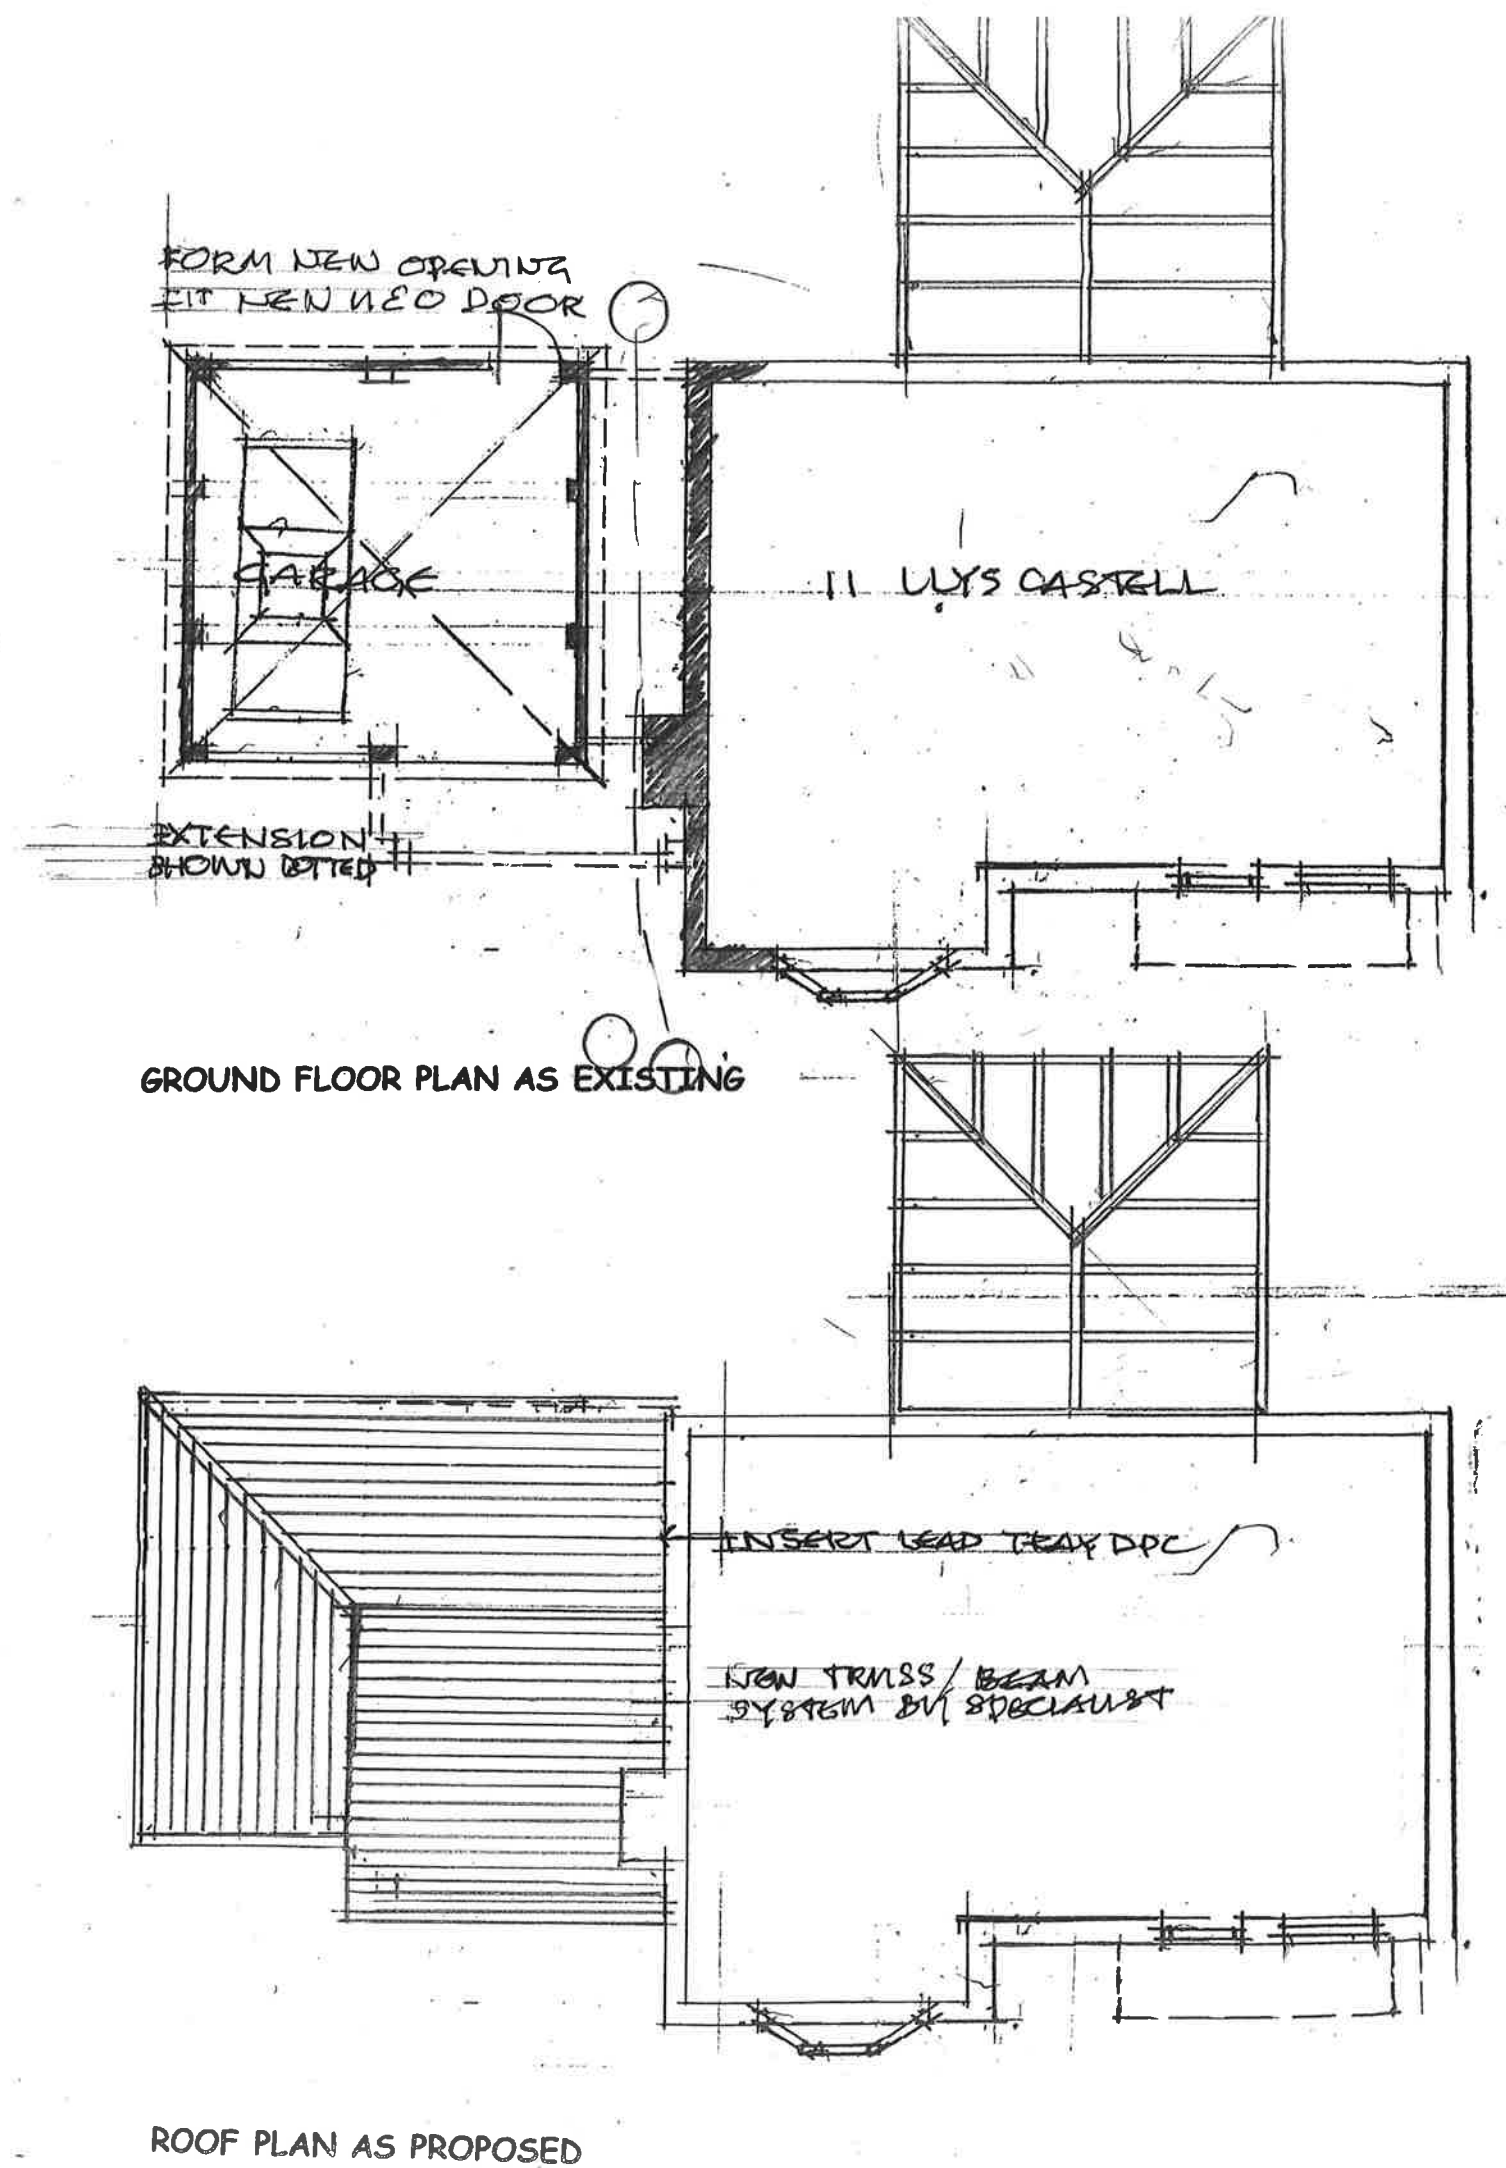

PROPOSED ALTERATIONS TO GARAGE AT SIDE OF 11 LLYS CASTELL
MARGAM VILLAGE PORT TALBOT : SA13 2UX: FOR MATT FLOE ESQ.

PLANS AS EXISTING AND AS PROPOSED

SCALE 1:100

DAVID NEWTON WILLIAMS B.Arch: FRIBA: ARCHITECT: 42 SUFFOLK PLACE PORTHCAWL CF36 3EB