


17

16

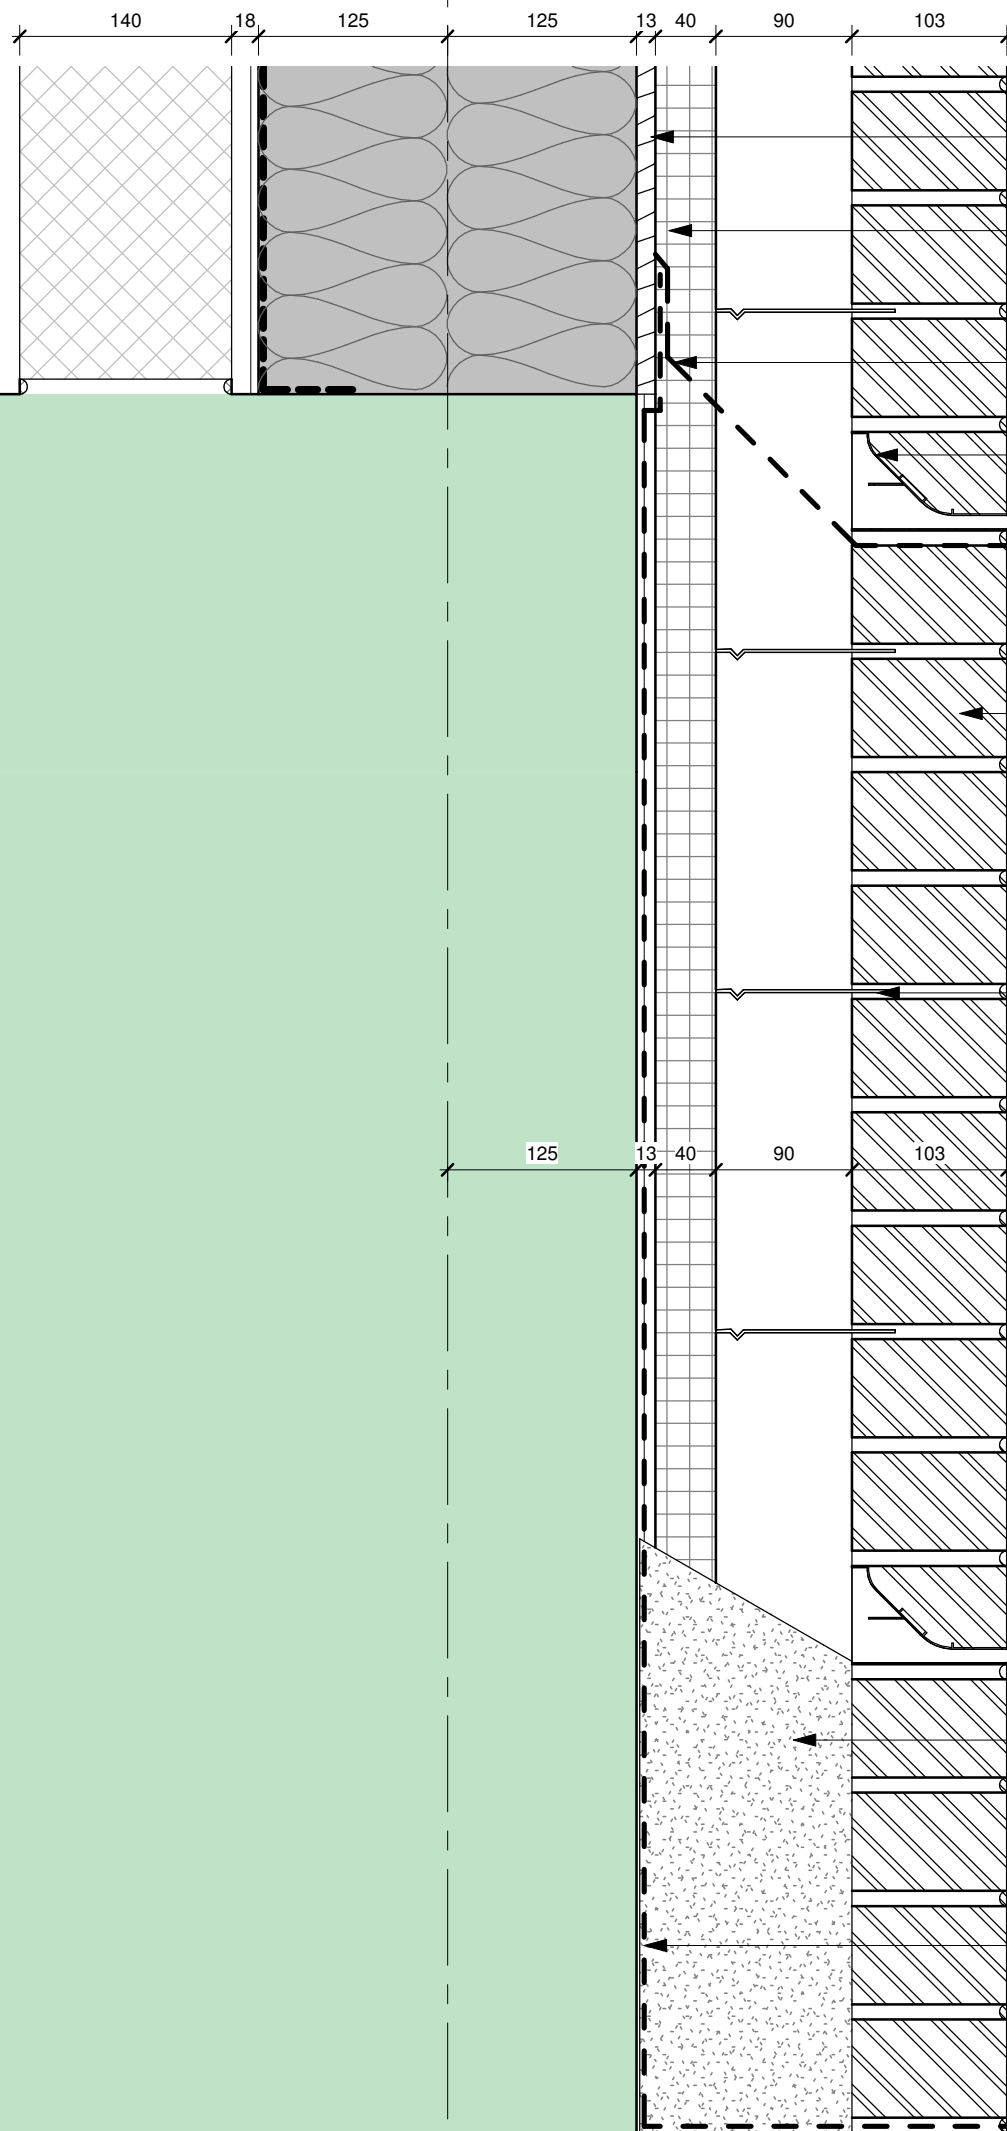

Cement particle board (NBS H20/152) fixed back to SFS

40mm rigid insulation

Cavity tray F30/130

Weep holes every 4th perp end. NBS F30/130

Facing brickwork with coloured site gauged mortar NBS F10/110

Slotted wall ties (NBS F30/211) every 450mm vertically with channel fixed through insulation to stud wall.

FGL

Cavity fill

1500 gauge polythene NBS P10.115A

1

Plinth / Brickwork Detail

1 : 5

This drawing must not be scaled.
Figured dimensions and levels to be used.
Any inaccuracies must be notified to the architect.
Detail drawings and large scale drawings take precedence over smaller drawings.

Rev: C01 Issued for Construction

Chk'd: 24/09/19

STATUS**PD - Issued for Construction****powelldobson**
ARCHITECTS

Cardiff . Swansea . London t +44 (0)33 33 201 001 www.powelldobson.com

Contract: Neath Port Talbot County Borough Council

Cefn Saeson School

Title: Plinth Detail / Brickwork

Scale: 1 : 5

Date: 09/23/19

Drawn: SK

Checked: ARB

SITE	ORG.	VOL.	LVL.	TYP.	ROL.	CLA.	NO.	REV.
26W007 - PDA - 00 - 00 - DR - A - 21 - 0501								C01

PDA Job No: 18080

THIS DRAWINGS IS COPYRIGHT ©

Registered Office: Powell Dobson, Suite 1F, Building One, Eastern Business Park, Wern Fawr Lane, Old St Mellons, Cardiff CF3 5EA. Powell Dobson is a trading name of Powell Dobson Ltd a company registered in England and Wales No 3873802.

C:\Users\Andrew.Beadle\Documents\2600W-PDA-00-XX-M3-A-XX-9800_CENTRAL FILE DO NOT OPEN_andrew.beadle.rvt