


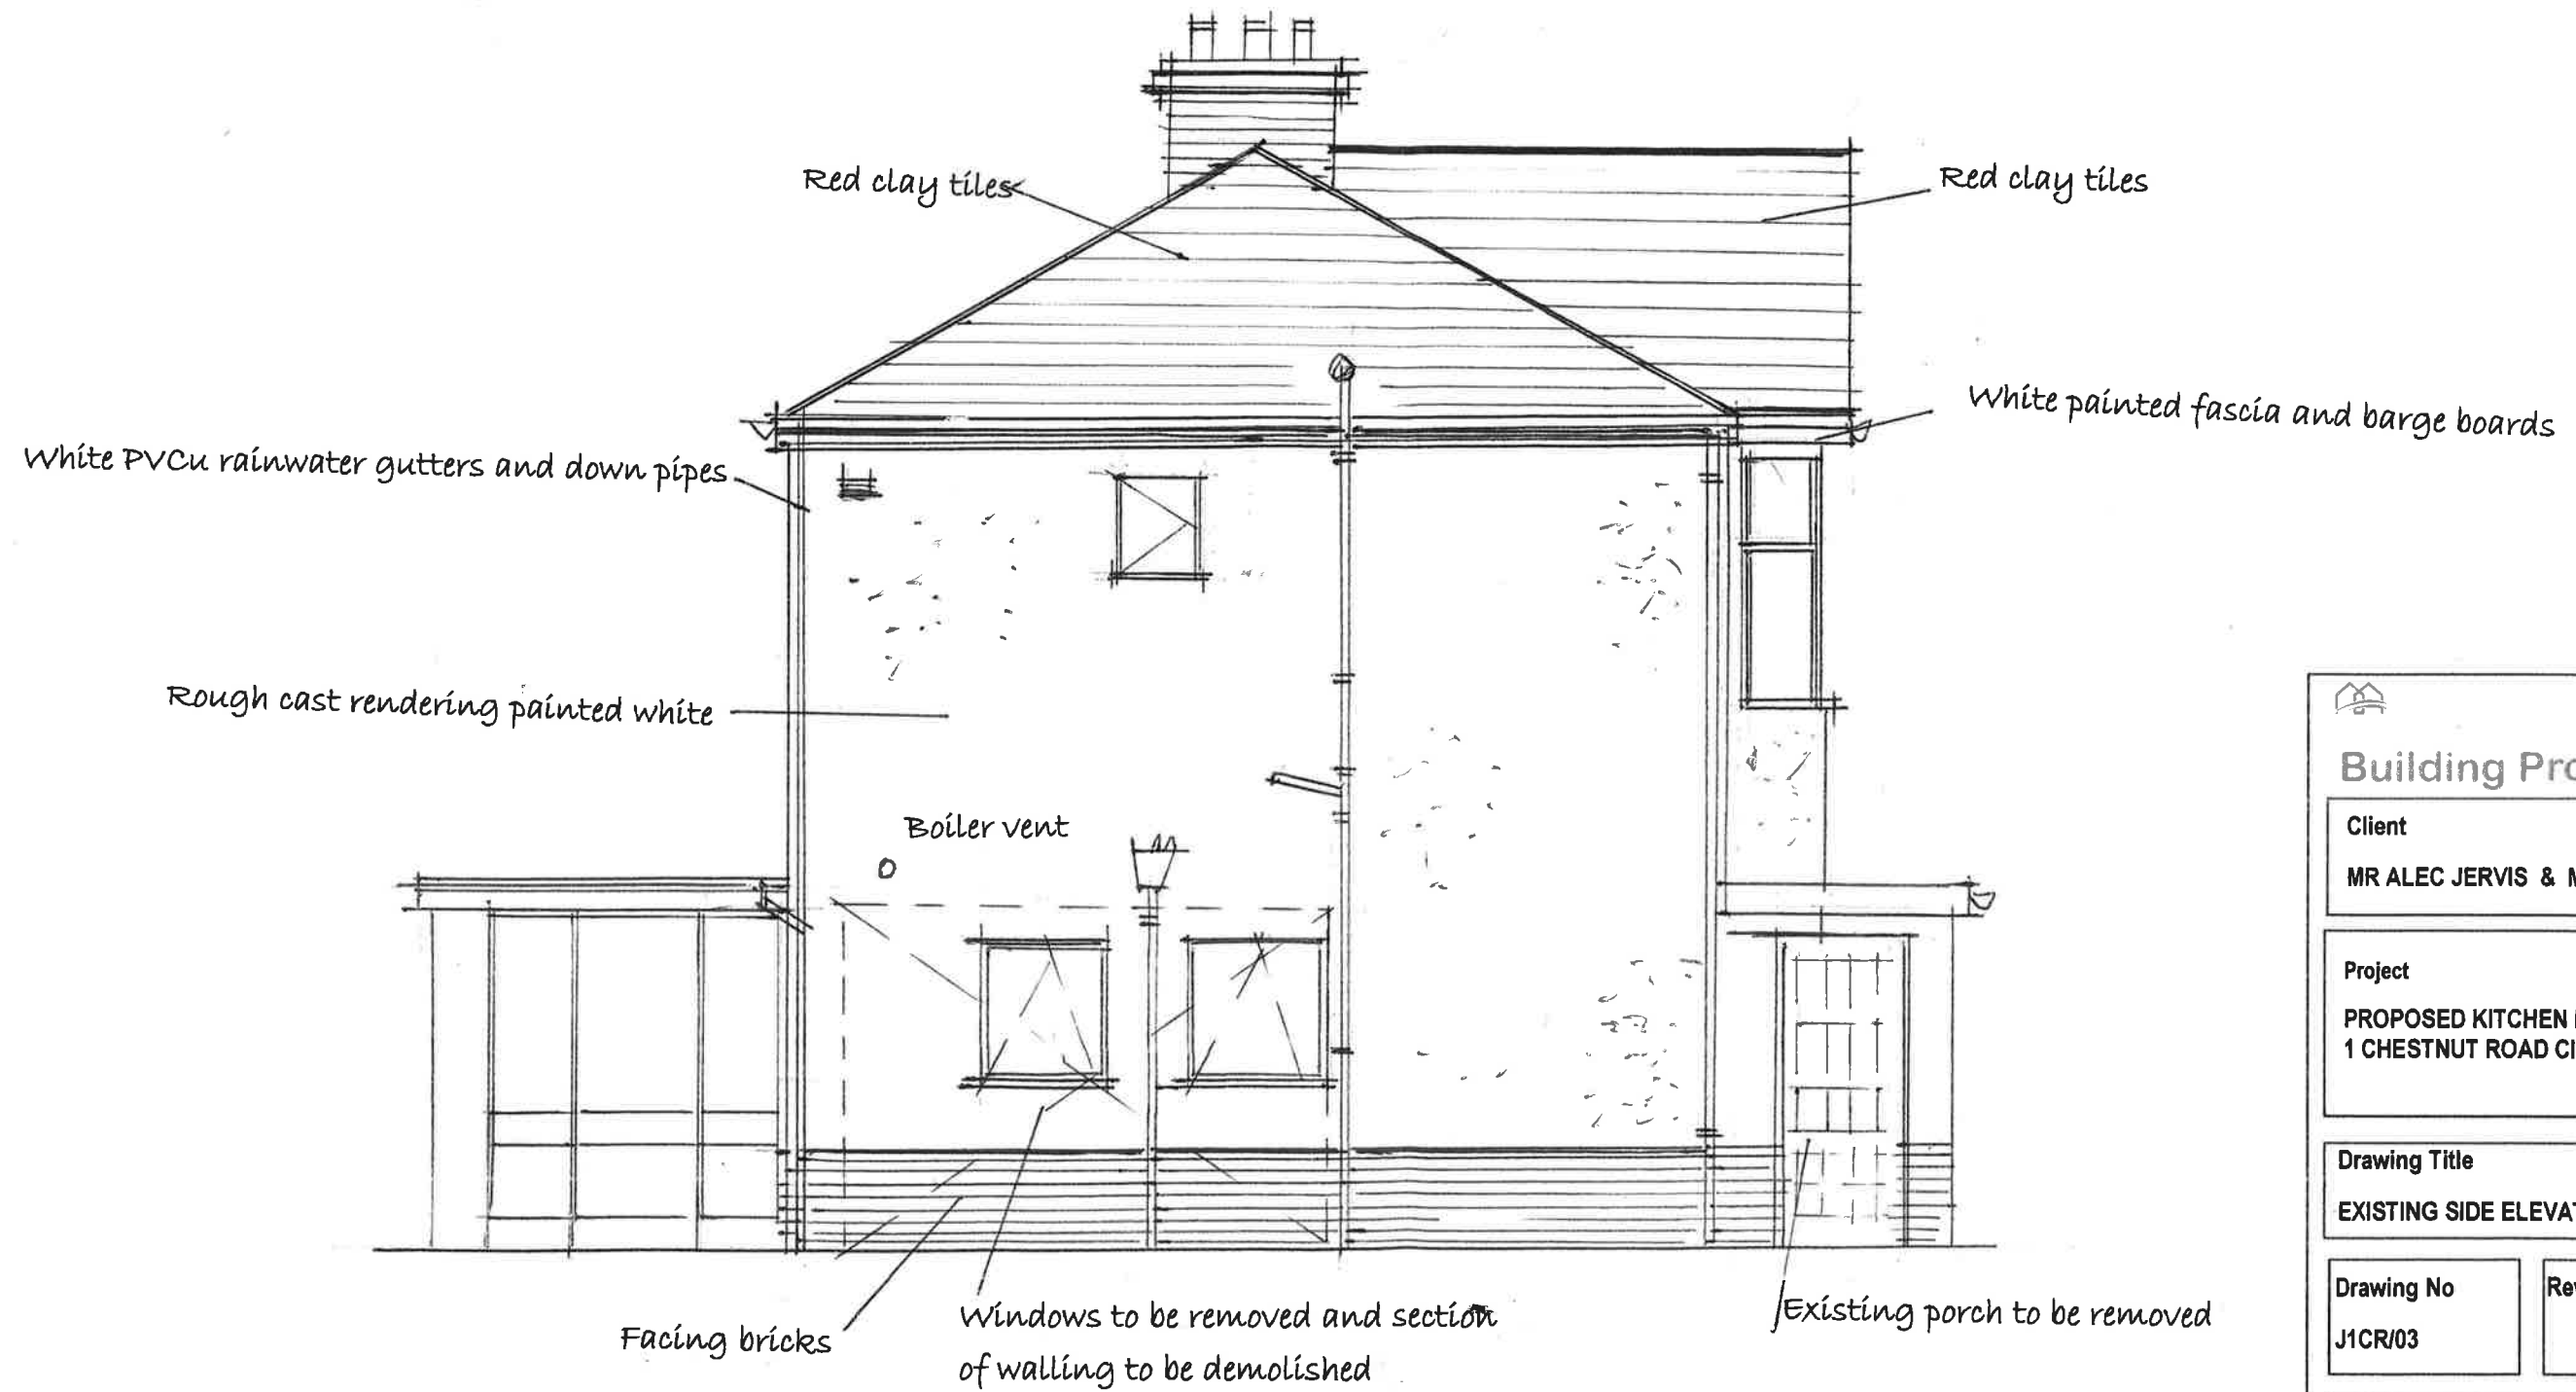

Building Project Services

Client

MR ALEC JERVIS & Ms REBECCA JENKINS

Project

PROPOSED KITCHEN EXTENSION AT
1 CHESTNUT ROAD CIMLA NEATH

Drawing Title

EXISTING SIDE ELEVATION

Drawing No

J1CR/03

Revision

Scales

1:50

Date

SEPTEMBER 2019

REVISION