



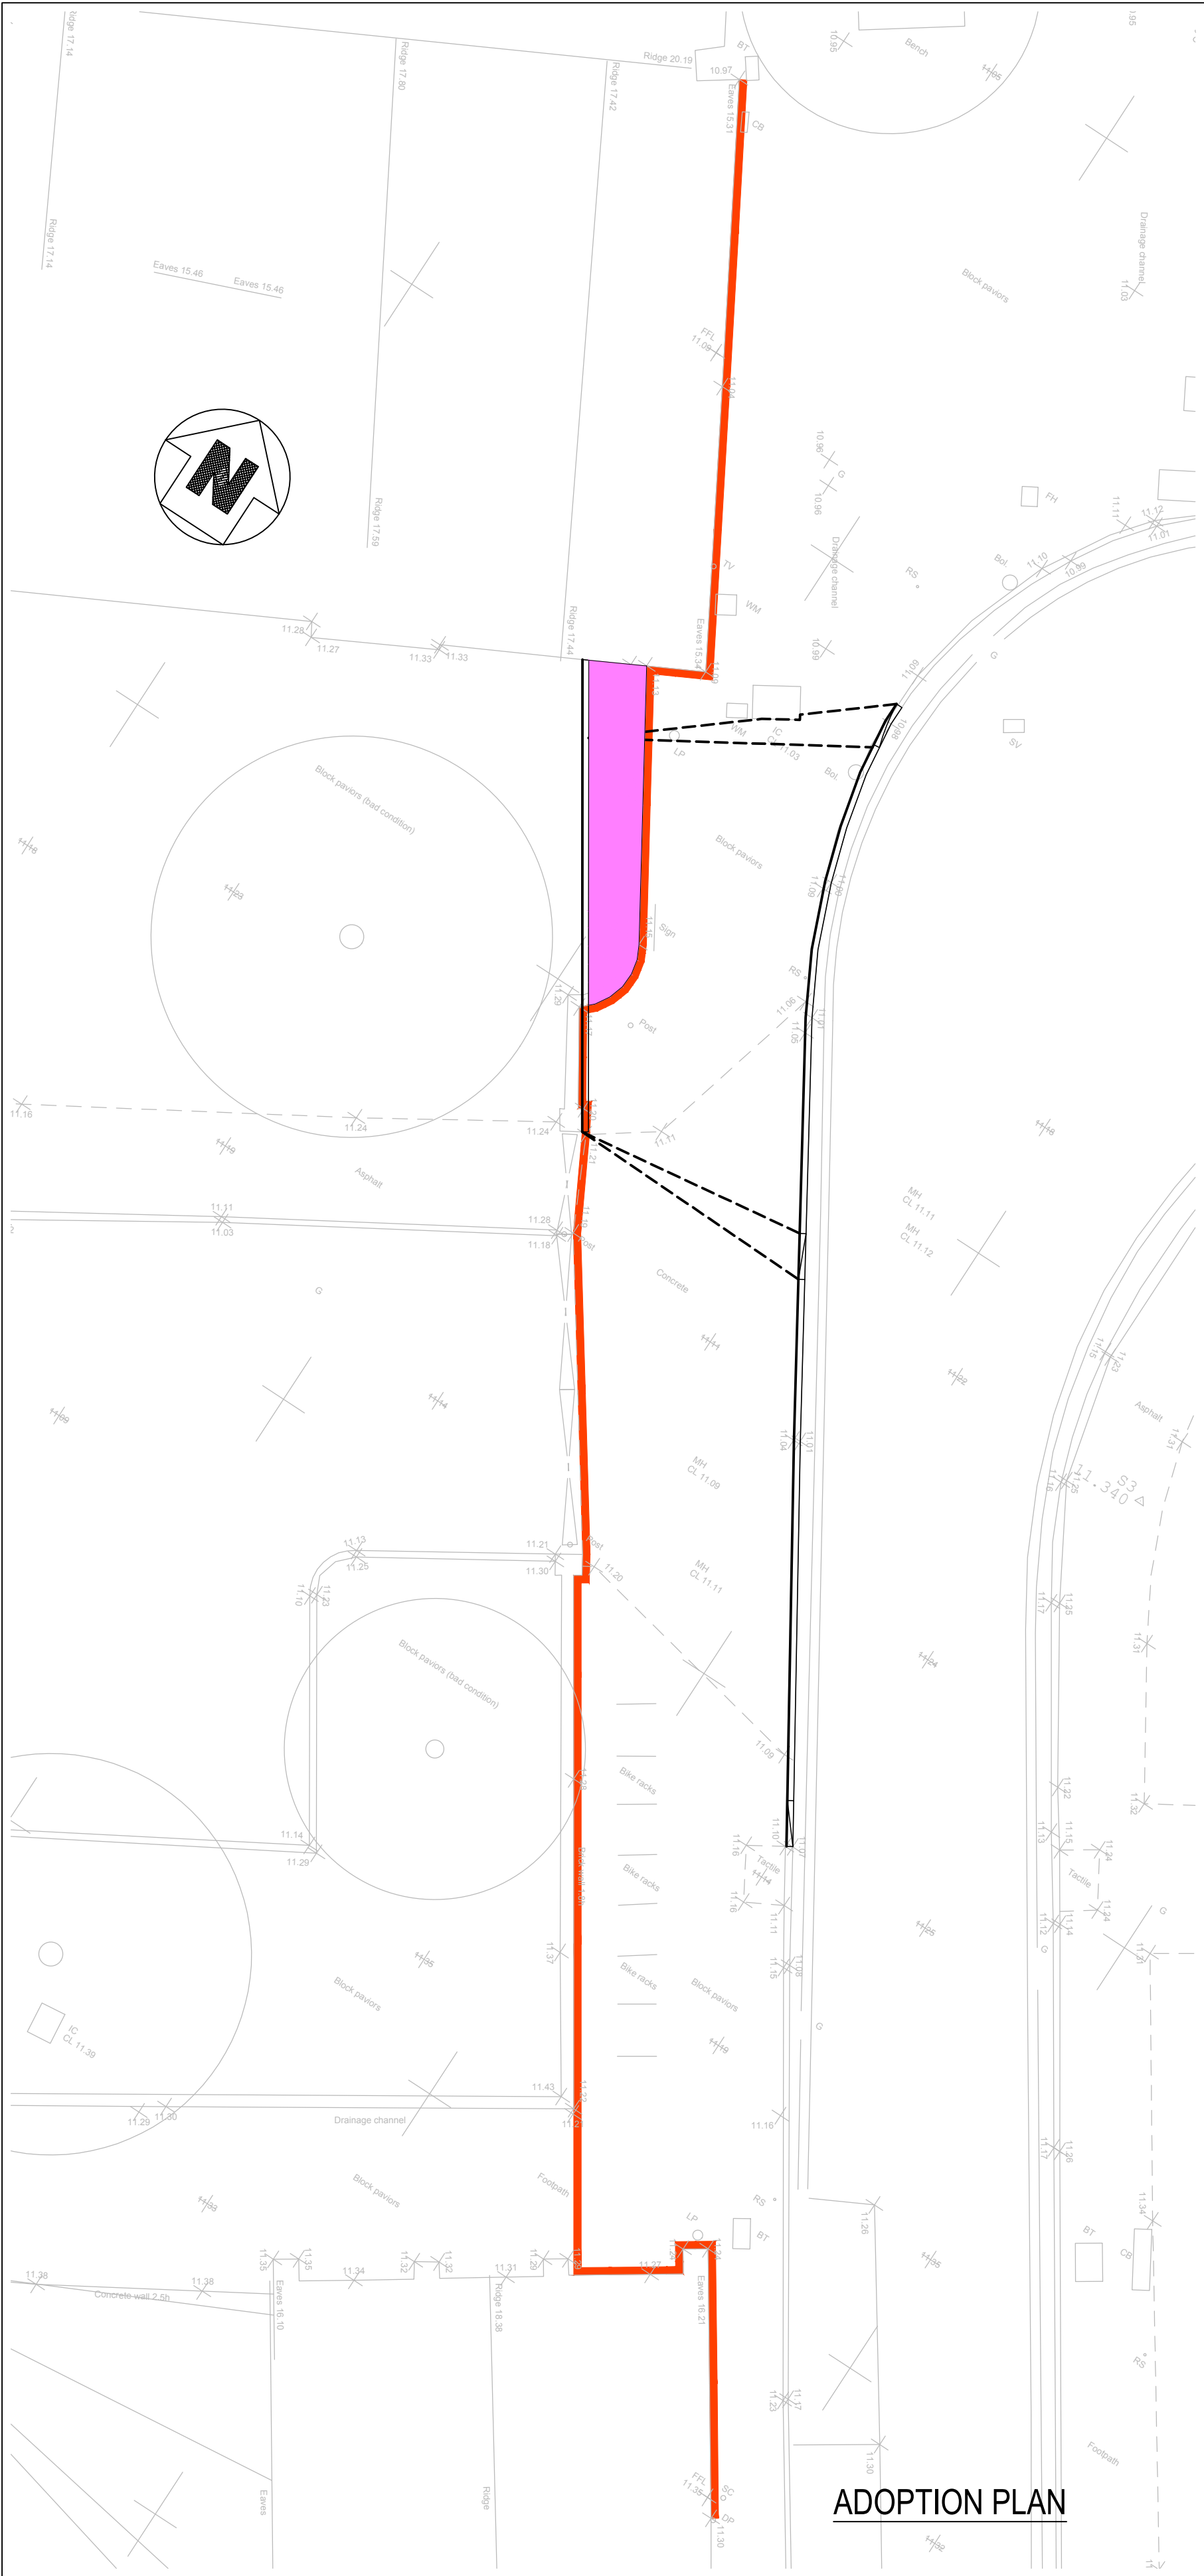


ADOPTION PLAN

ADOPTION LEGEND


AREA OF SITE TO BE OFFERED FOR ADOPTION BY LOCAL HIGHWAY AUTHORITY

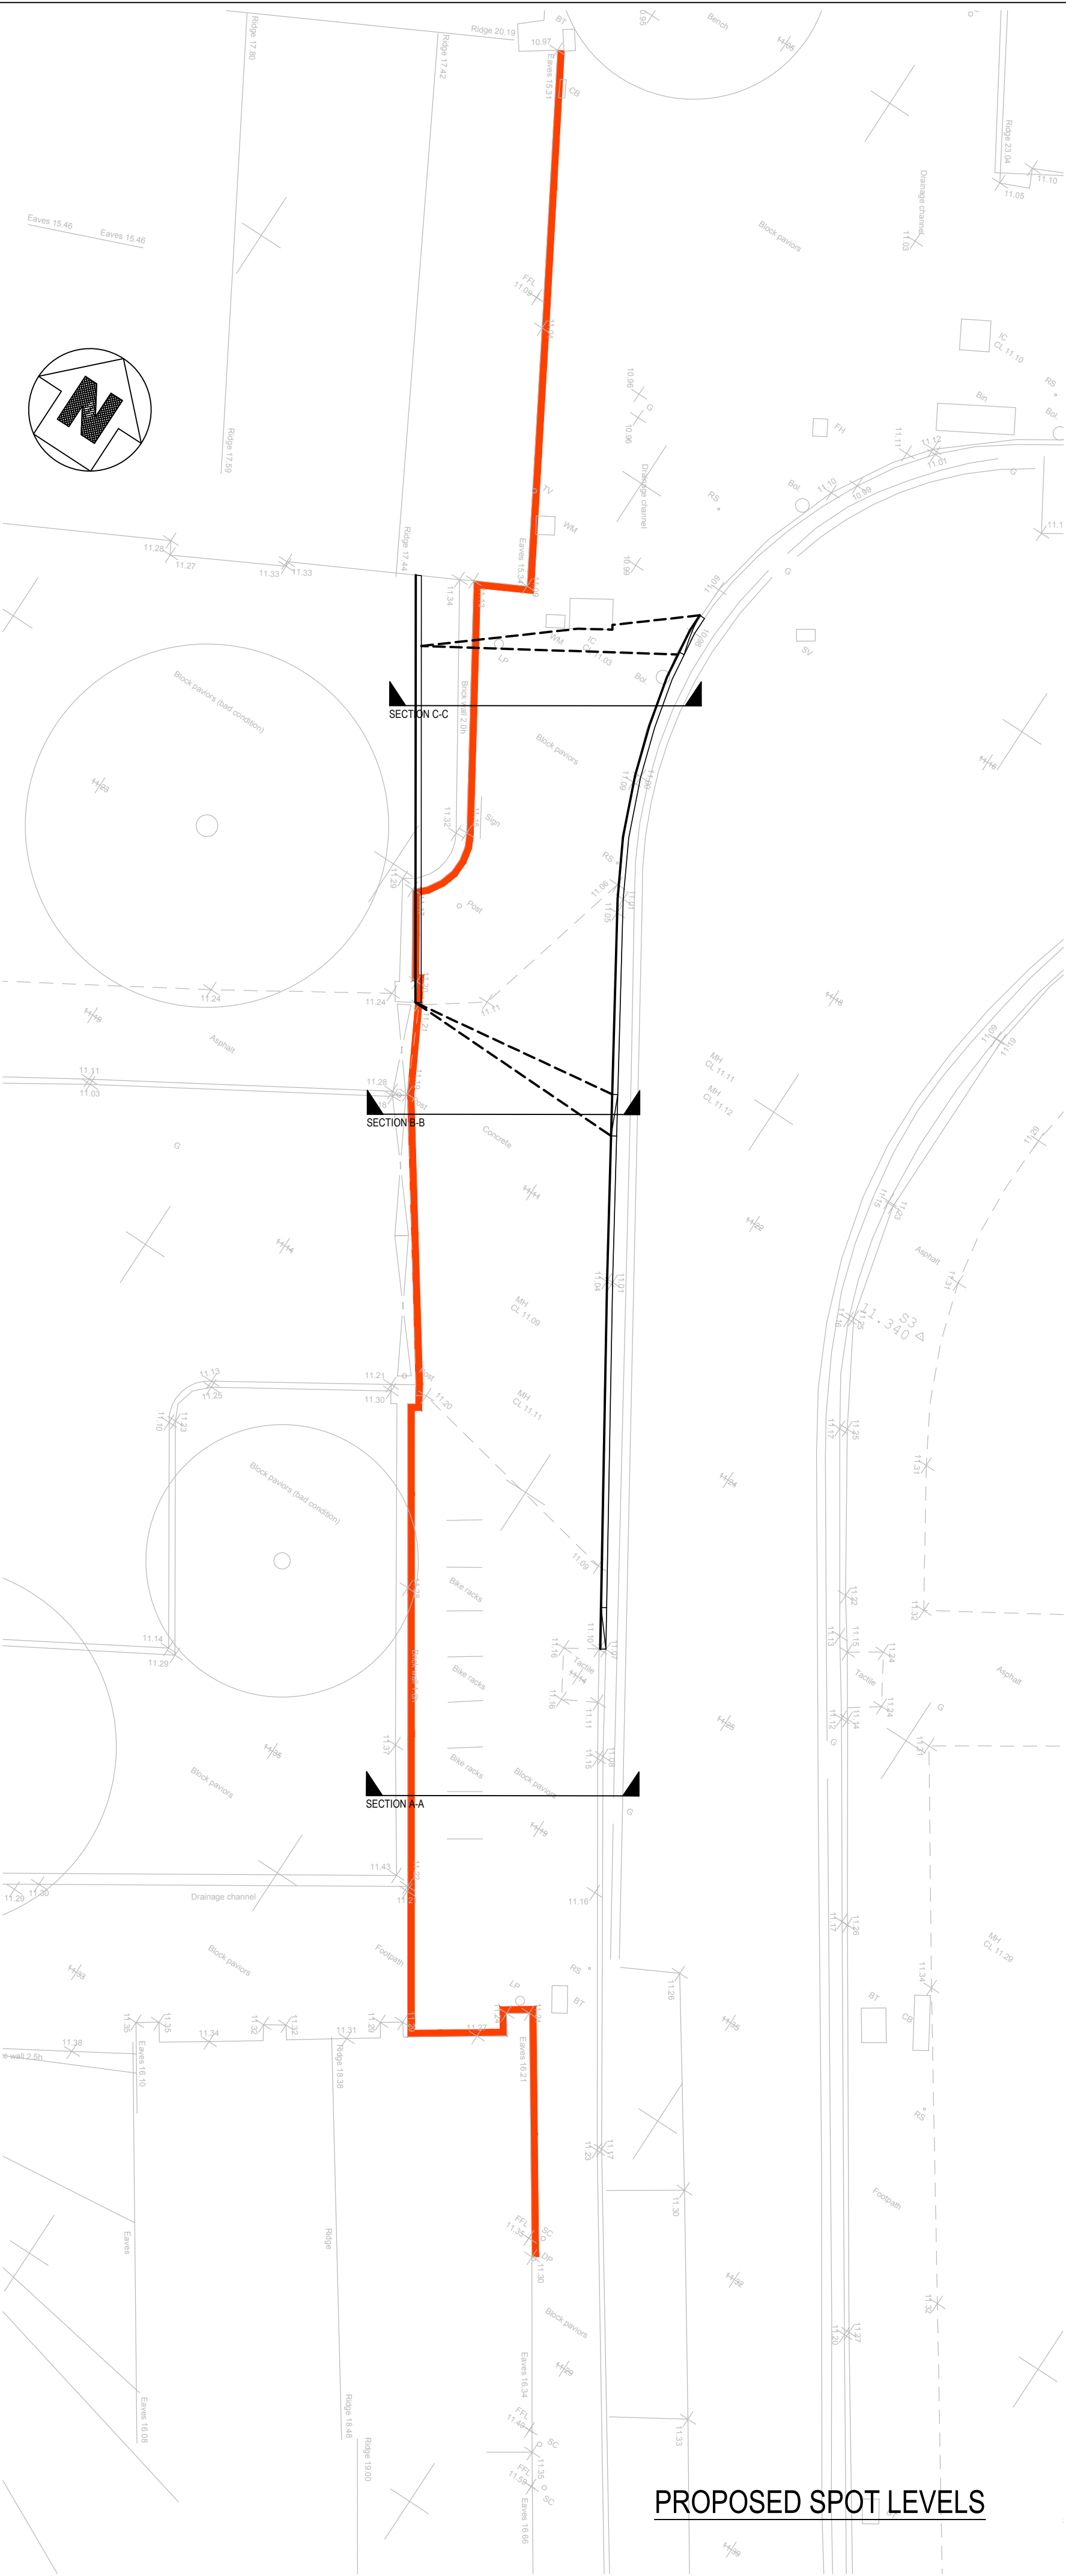


PROPOSED SPOT LEVELS

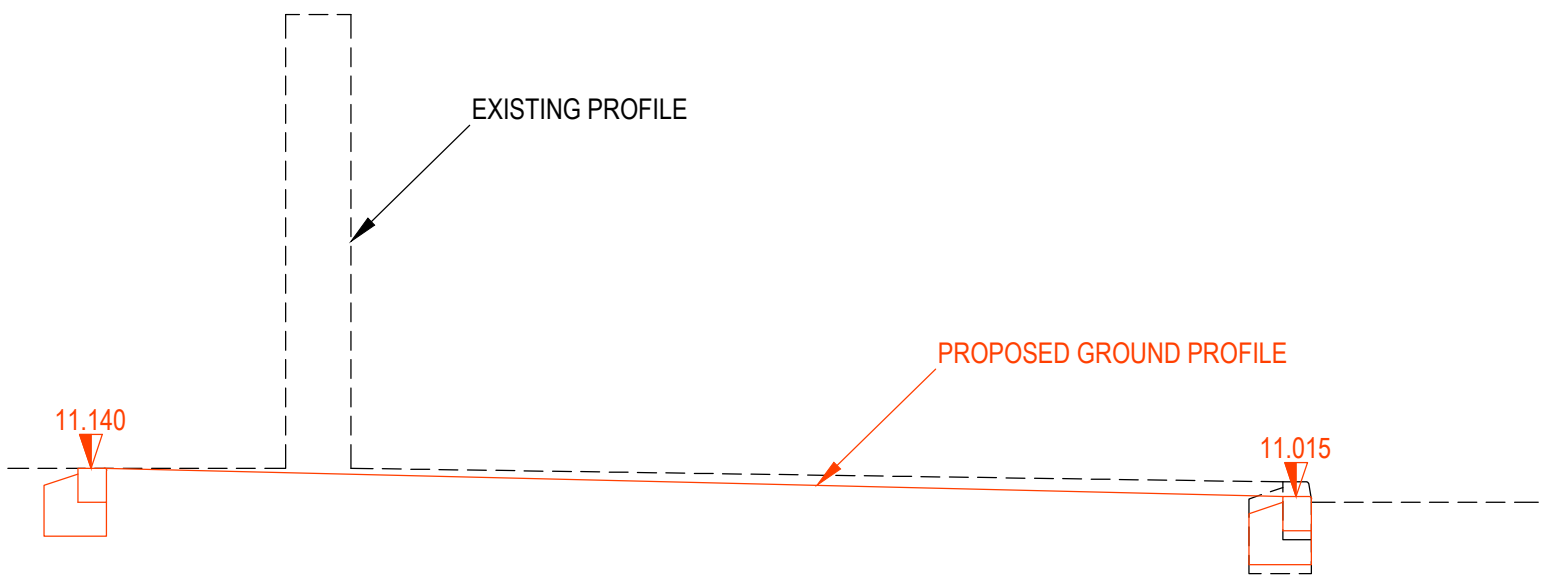

DATUM = 10.00m
CROSS SECTION C-C

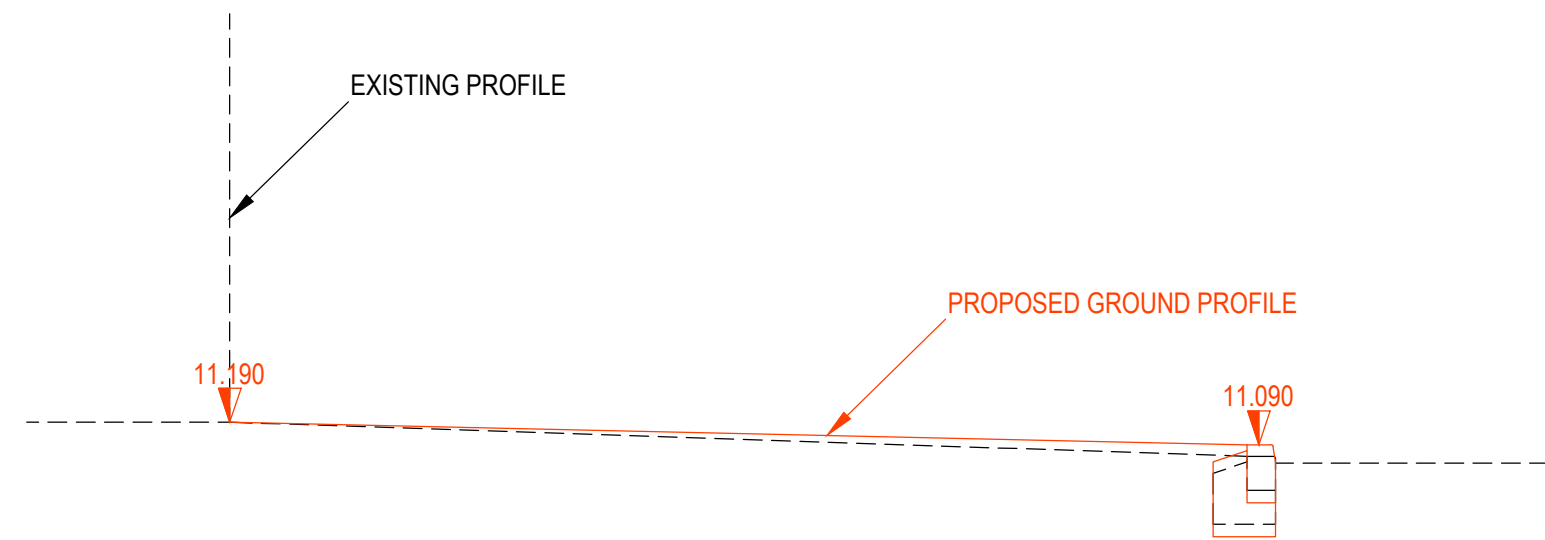

DATUM = 10.00m
CROSS SECTION B-B

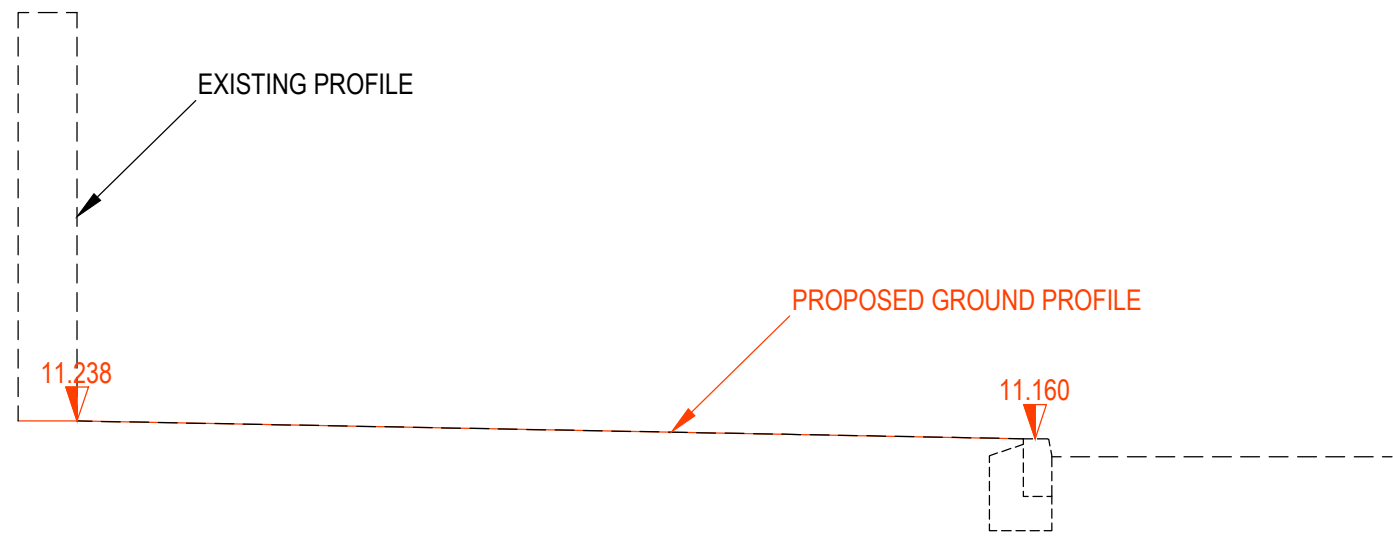

DATUM = 10.00m
CROSS SECTION A-A

NPTC ADOPTED HIGHWAY BOUNDARY

PT	28.09.19	PRELIMINARY ISSUE	JE	GS
Rev	Date	Description	By	Apvd

PROJECT:
COMMERCIAL / RESIDENTIAL DEVELOPMENT
WATER STREET, NEATH TOWN CENTRE

TITLE:
S278 WORKS.
ADOPTION PLAN AND
EXISTING & PROPOSED CROSS SECTIONS
CLIENT:
HALE CONSTRUCTION

SCALE@A1:
1:100

PROJECT REF:
15112
DRAWING No:
751
REV:
P1

Revision Referencing
P = Preliminary A = Approval T = Tender C = Construction

Jubb