
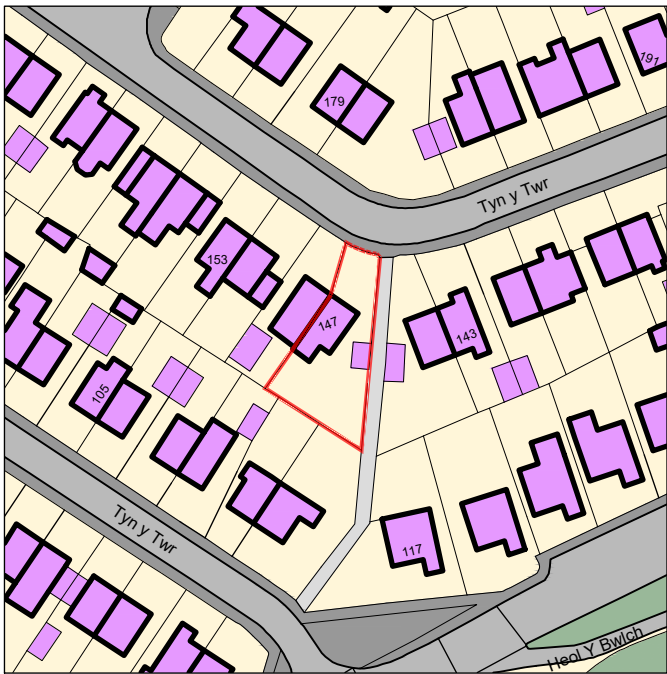


Superseded

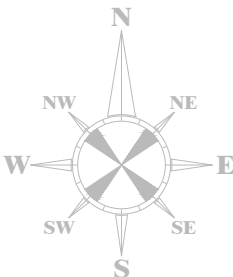

Notes Ordnance Survey, (c) Crown Copyright 2018. All rights reserved. Licence number 100020449 	REVISIONS				Client: Ryan & Julie-Ann Thomas						
	Rev	Comment	By	Date	Project Title: Extension						
					Project Address 1: 147 Tyn y Twr, Baglan						
					Project Address 2: Port Talbot, SA12 8YE			A4			
					Drawing Title: Existing Site Location Plan			Approved by DLD			
	A	Garage Amended	JDH	17.04.2018	Date: 08.01.2018	Scale: 1:1250	Drawn By: AJW	Ref: RH349	Drawing No: 001	Rev A	
THIS DRAWING IS THE COPYRIGHT OF DARKIN ARCHITECTS AND MAY NOT BE COPIED, ALTERED OR REPRODUCED IN ANY FORM OR PASSED TO A THIRD PARTY WITHOUT THEIR CONSENT. DIMENSIONS MUST BE CHECKED AND VERIFIED ON SITE AND ANY DISCREPANCIES SHOULD BE REPORTED TO THE ARCHITECT. THIS DRAWING MUST NOT BE SCALED AND SHOULD BE READ IN CONJUNCTION WITH ALL OTHER CONSULTANT'S DRAWINGS. IF IN DOUBT ASK FOR CONFIRMATION.					143 Clifton Street, Cardiff, CF24 1LZ 1 John Street, Llanelli, SA15 1UH 02921 197 196 01554 778 730 info@darkinarchitects.com © Copyright Darkin Architects 2018					 drawing on experience	
											