
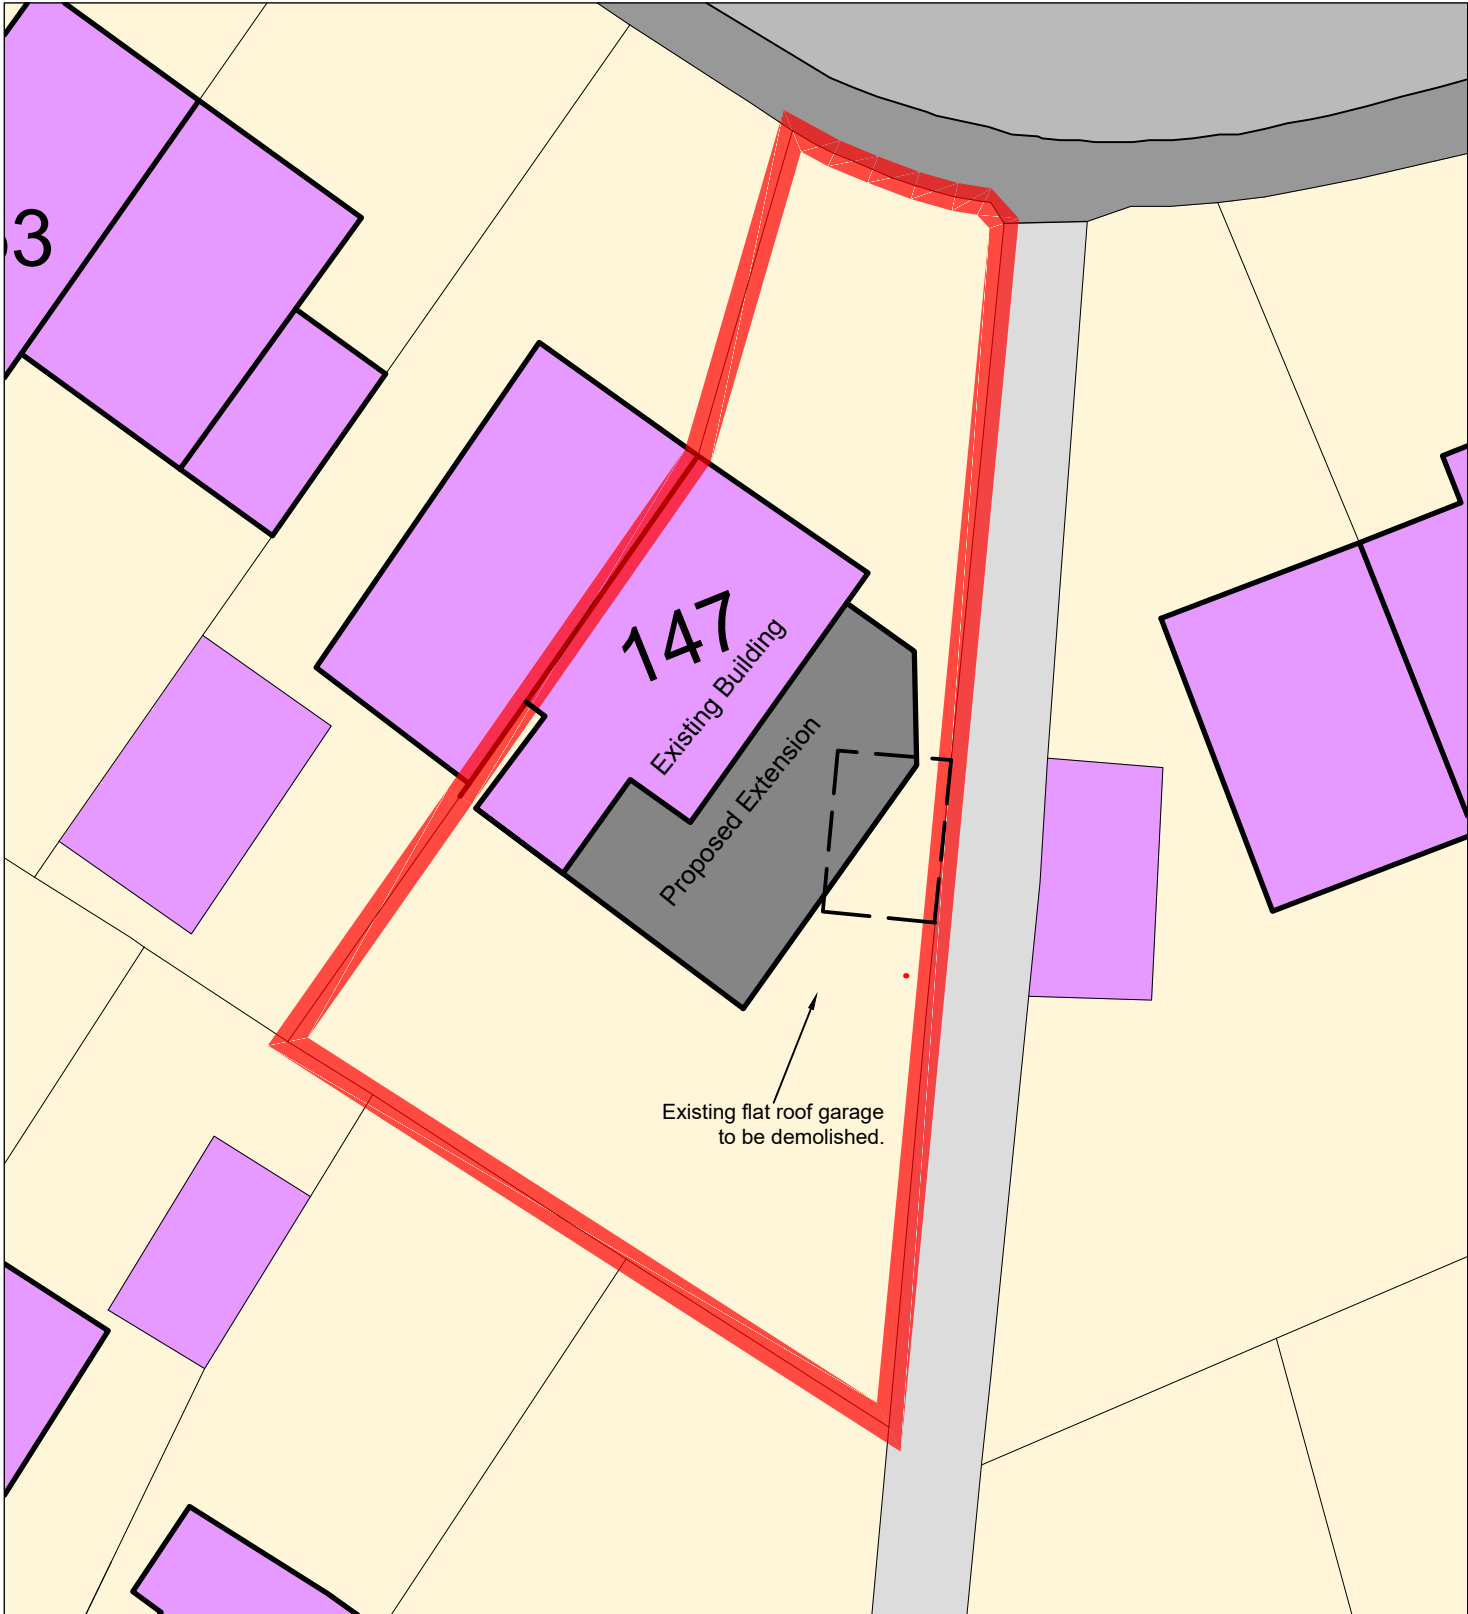


Superseded

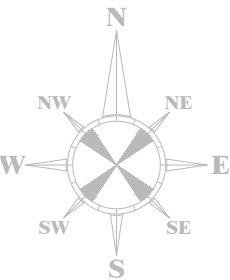

Notes		REVISIONS				Client: Ryan & Julie-Ann Thomas					
		Rev	Comment	By	Date						
Ordnance Survey, (c) Crown Copyright 2018. All rights reserved. Licence number 100020449 						Project Title: Extension					
						Project Address 1: 147 Tyn y Twr, Baglan					
						Project Address 2: Port Talbot, SA12 8YE			A4		
						Drawing Title: Alternate Proposed Site Block Plan			Approved by DLD		
		B	Extension Set Back + Garage amended	JDH	17.04.2018	Date: 13.02.2018	Scale: 1:200	Drawn By: JDH	Ref: RH349	Drawing No: 004	Rev B
		A	Demolished Garage added.	JDH	06/03/2018						
		THIS DRAWING IS THE COPYRIGHT OF DARKIN ARCHITECTS AND MAY NOT BE COPIED, ALTERED OR REPRODUCED IN ANY FORM OR PASSED TO A THIRD PARTY WITHOUT THEIR CONSENT. DIMENSIONS MUST BE CHECKED AND VERIFIED ON SITE AND ANY DISCREPANCIES SHOULD BE REPORTED TO THE ARCHITECT. THIS DRAWING MUST NOT BE SCALED AND SHOULD BE READ IN CONJUNCTION WITH ALL OTHER CONSULTANT'S DRAWINGS. IF IN DOUBT ASK FOR CONFIRMATION.				143 Clifton Street, Cardiff, CF24 1LZ 1 John Street, Llanelli, SA15 1UH 02921 197 196 01554 778 730 info@darkinarchitects.com © Copyright Darkin Architects 2018					
						RIBA  Chartered Practice					
						 drawing on experience					