
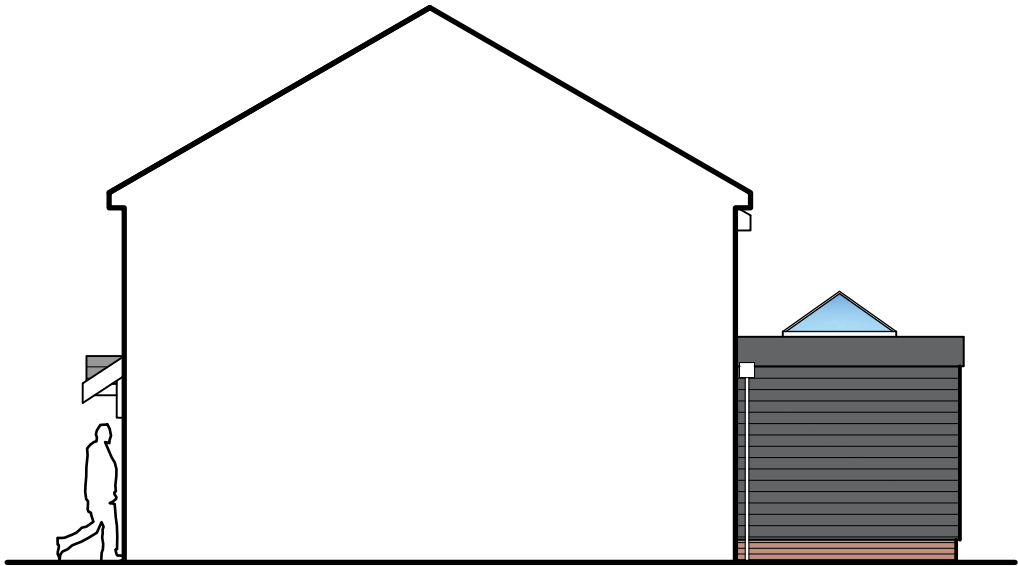


Superseded

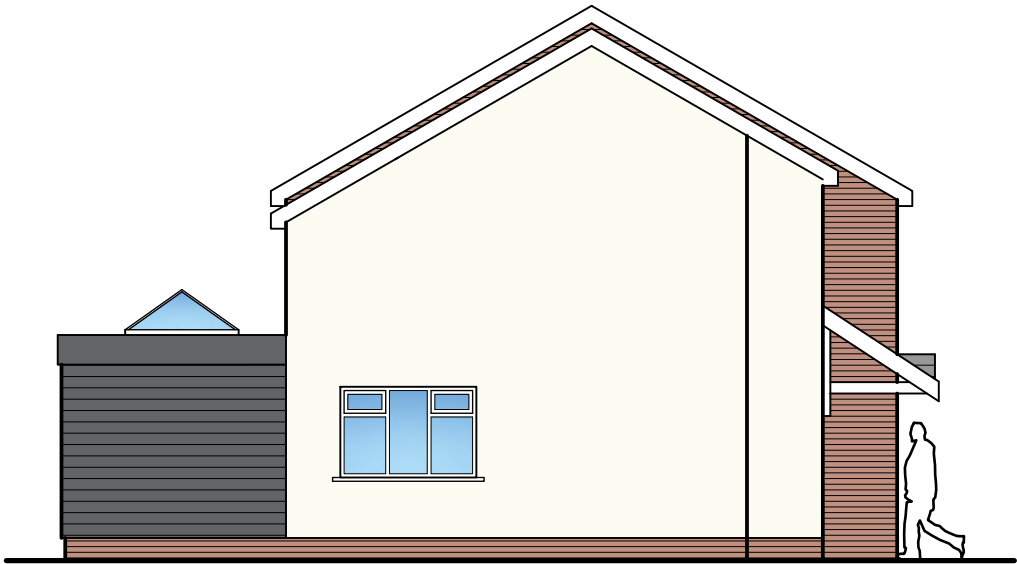

Notes	REVISIONS				Client: Ryan & Julie-Ann Thomas						
	Rev	Comment	By	Date							
					Project Title: Extension						
					Project Address 1: 147 Tyn y Twr, Baglan				A4		
					Project Address 2: Port Talbot, SA12 8YE				Checked by DLD		
				Drawing Title: Alternate Proposed Side Elevations						Approved by DLD	
	B	Extension Set Back + Porch Revisions	JDH	17.04.2018	Date: 13.02.2018	Scale: 1:100	Drawn By: JDH	Ref: RH349	Drawing No: 306	Rev B	
	A	Skylight added	JDH	26.02.2018							
THIS DRAWING IS THE COPYRIGHT OF DARKIN ARCHITECTS AND MAY NOT BE COPIED, ALTERED OR REPRODUCED IN ANY FORM OR PASSED TO A THIRD PARTY WITHOUT THEIR CONSENT. DIMENSIONS MUST BE CHECKED AND VERIFIED ON SITE AND ANY DISCREPANCIES SHOULD BE REPORTED TO THE ARCHITECT. THIS DRAWING MUST NOT BE SCALED AND SHOULD BE READ IN CONJUNCTION WITH ALL OTHER CONSULTANT'S DRAWINGS. IF IN DOUBT ASK FOR CONFIRMATION.					143 Clifton Street, Cardiff, CF24 1LZ 1 John Street, Llanelli, SA15 1UH 02921 197 196 01554 778 730 info@darkinarchitects.com © Copyright Darkin Architects 2017 RIBA Chartered Practice					darkin architects drawing on experience	