
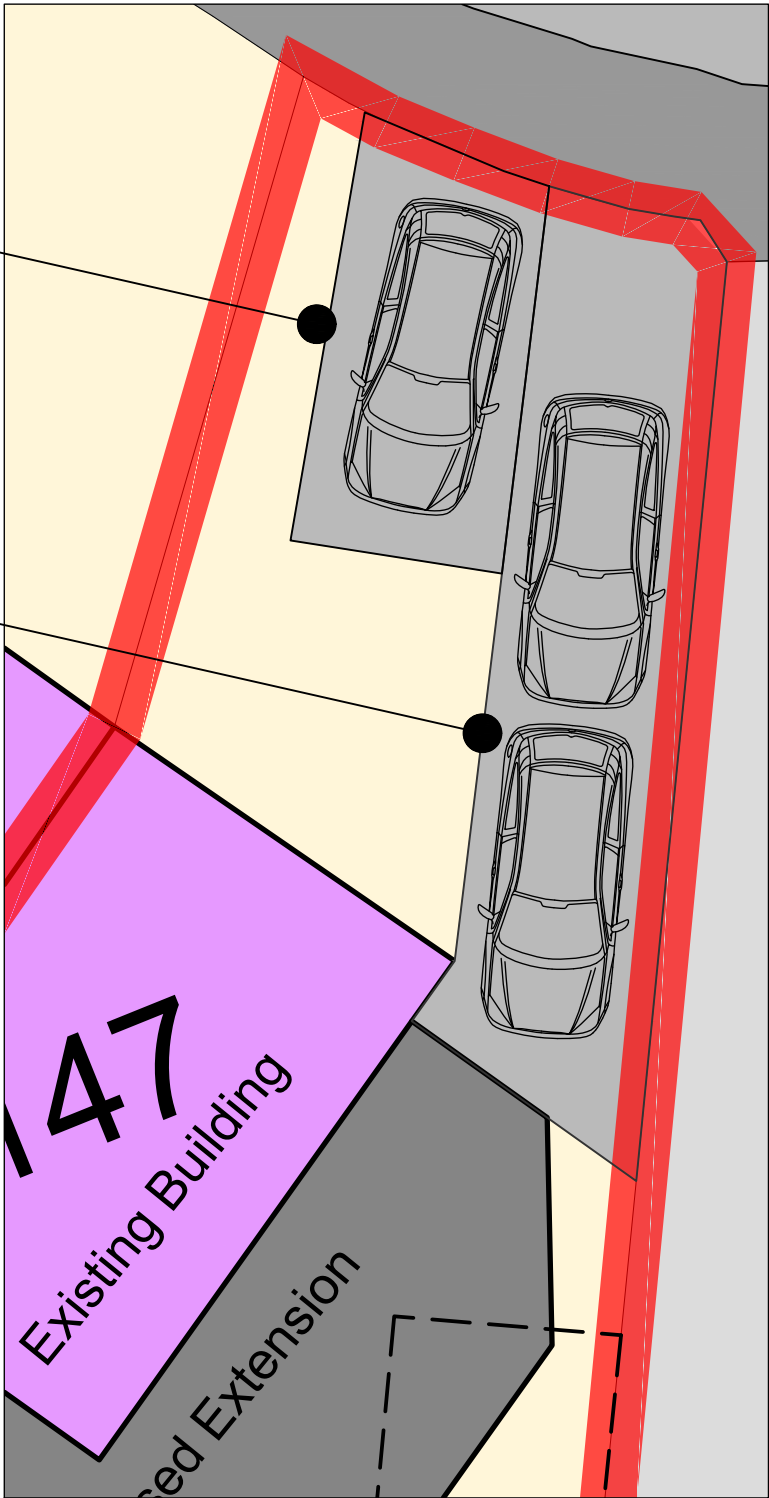


Superseded

New Driveway to Front of Property

Exisitng Driveway to Front of Property

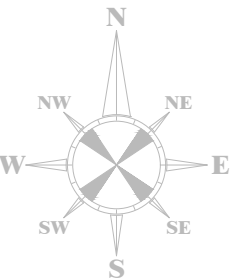

Notes	REVISIONS				Client: Ryan & Julie-Ann Thomas									
	Rev	Comment		By	Date									
Ordnance Survey, (c) Crown Copyright 2018. All rights reserved. Licence number 100020449 							Project Title: Extension							
							Project Address 1: 147 Tyn y Twr, Baglan							
							Project Address 2: Port Talbot, SA12 8YE					A4		
							Drawing Title: Proposed Driveway					Approved by DLD		
							Date: 18.04.2018	Scale: 1:100	Drawn By: JDH	Ref: RH349	Drawing No: 006	Rev -		
	THIS DRAWING IS THE COPYRIGHT OF DARKIN ARCHITECTS AND MAY NOT BE COPIED, ALTERED OR REPRODUCED IN ANY FORM OR PASSED TO A THIRD PARTY WITHOUT THEIR CONSENT. DIMENSIONS MUST BE CHECKED AND VERIFIED ON SITE AND ANY DISCREPANCIES SHOULD BE REPORTED TO THE ARCHITECT. THIS DRAWING MUST NOT BE SCALED AND SHOULD BE READ IN CONJUNCTION WITH ALL OTHER CONSULTANT'S DRAWINGS. IF IN DOUBT ASK FOR CONFIRMATION.						143 Clifton Street, Cardiff, CF24 1LZ 1 John Street, Llanelli, SA15 1UH 02921 197 196 01554 778 730 info@darkinarchitects.com © Copyright Darkin Architects 2018						darkin architects drawing on experience	
							RIBAChartered Practice							