


Superseded

Amended Plans - 147 Tyn Y Twr Baglan Port Talbot SA12 8YE

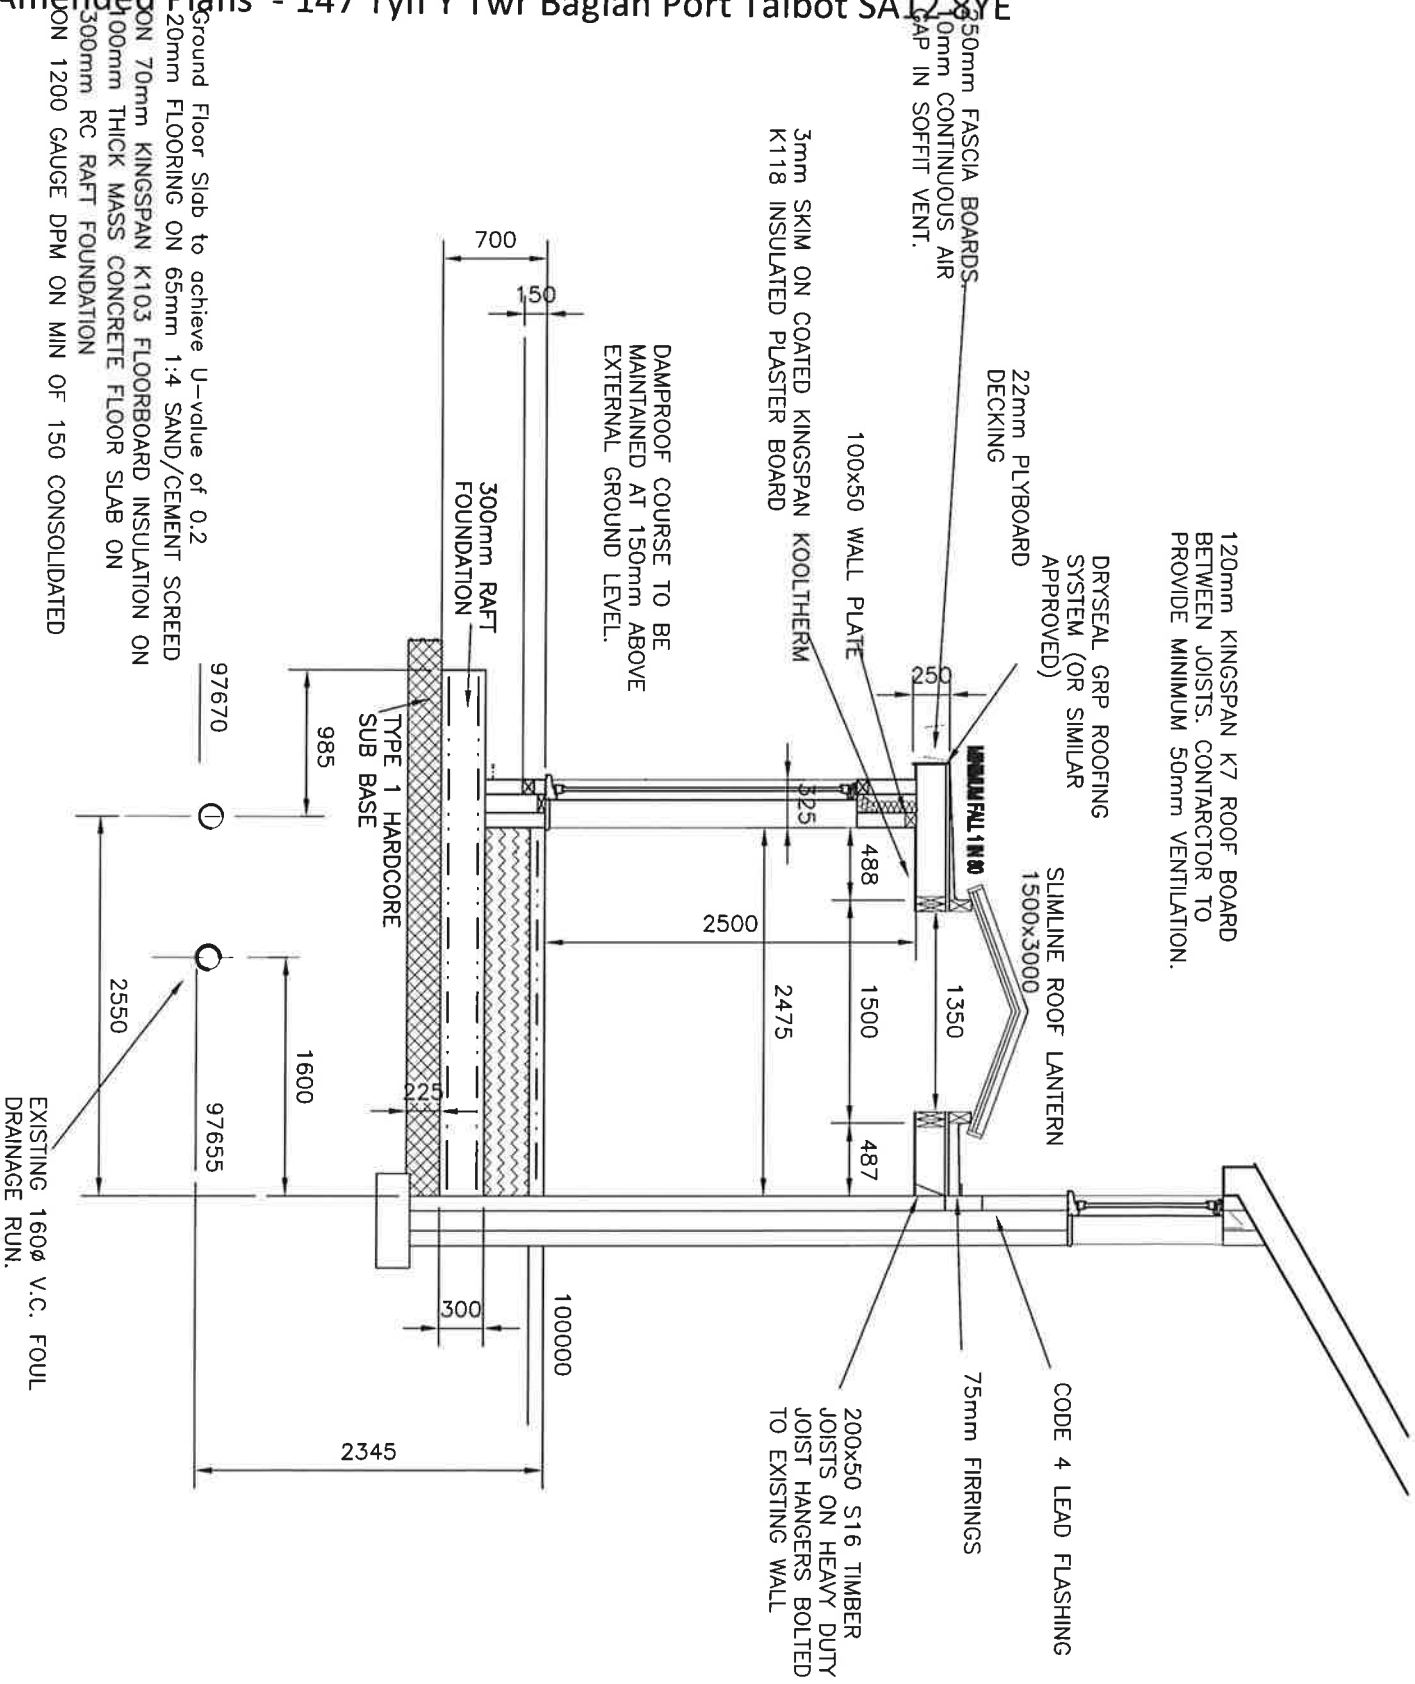

PROPOSED SECTION 1-1