



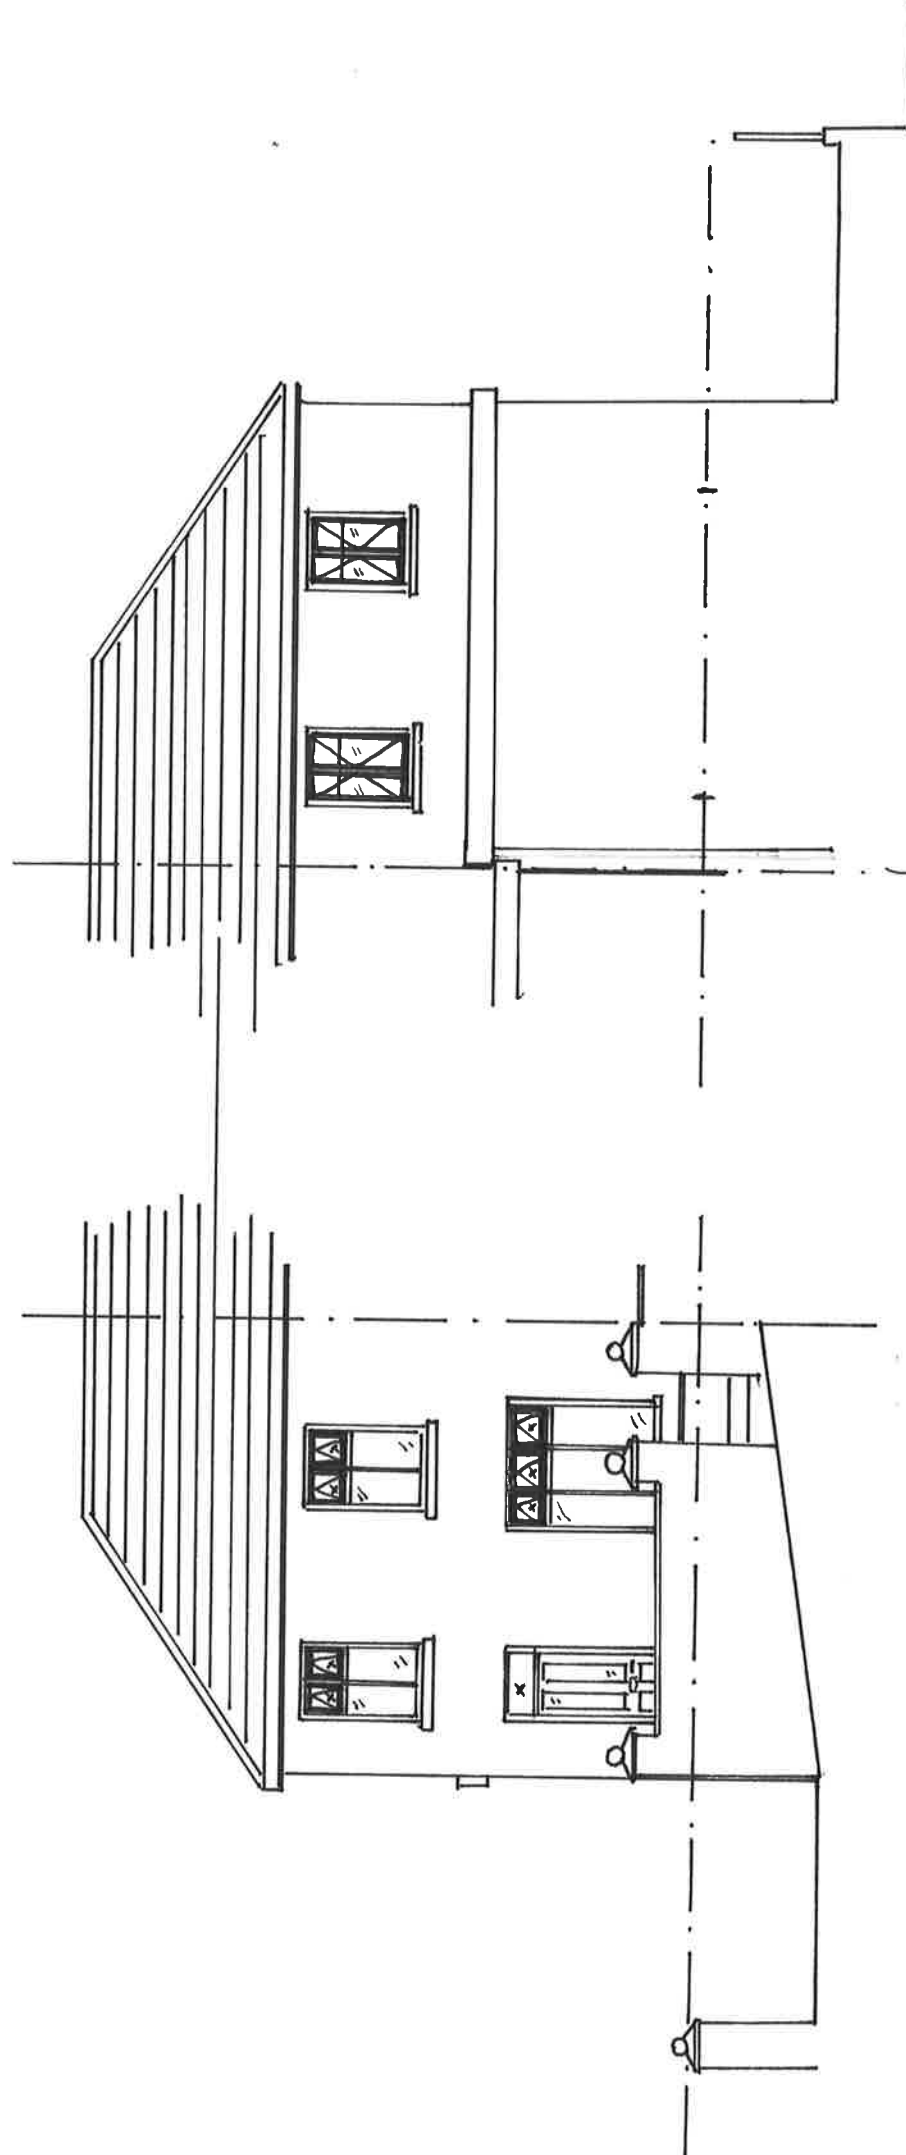

PROPOSED FRONT ELEVATION

PROPOSED REAR ELEVATION

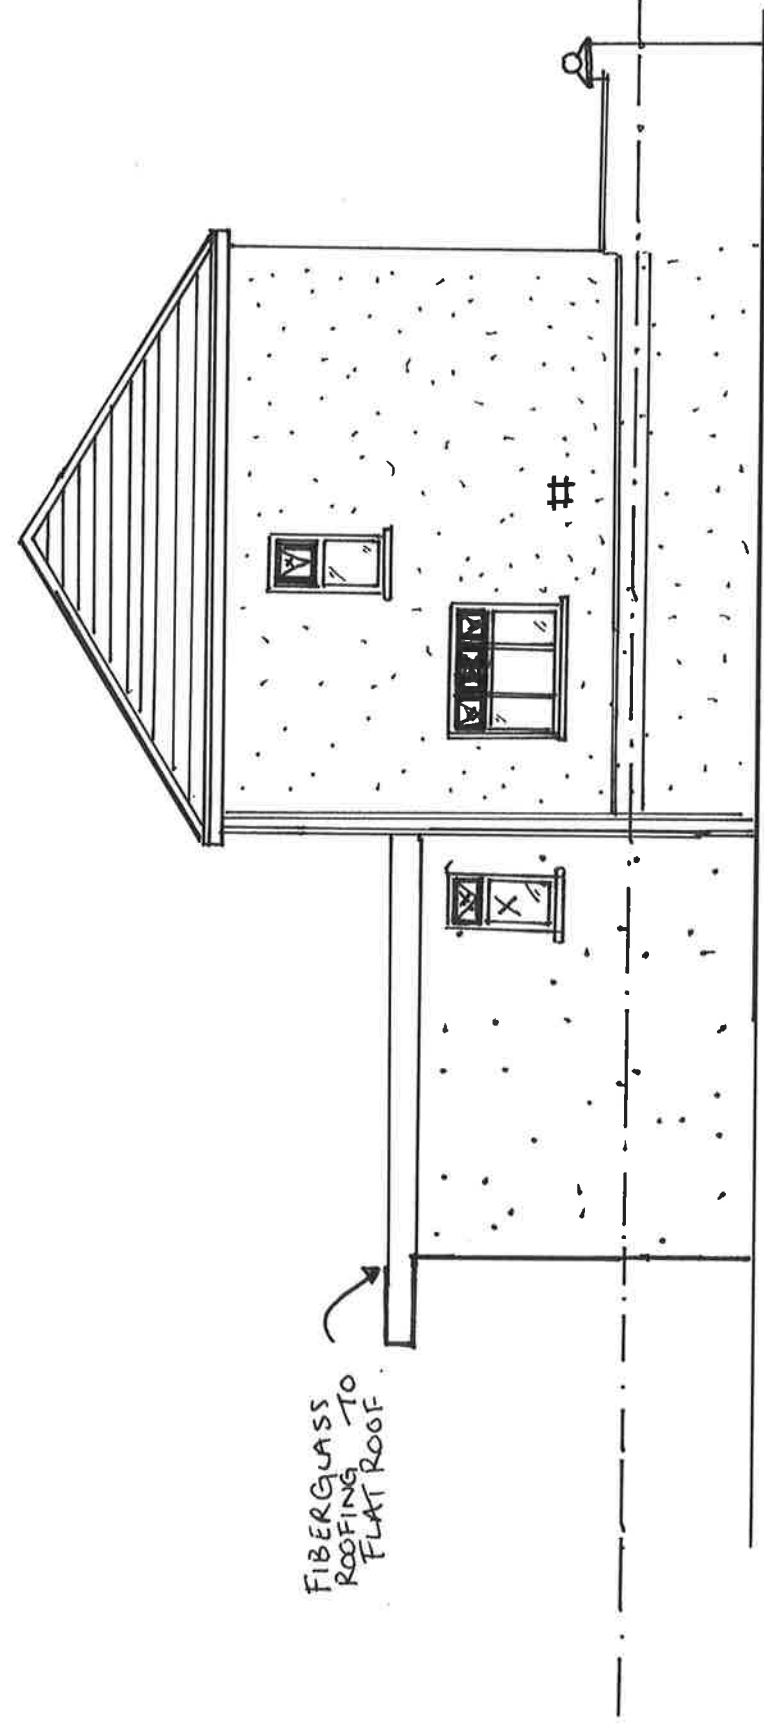

PROPOSED SIDE ELEVATION