

SA8 4EZ Alloy Industrial Estate



0 50
Metres



Plan Produced for: Matthew Williams


Date Produced: 23 Sep 2019

Plan Number/Project ID: TQRQM19266211649590

Scale: 1:1250 @ A4



SA8 4EZ Alloy Industrial Estate

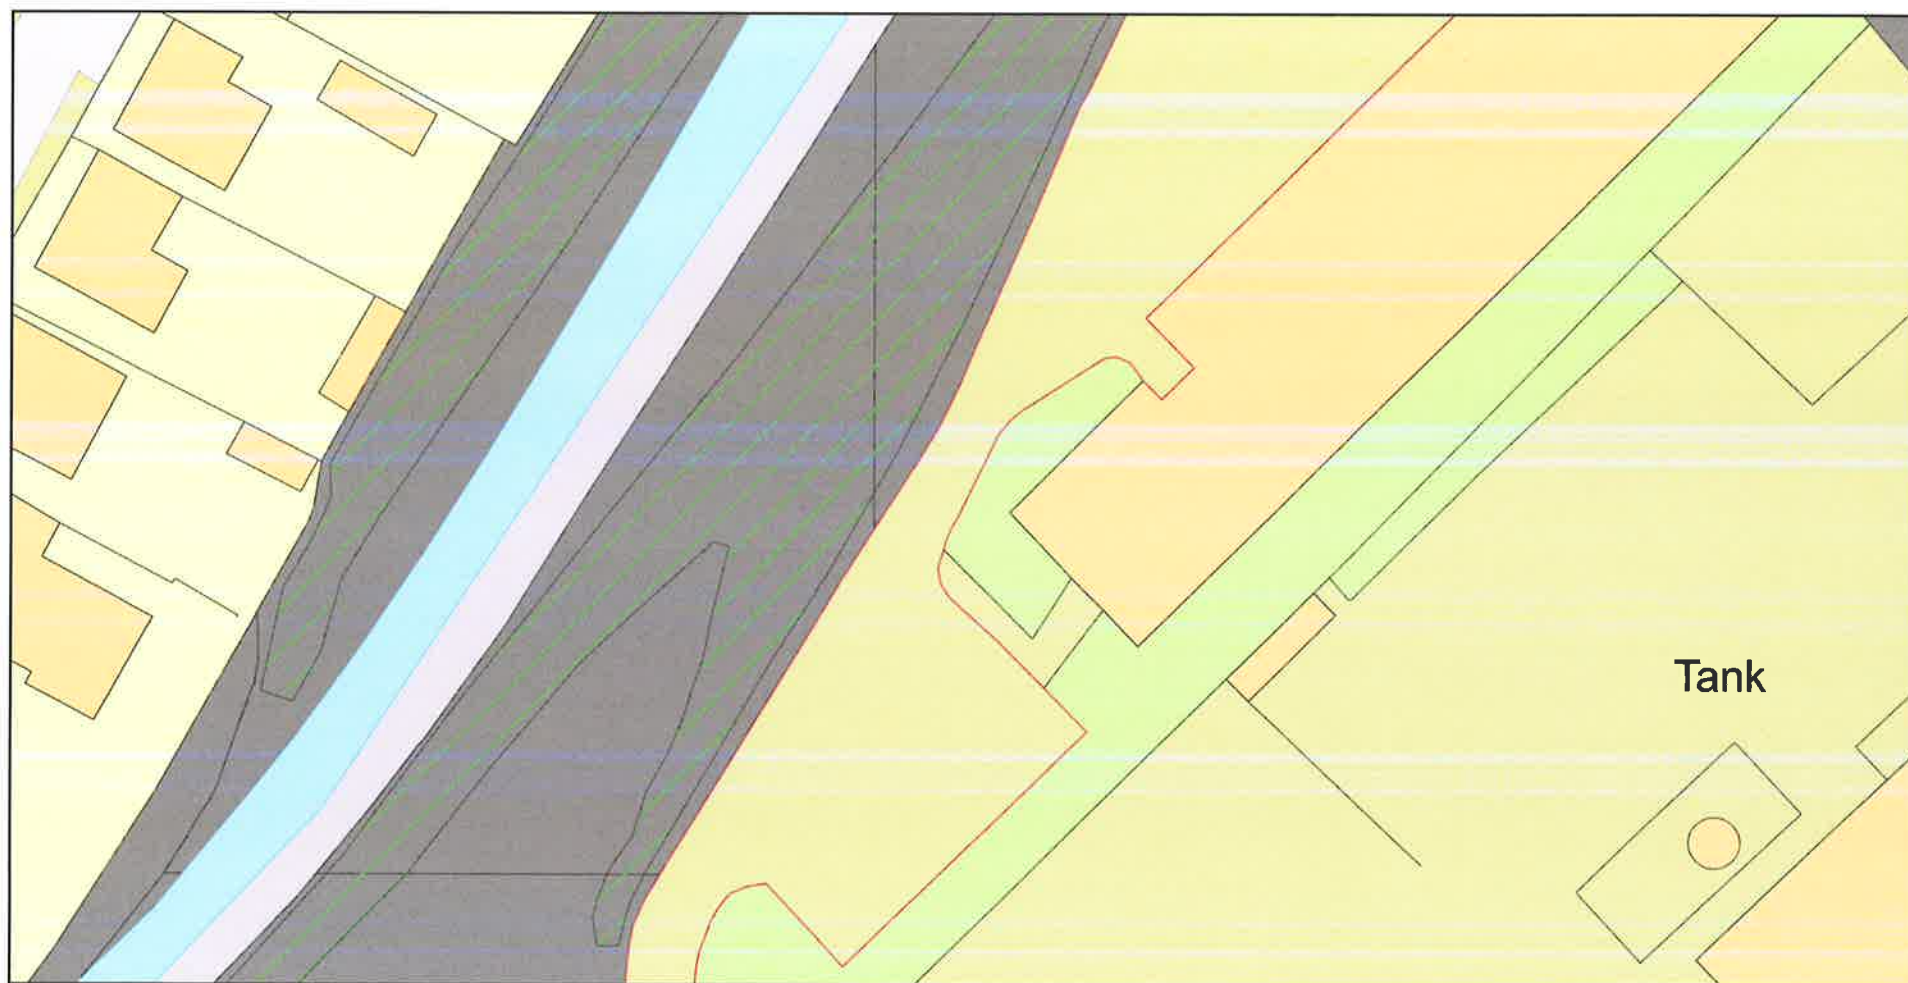

0 20
Metres



Plan Produced for: **Matthew Williams**

Date Produced: 23 Sep 2019

Plan Number/Project ID: TQRQM1926621111921

Scale: 1:500 @ A4

