

CHANGE OF USE SHOP BASEMENT
AREA INTO LIVING AREA FOR FIRST
FLOOR FLAT (2018/0405)
WITH WINDOW ON REAR ELEVATION


at

75 NORTH ROAD, BRITON FERRY

for

MR ASIF MUHAMMAD

SEPTEMBER 2019

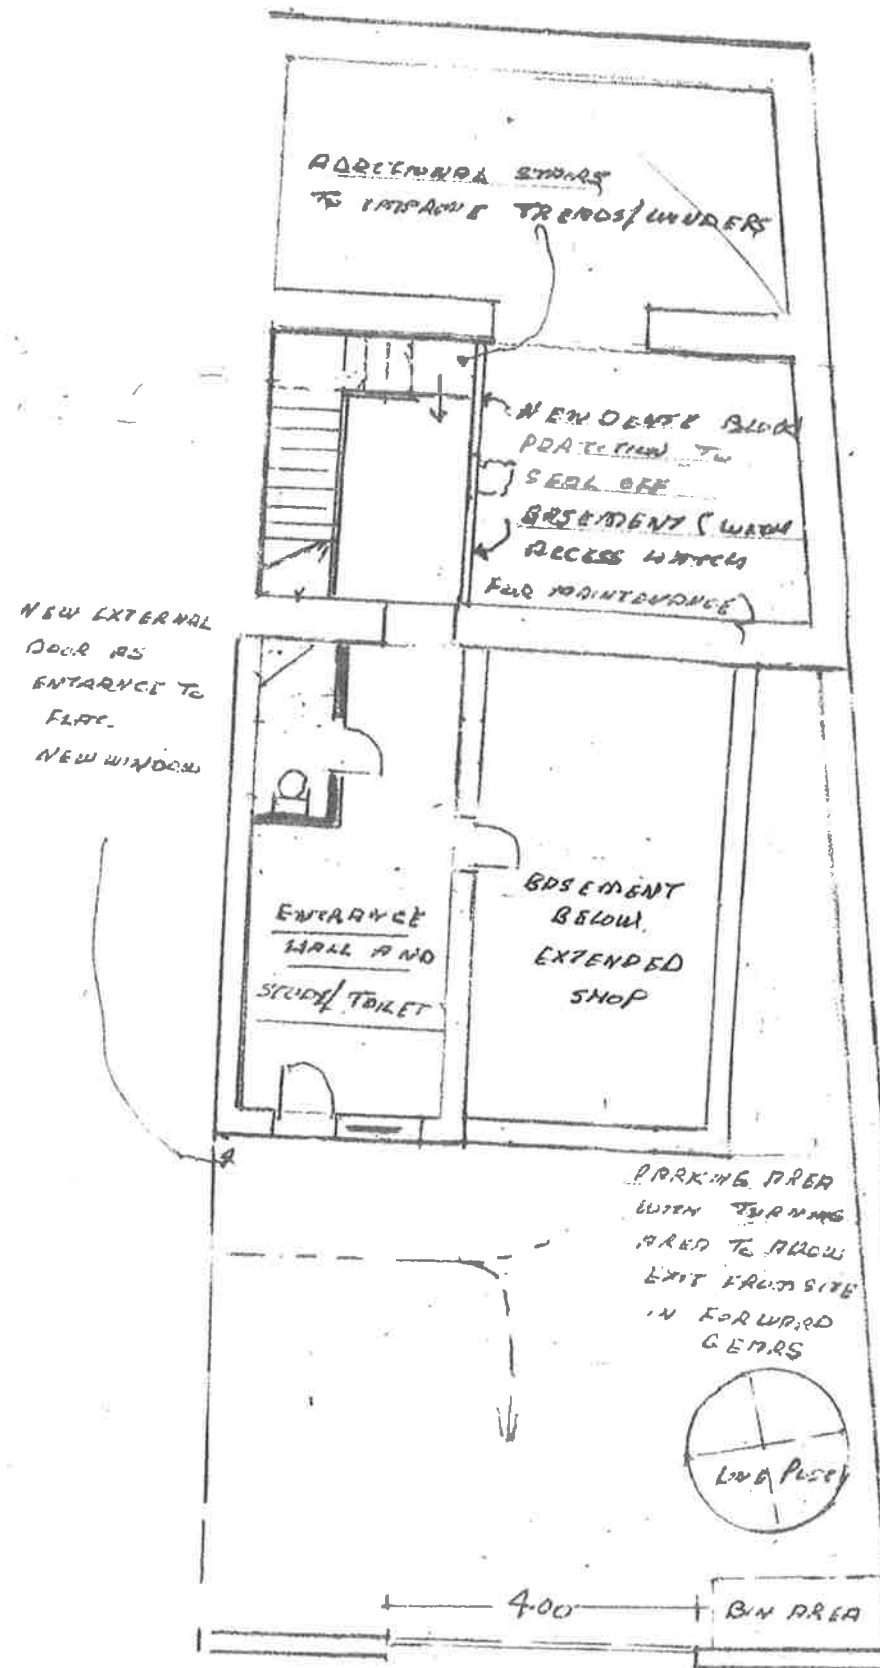


ADOPTED LANE

PARKING AREAS ALL RAIN WATER
TO DRAIN ON SITE! "AC" DRAIN
ACROSS ENTRANCE
EXISTING BASEMENT LEVEL

P2018/0405

SEE NOTES ON ELEVATIONS

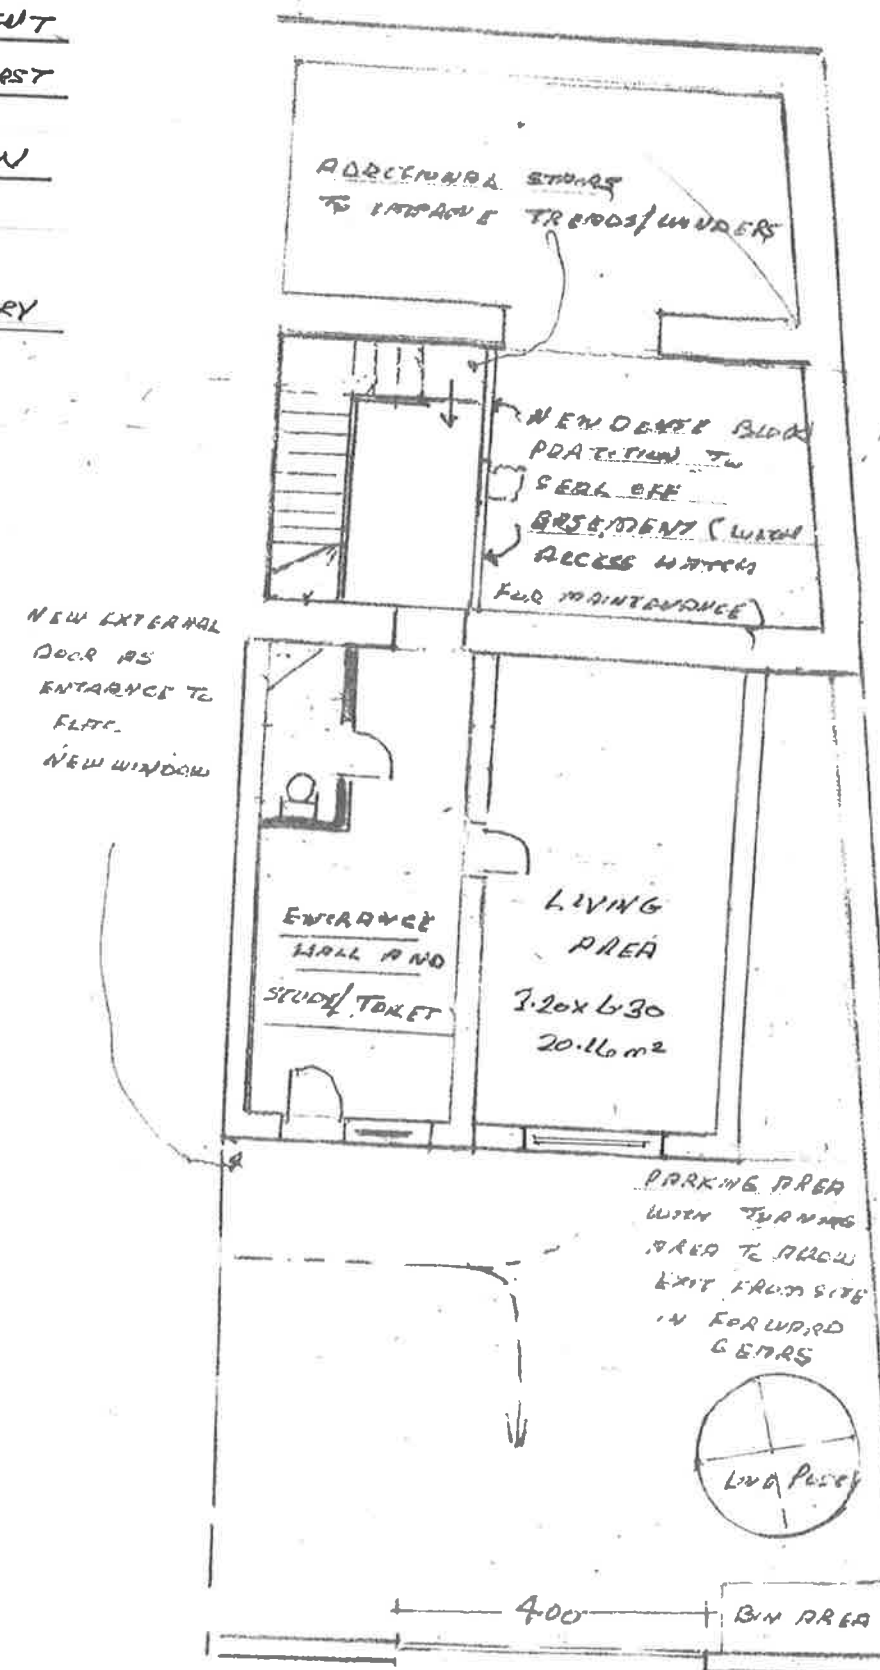

ADOPTED LANE

PARKING AREAS ALL RAIN WATER
TO DRAIN ON SITE! "AC" DRAIN
ACROSS ENTRANCE
PROPOSED BASEMENT LEVEL