

C7 Architects Ltd
PM House,
Riverway Industrial Estate,
Peasmarsh, Surrey
GU3 1LZ




Note:
All drawings to be read in conjunction
with all other drawings as noted on
issue sheet.

Extent of Site Boundary indicated thus:




Site Finishes	
Perimeter fence	N/A
Boundary wall	N/A
Car park finish	Tarmac
Drive thru finish	Pressed Concrete / Tarmac
Patio finish	Paviors
Footpaths	Paviors
Soft landscaping	N/A

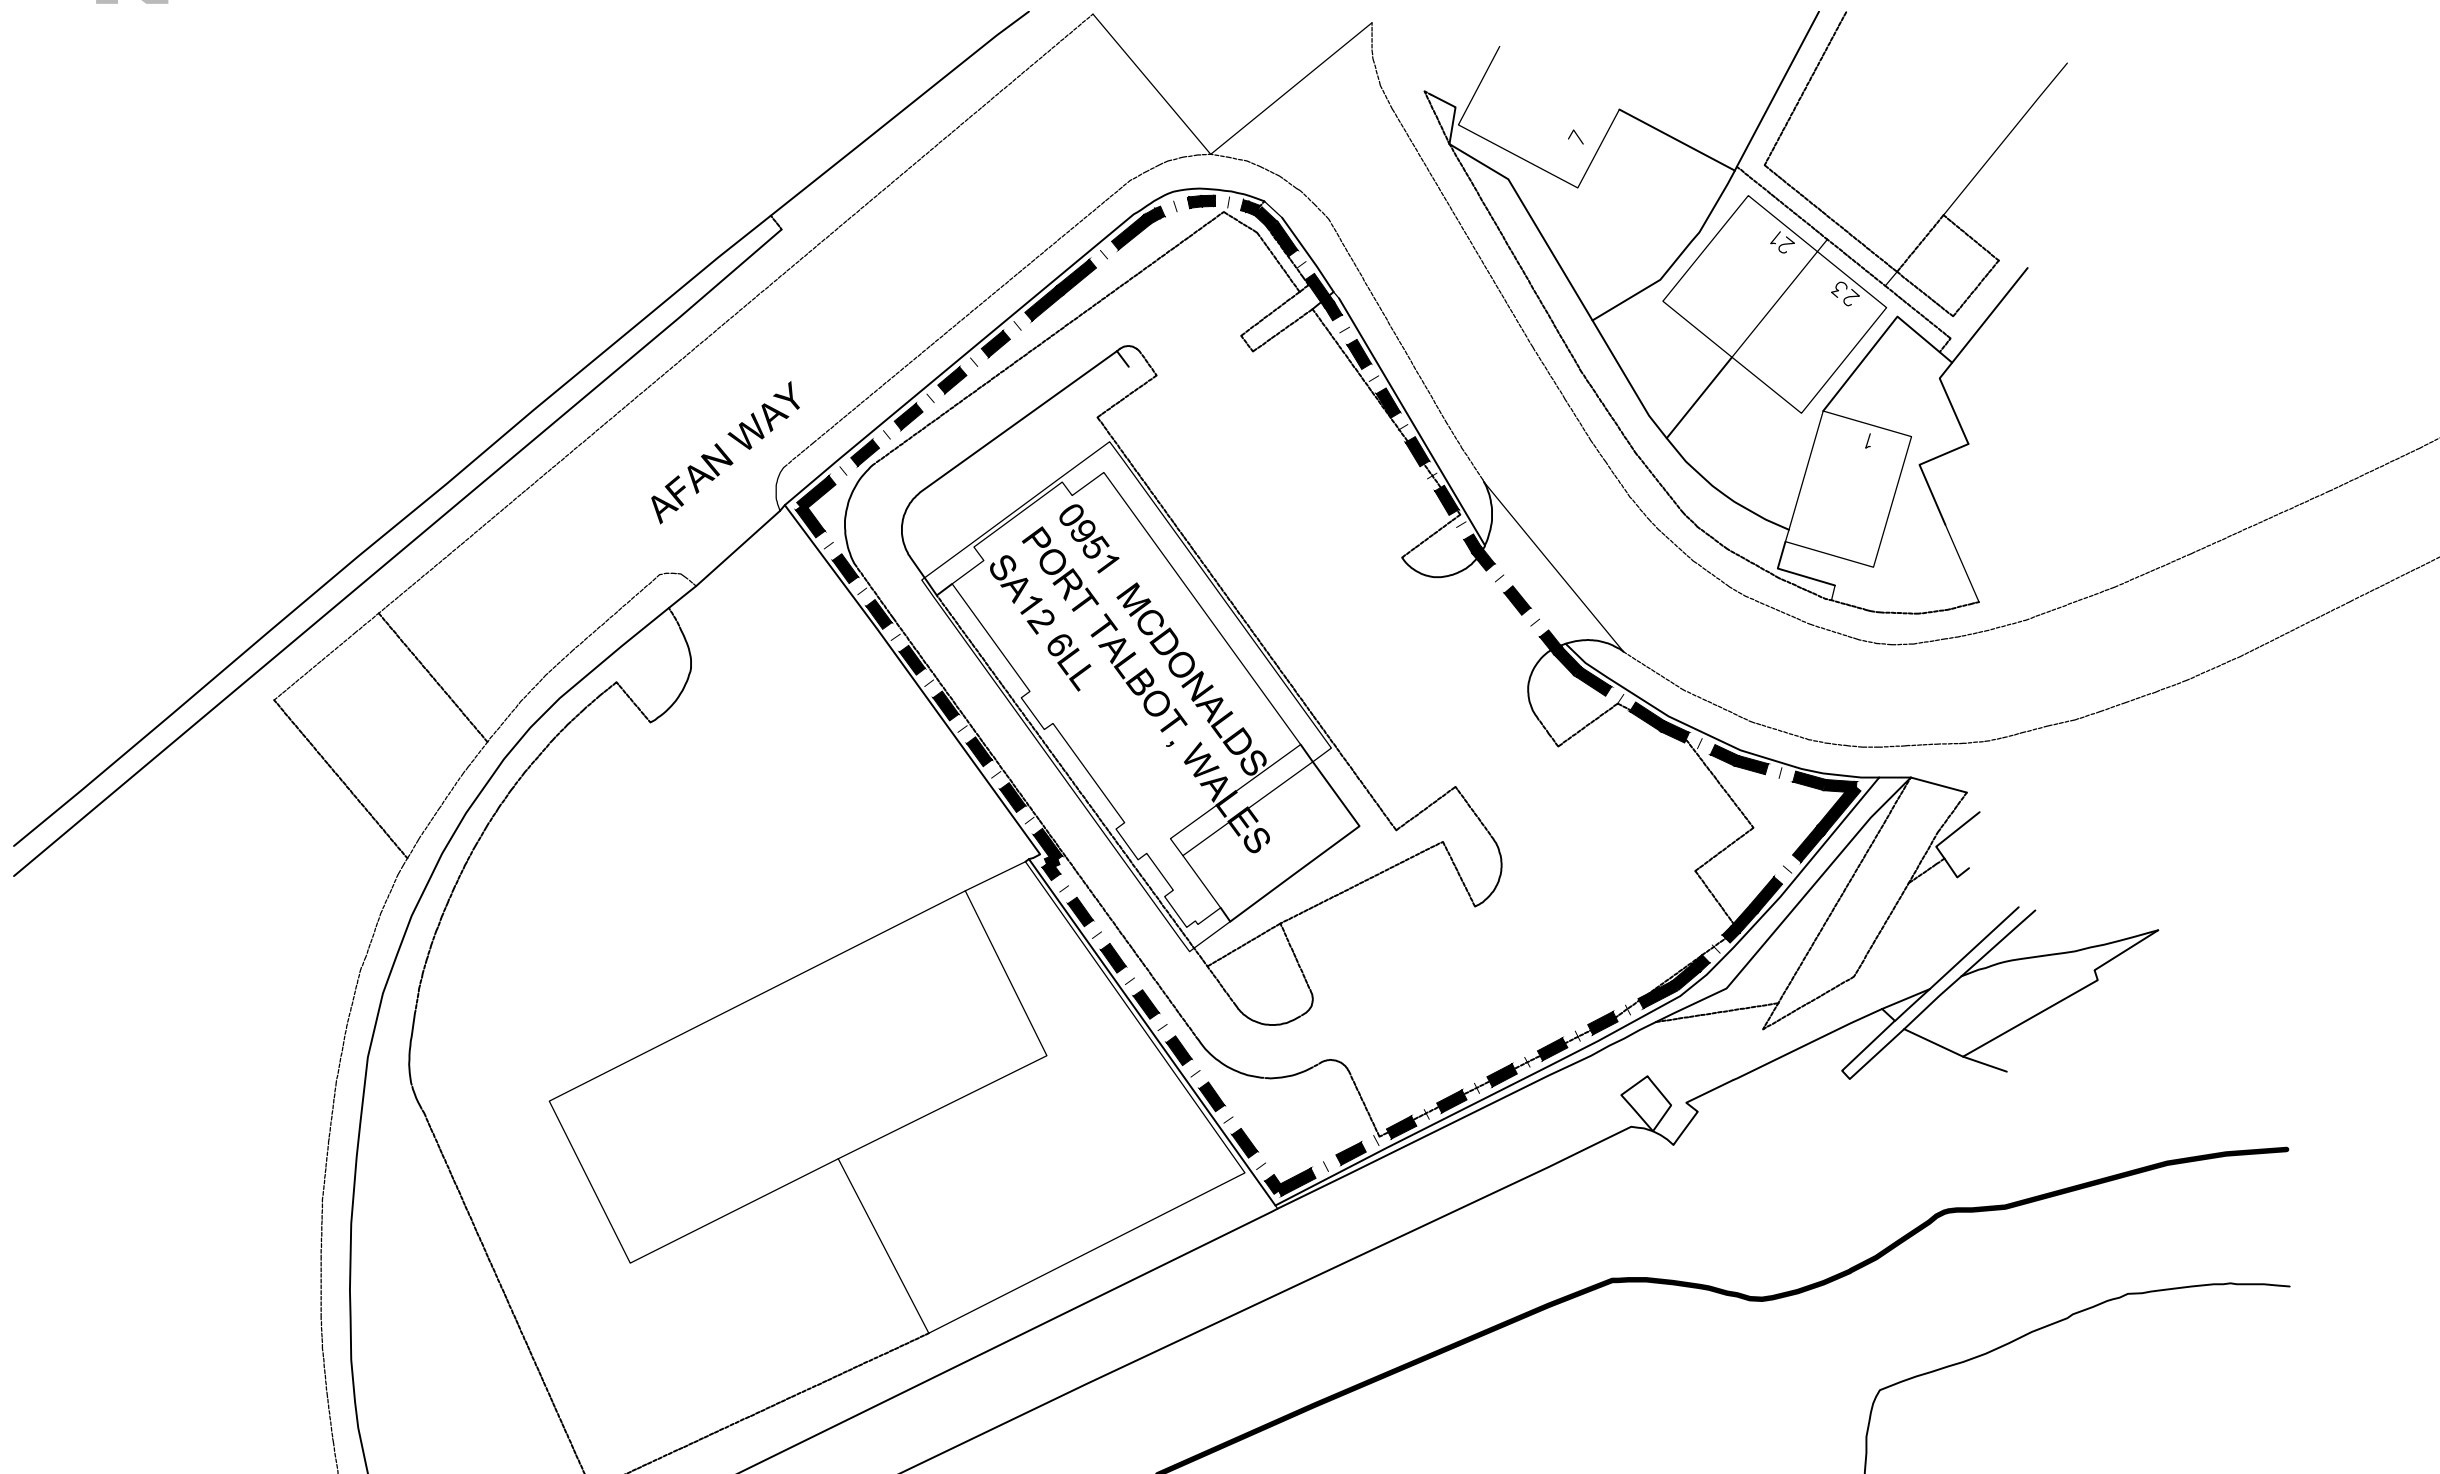

Block Plan

Scale 1:500

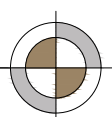

0 12.5m 25m 37.5m 50m

A	04-10-19	First Issue	LF	PF
REV	DATE	DRAWING REVISIONS	BY	CHECKED

This drawing has been reviewed and signed off by McDonald's Restaurants Ltd any errors, changes or discrepancies should be reported to the McDonald's project manager and designers prior to commencing work on site
Name (PM): Date:

Signature:

GENERAL NOTES:
All works are to be undertaken in accordance with the Building Regulations and the latest British Standards.
All proprietary materials and products are to be used strictly in accordance with the manufacturers recommendations.
All dimensions to be checked on site prior to construction.

PROPOSED DEVELOPMENT AT	STORE No :-
Water Street, Port Talbot Wales, SA12 6LL	0951

ON BEHALF OF :-
McDonald's Restaurants Ltd

DRAWING TITLE :-
Block Plan

DRAWN BY	CHECKED BY	DRAWING No.	REV No.
LF	IPF	P19-062-0951	02A
SCALE & SIZE	DATE		
1:500@A3	04-10-19		



C7 Architects Ltd
PM House,
Riverway Industrial Estate,
Peasmarsh, Surrey
GU3 1LZ

