

1

2

3

4





C7 Architects Ltd  
PM House,  
Riversway Industrial Estate,  
Peasmarsh, Surrey  
GU3 1LZ



# NOTES:

All drawings to be read in conjunction with all other drawings as noted on issue sheet.



Application boundary

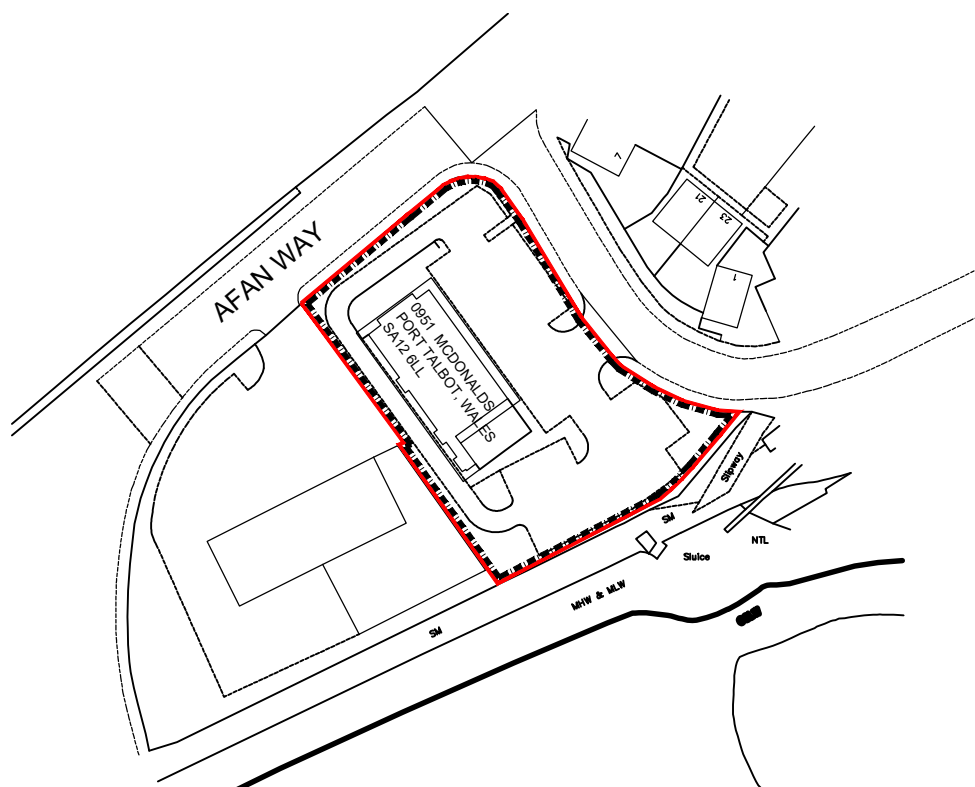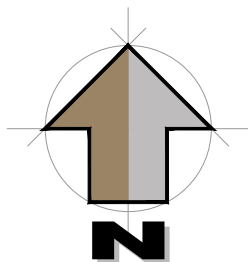

© Crown Copyright 2019. All rights reserved. Licence number 100022432

## Location Plan

Scale 1:1250

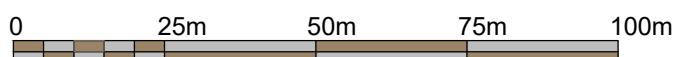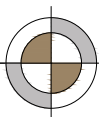

| REV | DATE     | DRAWING REVISIONS | BY | CHECKED |
|-----|----------|-------------------|----|---------|
| A   | 04-10-19 | First Issue       | LF | PF      |

This drawing has been reviewed and signed off by McDonald's Restaurants Ltd any errors, changes or discrepancies should be reported to the McDonald's project manager and designers prior to commencing work on site  
Name (PM): Date:

Signature:

### GENERAL NOTES:

All works are to be undertaken in accordance with the Building Regulations and the latest British Standards.  
All proprietary materials and products are to be used strictly in accordance with the manufacturers recommendations.  
All dimensions to be checked on site prior to construction.

PROPOSED DEVELOPMENT AT  
Water Street, Port Talbot  
Wales, SA12 6LL

STORE No. -  
0951

ON BEHALF OF -  
McDonald's Restaurants Ltd

DRAWING TITLE -  
Location Plan

DRAWN BY  
LF  
SCALE & SIZE  
1:1250@A4  
CHECKED BY  
IPF  
DATE  
04-10-19  
DRAWING No.  
P19-062-0951  
REV No.  
01A



C7 Architects Ltd  
PM House,  
Riversway Industrial Estate,  
Peasmarsh, Surrey  
GU3 1LZ

