


The Contractors shall check all dimensions on site and report all errors, discrepancies and omissions to the Architect. Do not scale off this drawing. Use figured dimensions only.

This drawing is copyright. It must not be copied, used or disclosed to third parties without the prior permission of the Architect

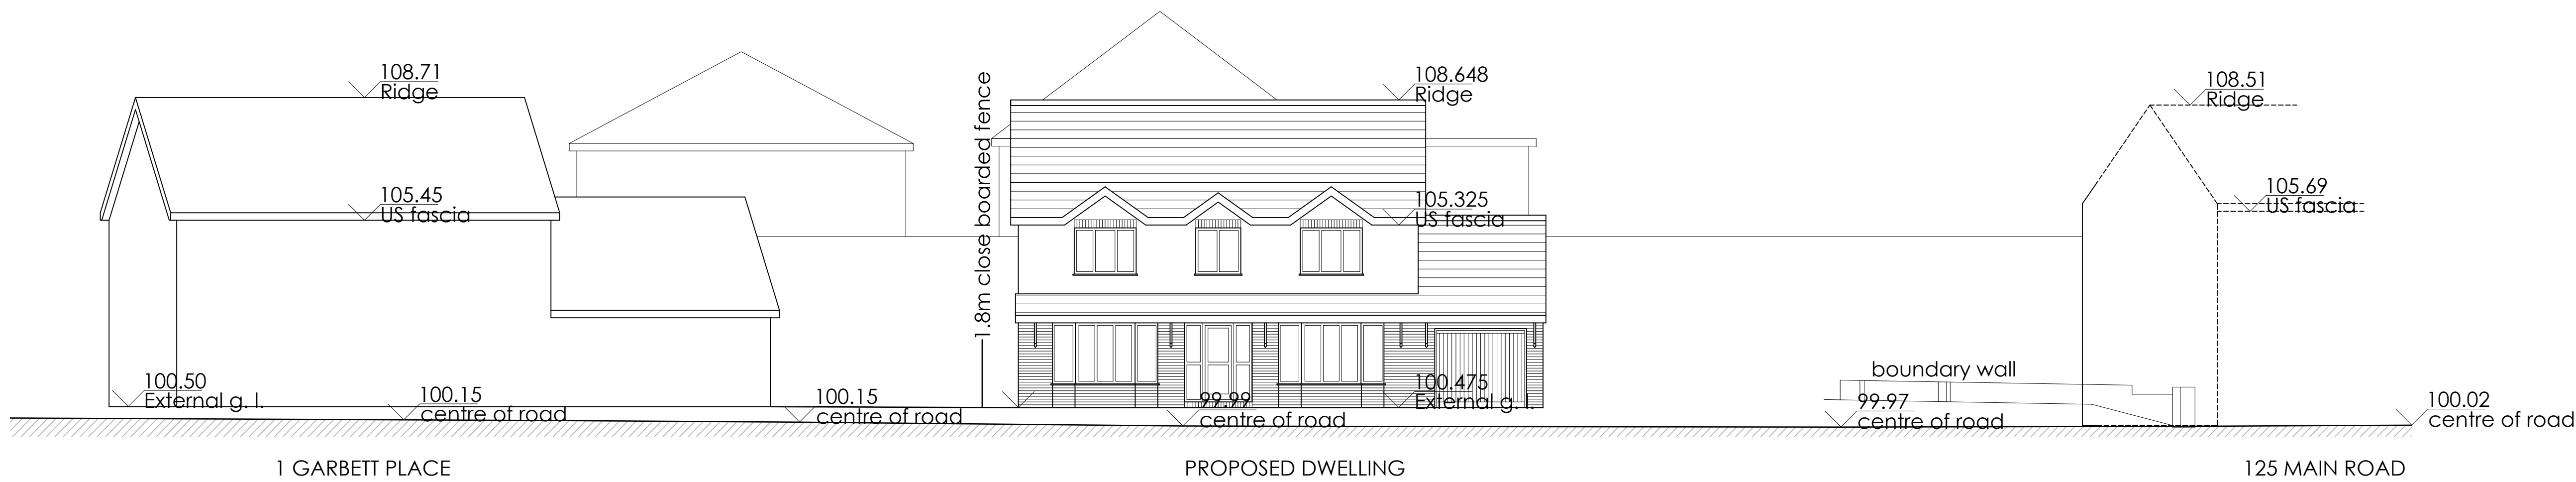

Contract Title
New dwelling at
1 Garbett Place
Crynant, Neath SA10 8PQ
for
Mr and Mrs S Woodward

Drawing Title
Street elevation as proposed.

Drawn	Ch'k'd	Date
AgW	AgW	10.2019

Drawing No.
1279/02

Scale	Revision
1:100 @ A1	0

Stage	PL
Preliminary P Building Reg BR Planning Pl Tender T	

 **AgW**
ARCHITECTURE

Architect and Historic Buildings Consultant

12 Burman Street,
Swansea SA1 6BW
Tel: 01792 681115
Mob: 07813 503785
E-mail: info@agwarchitects.co.uk