
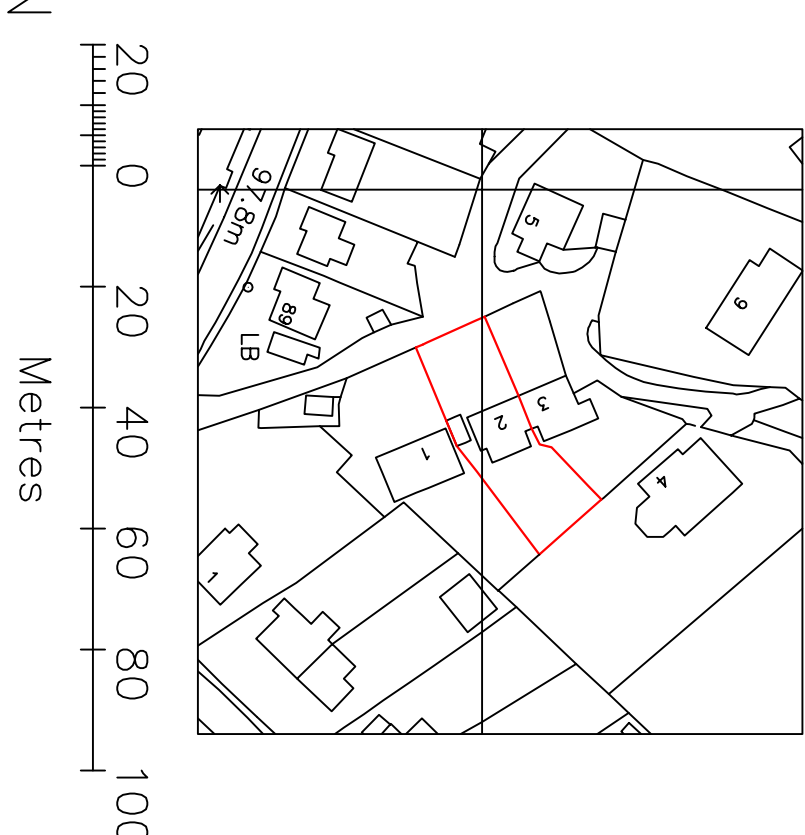
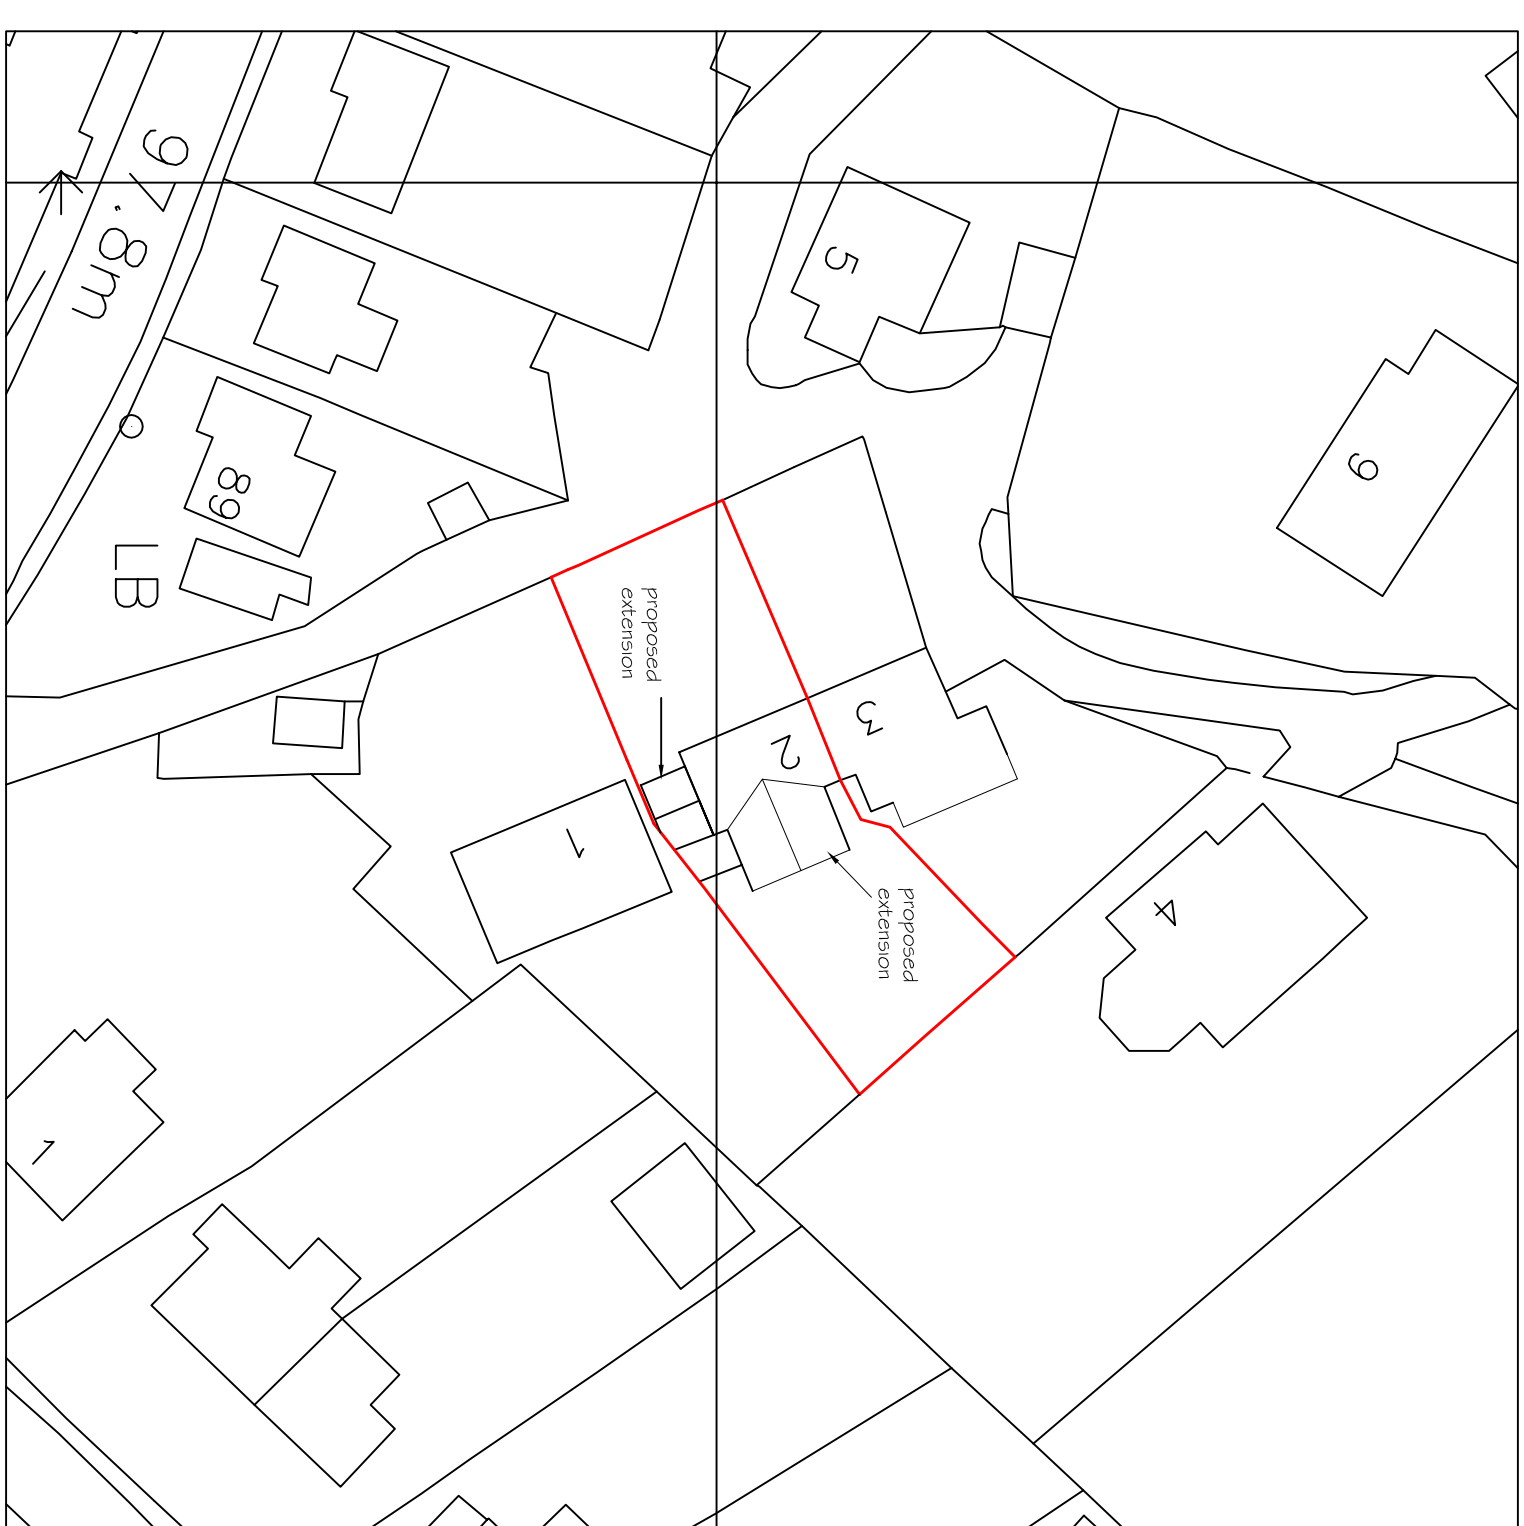
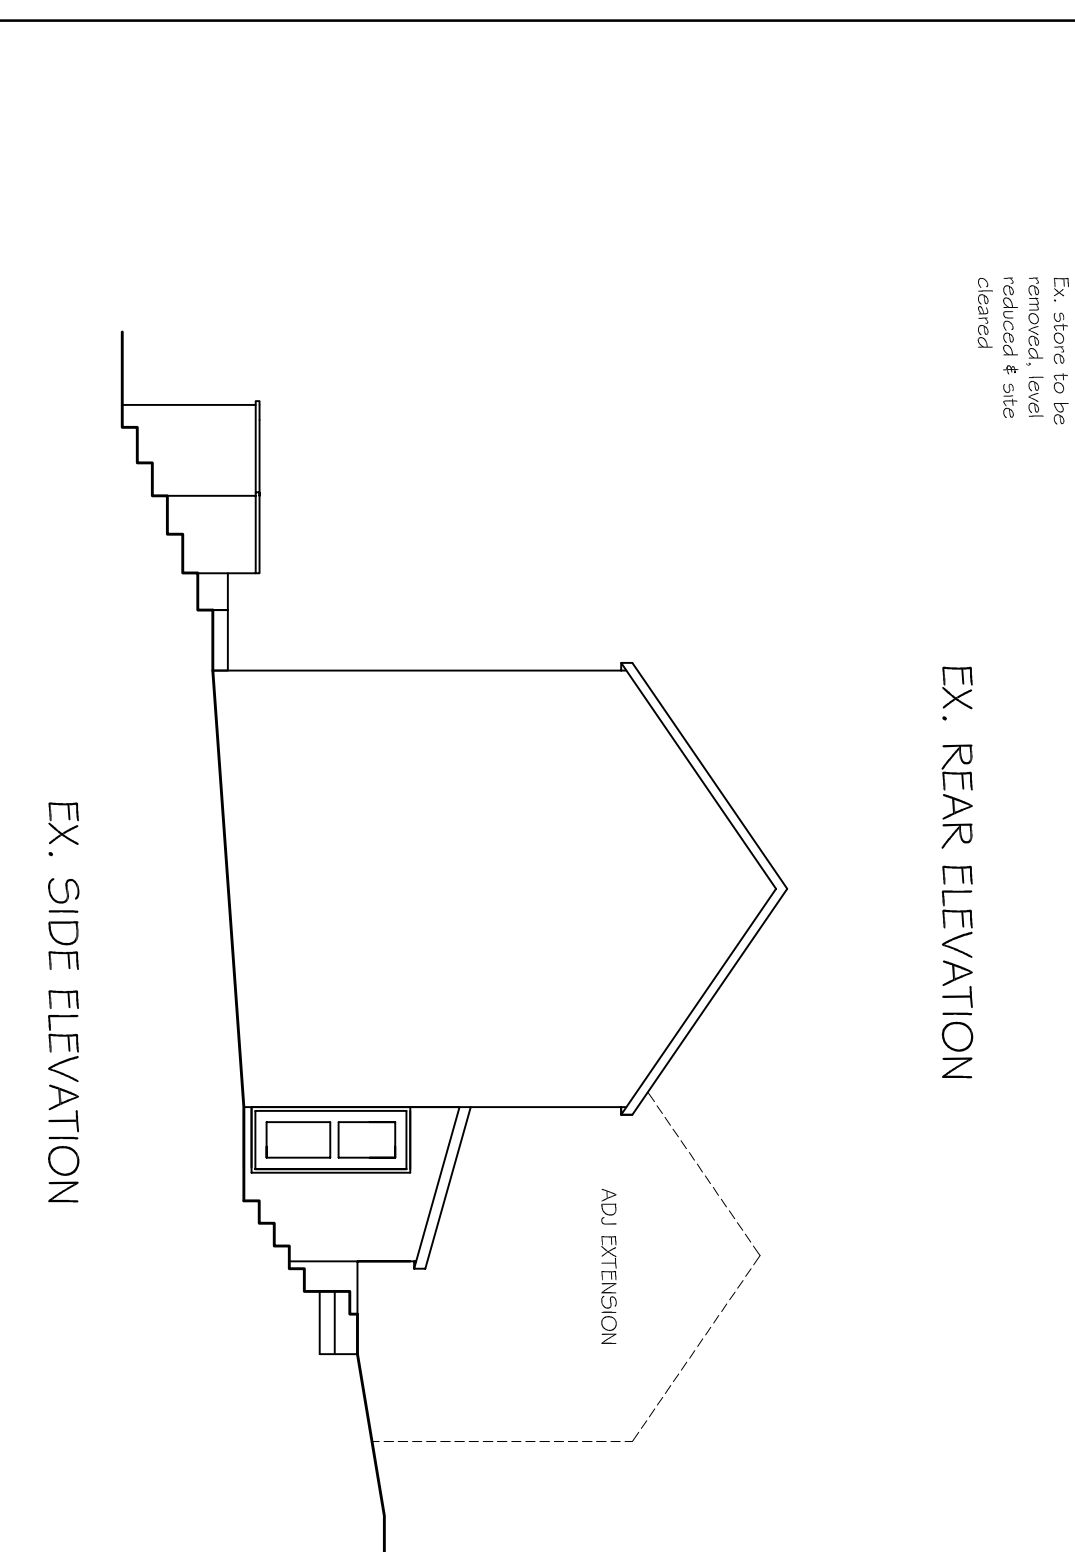
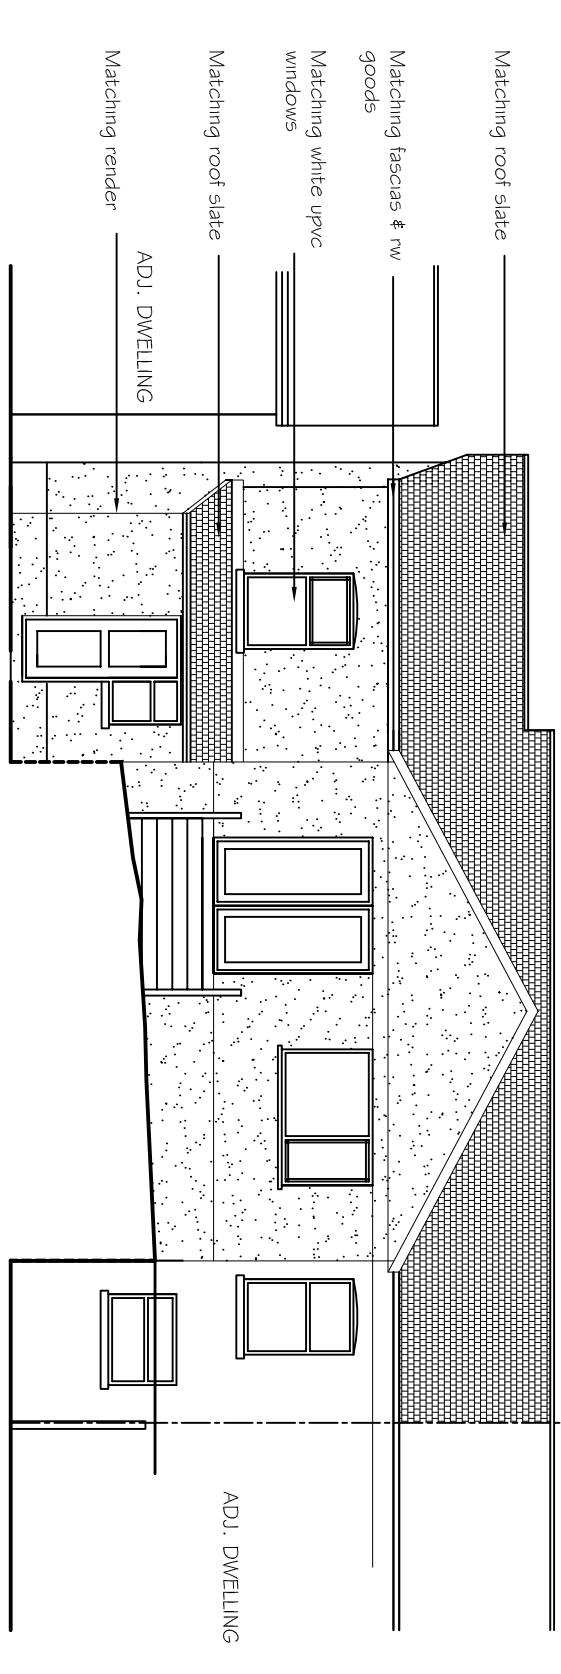
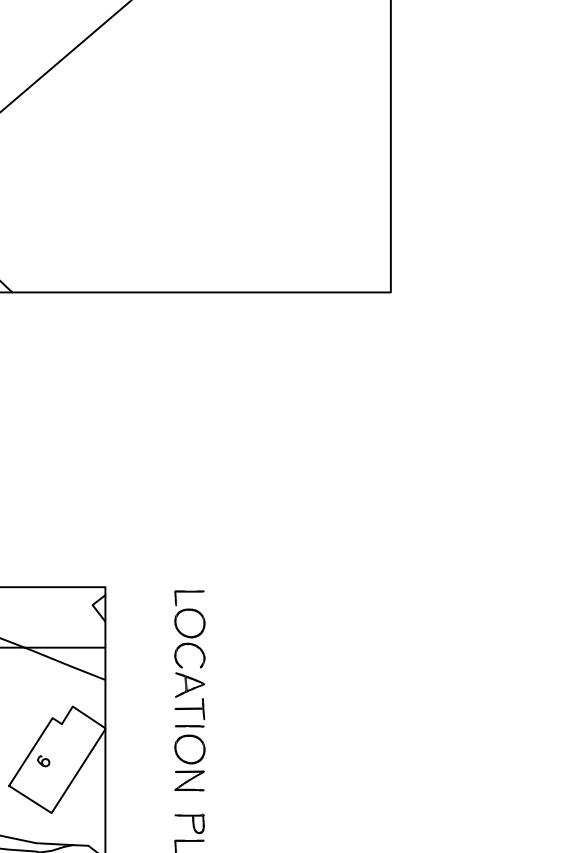
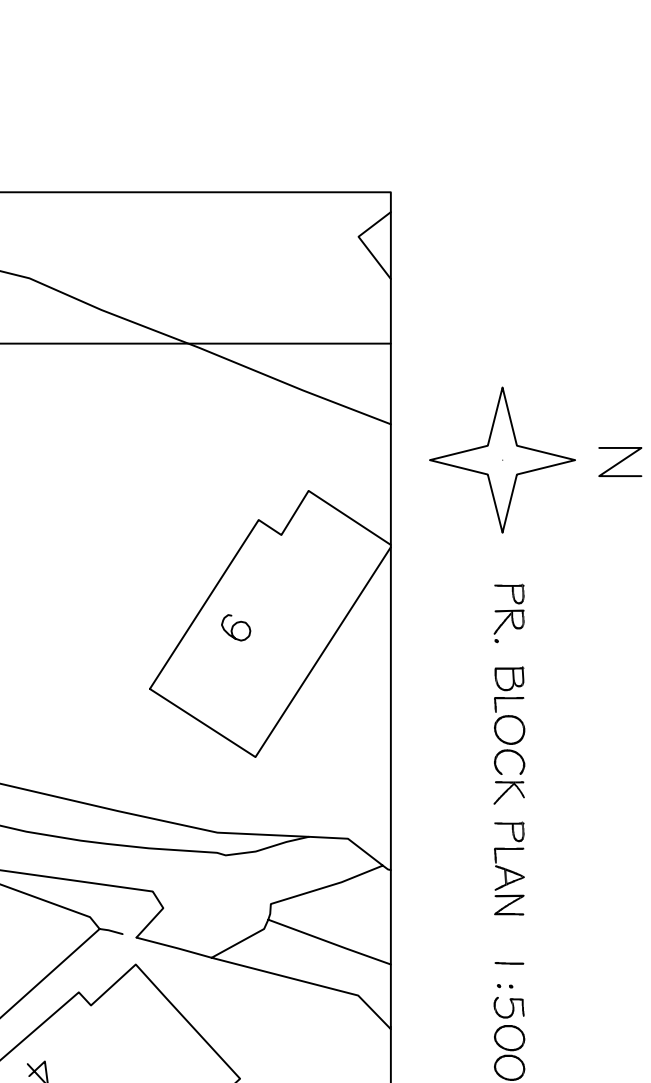
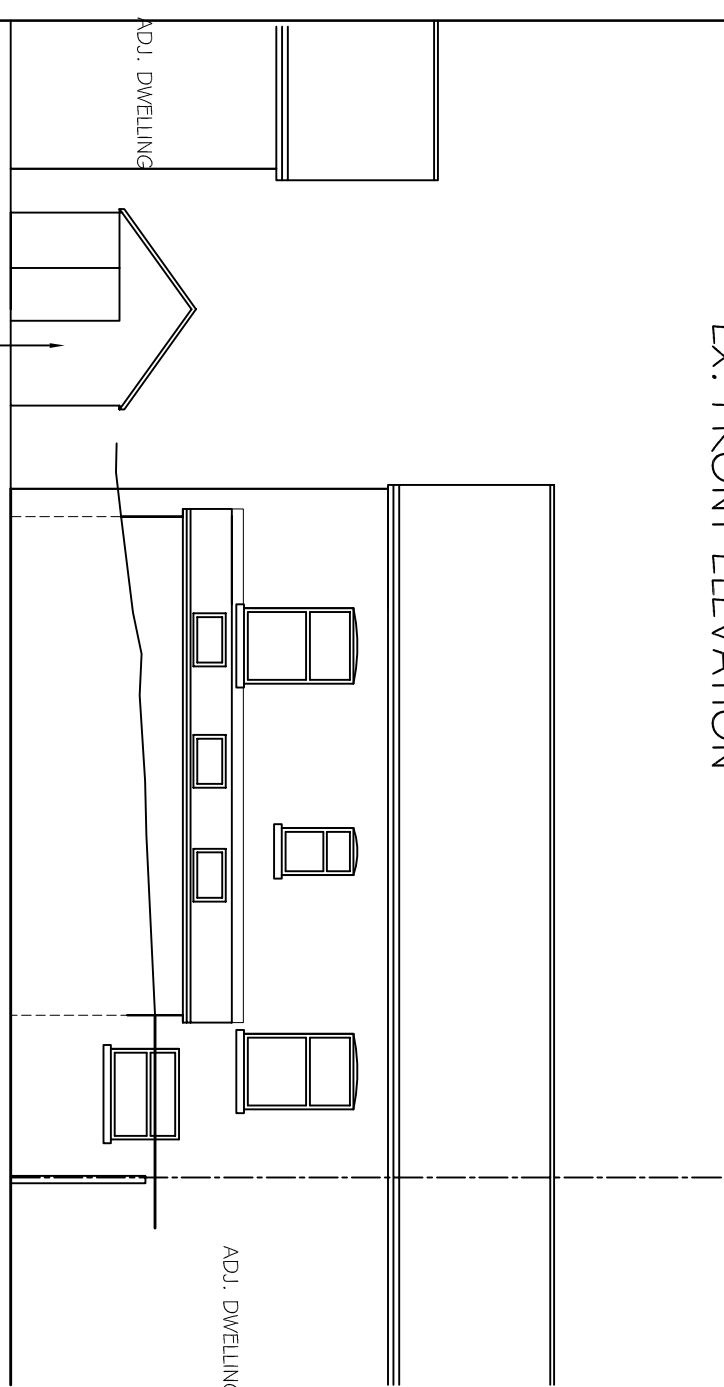
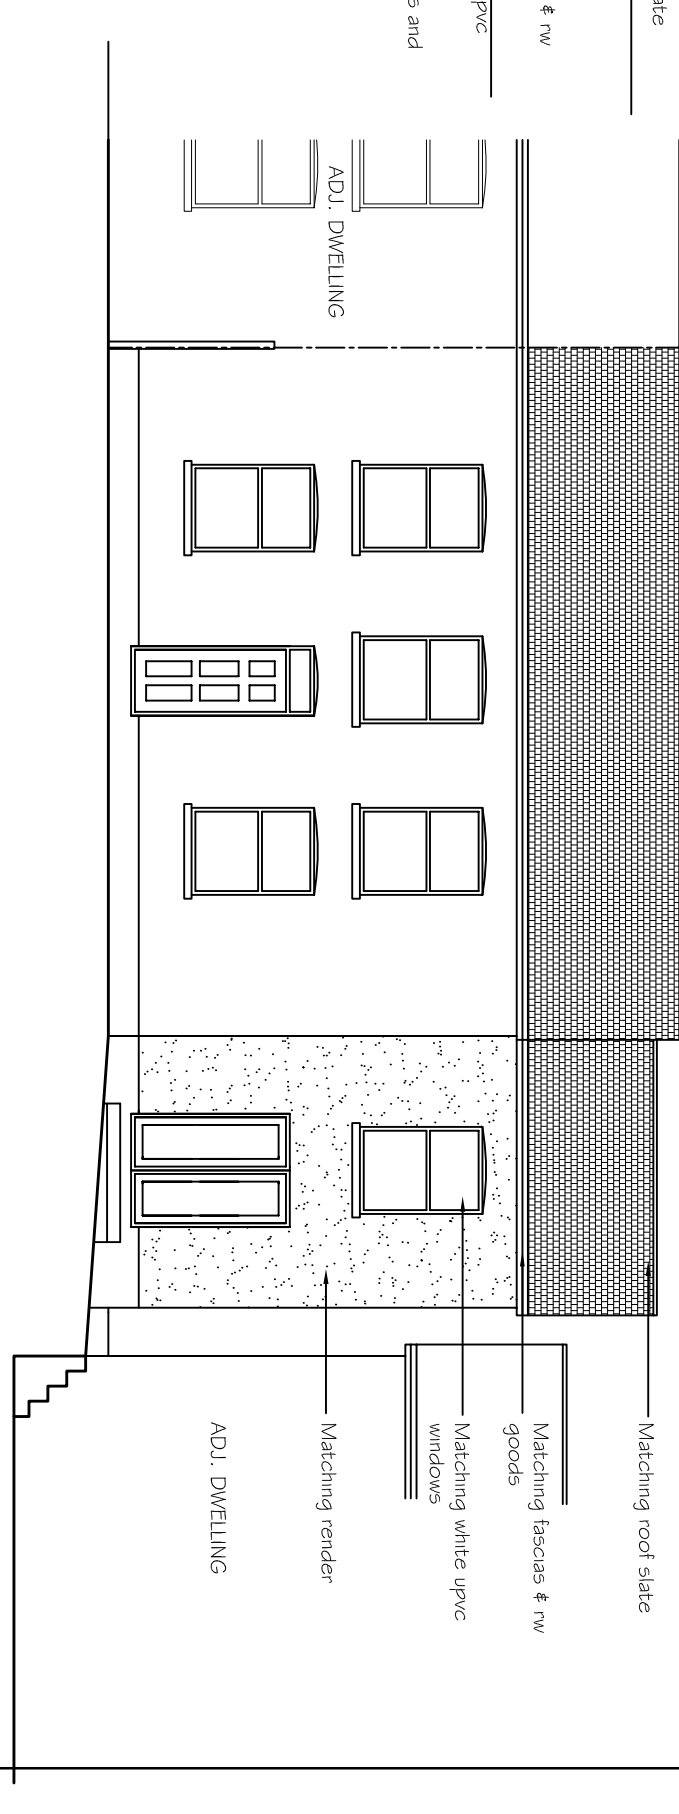
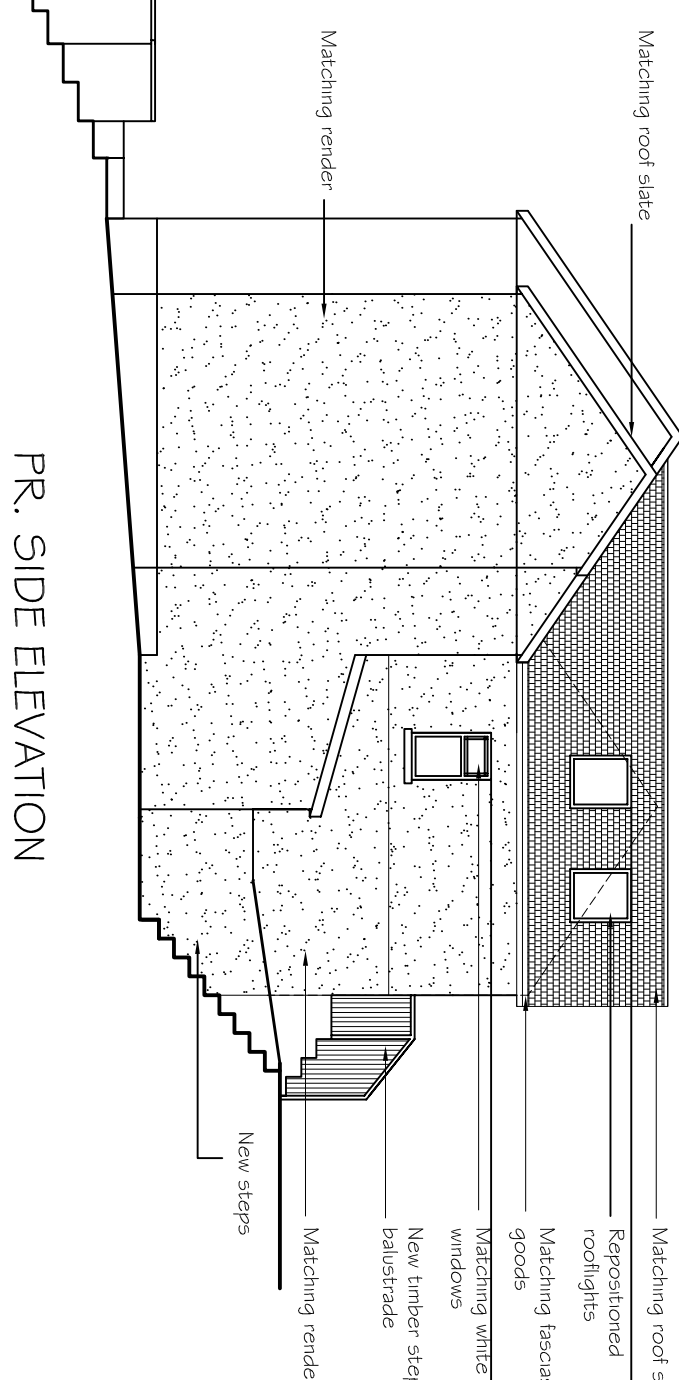
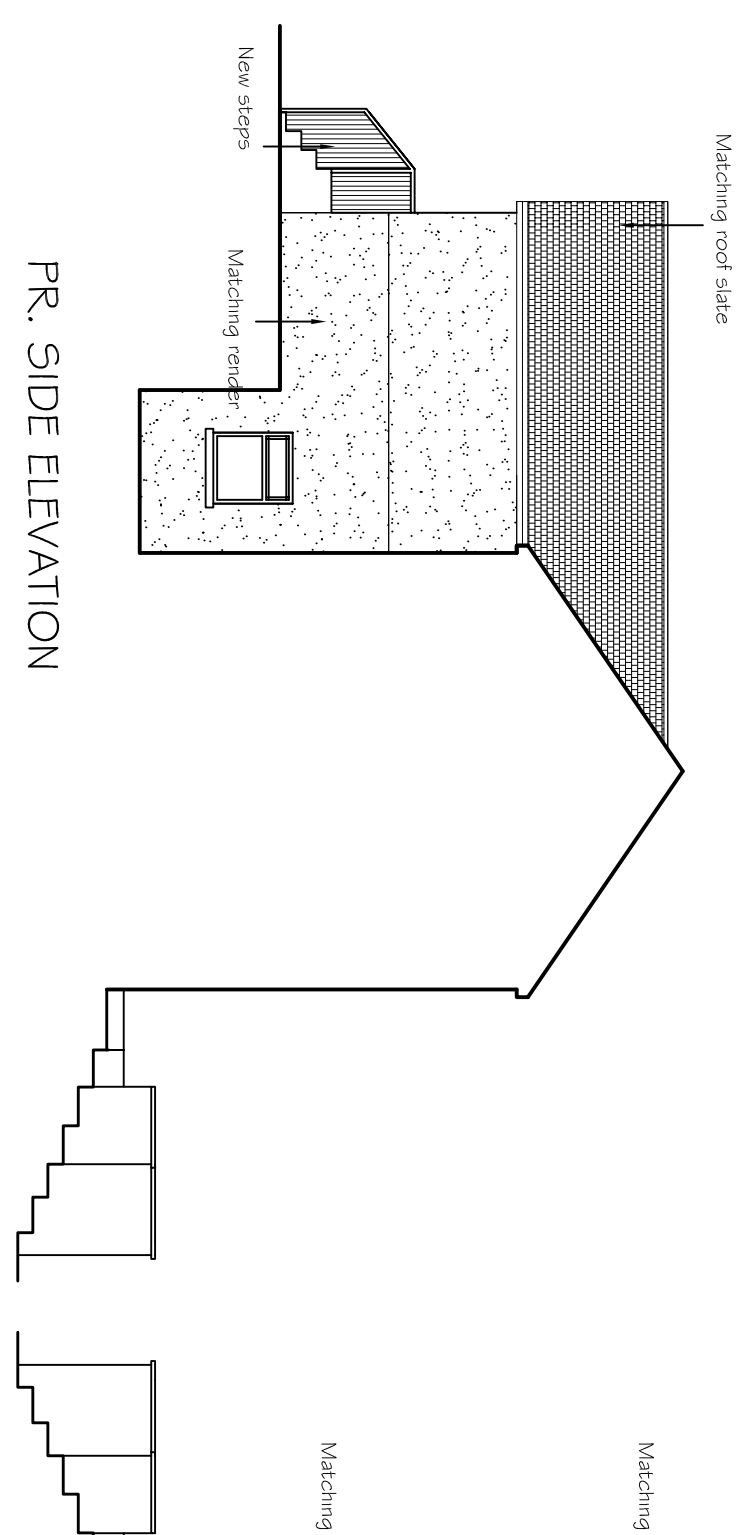
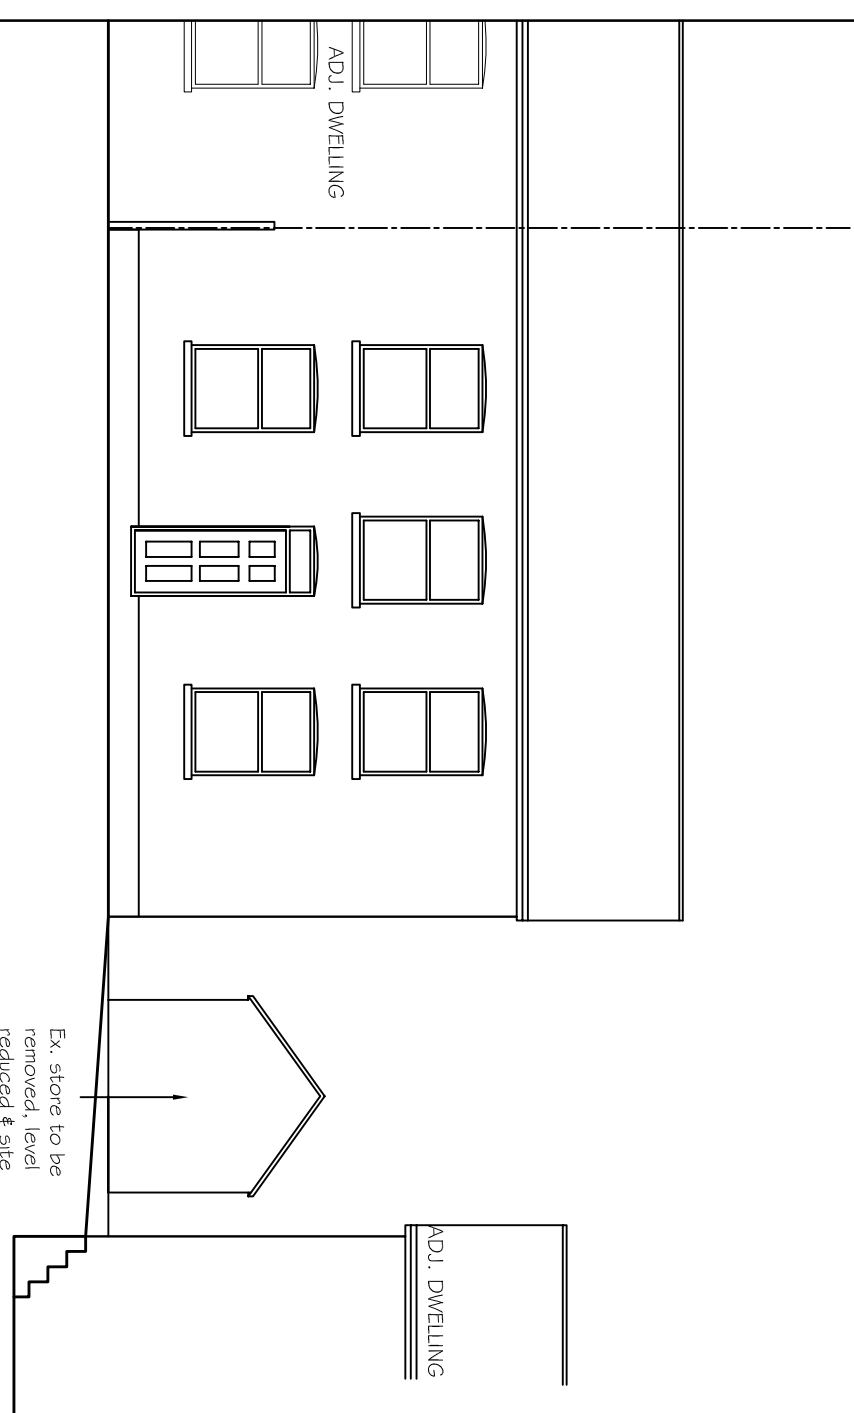
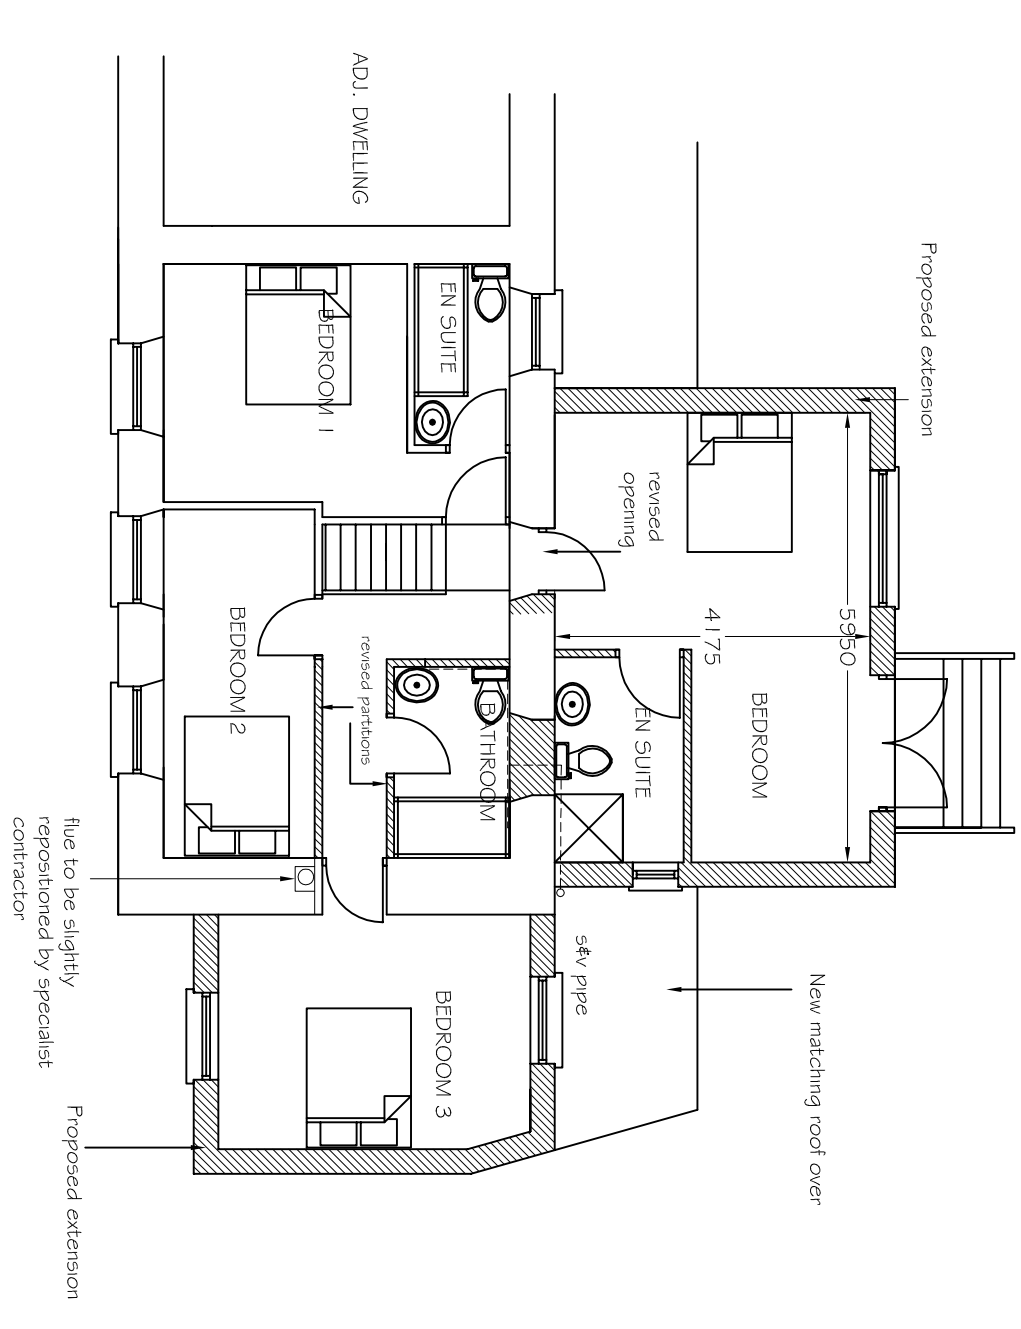
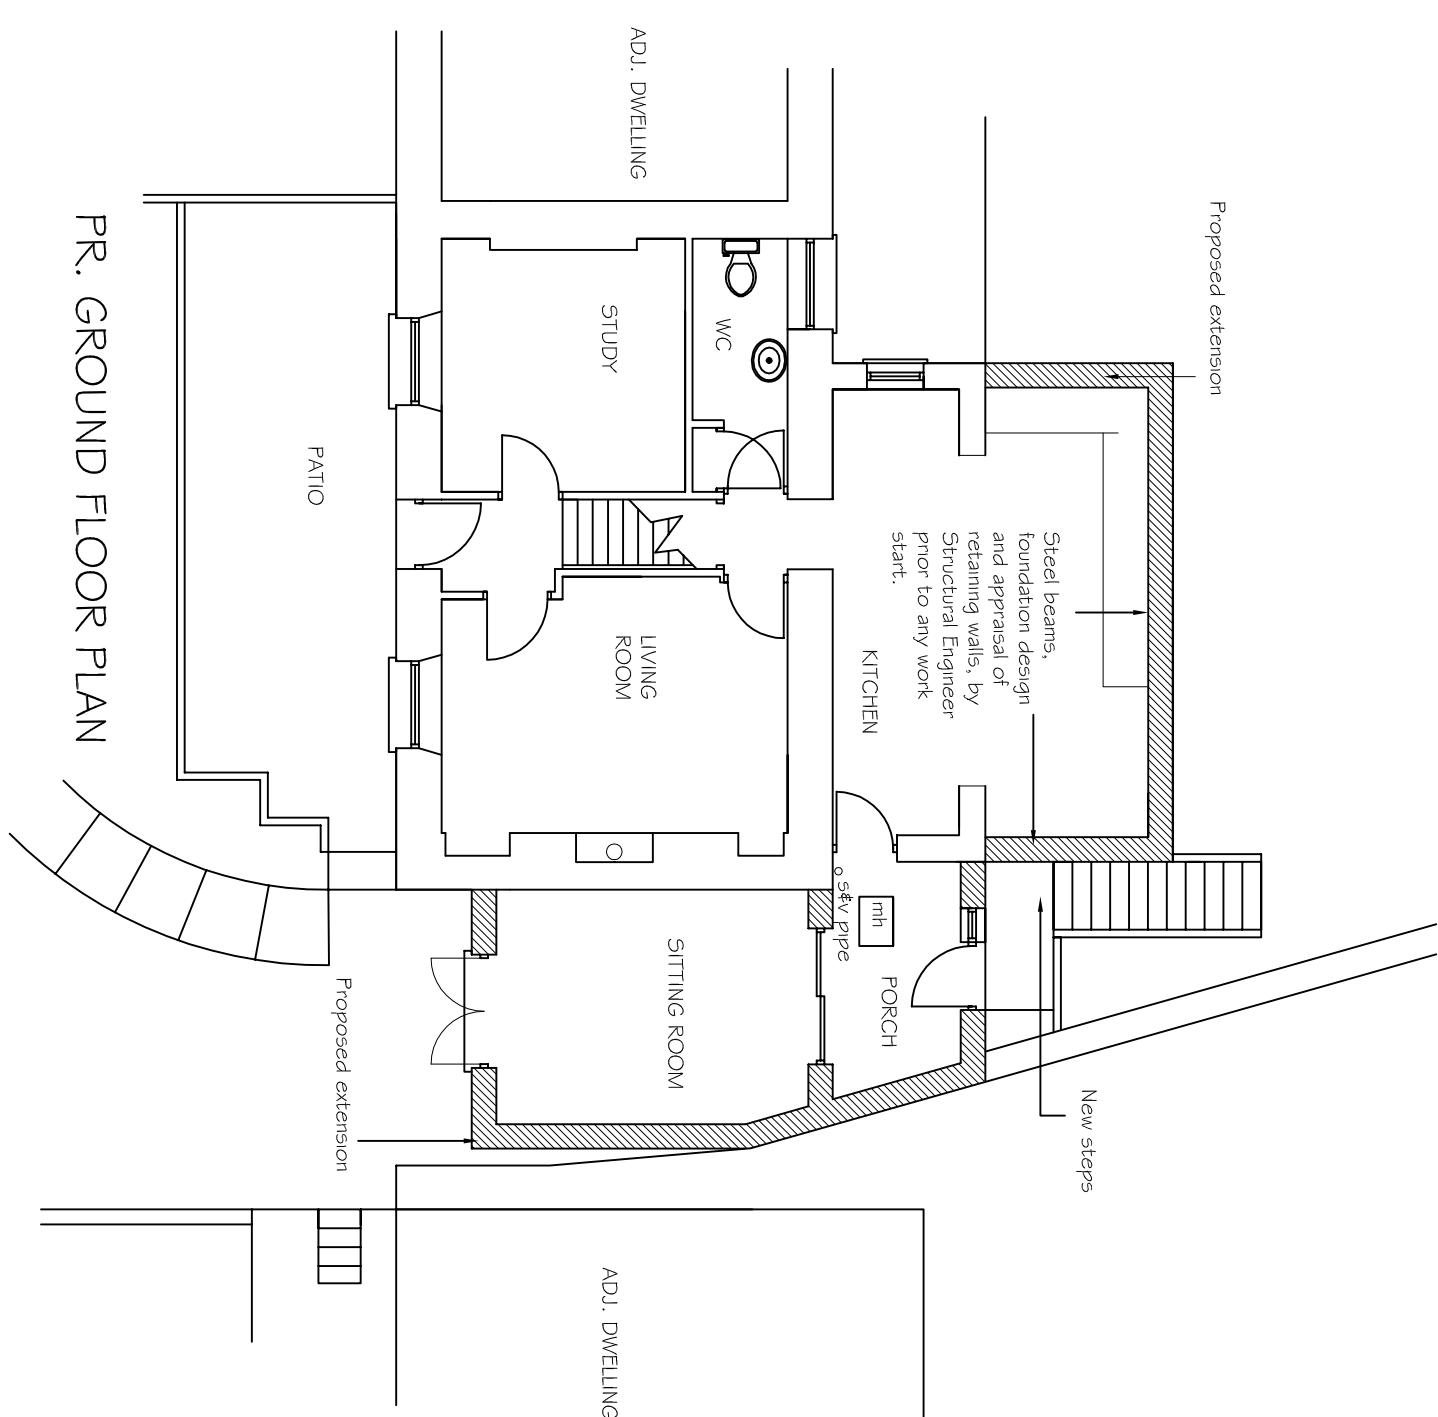
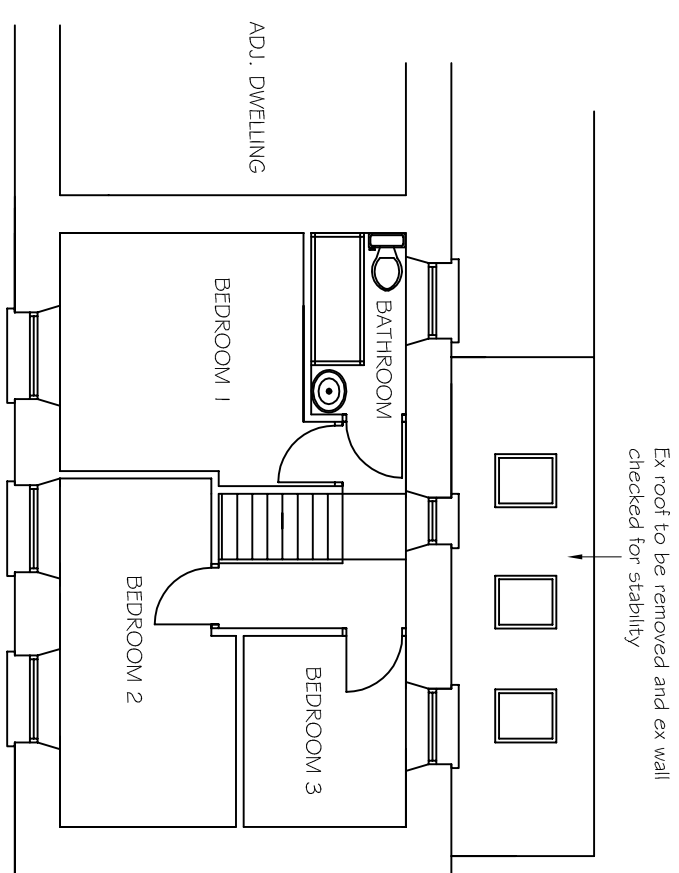


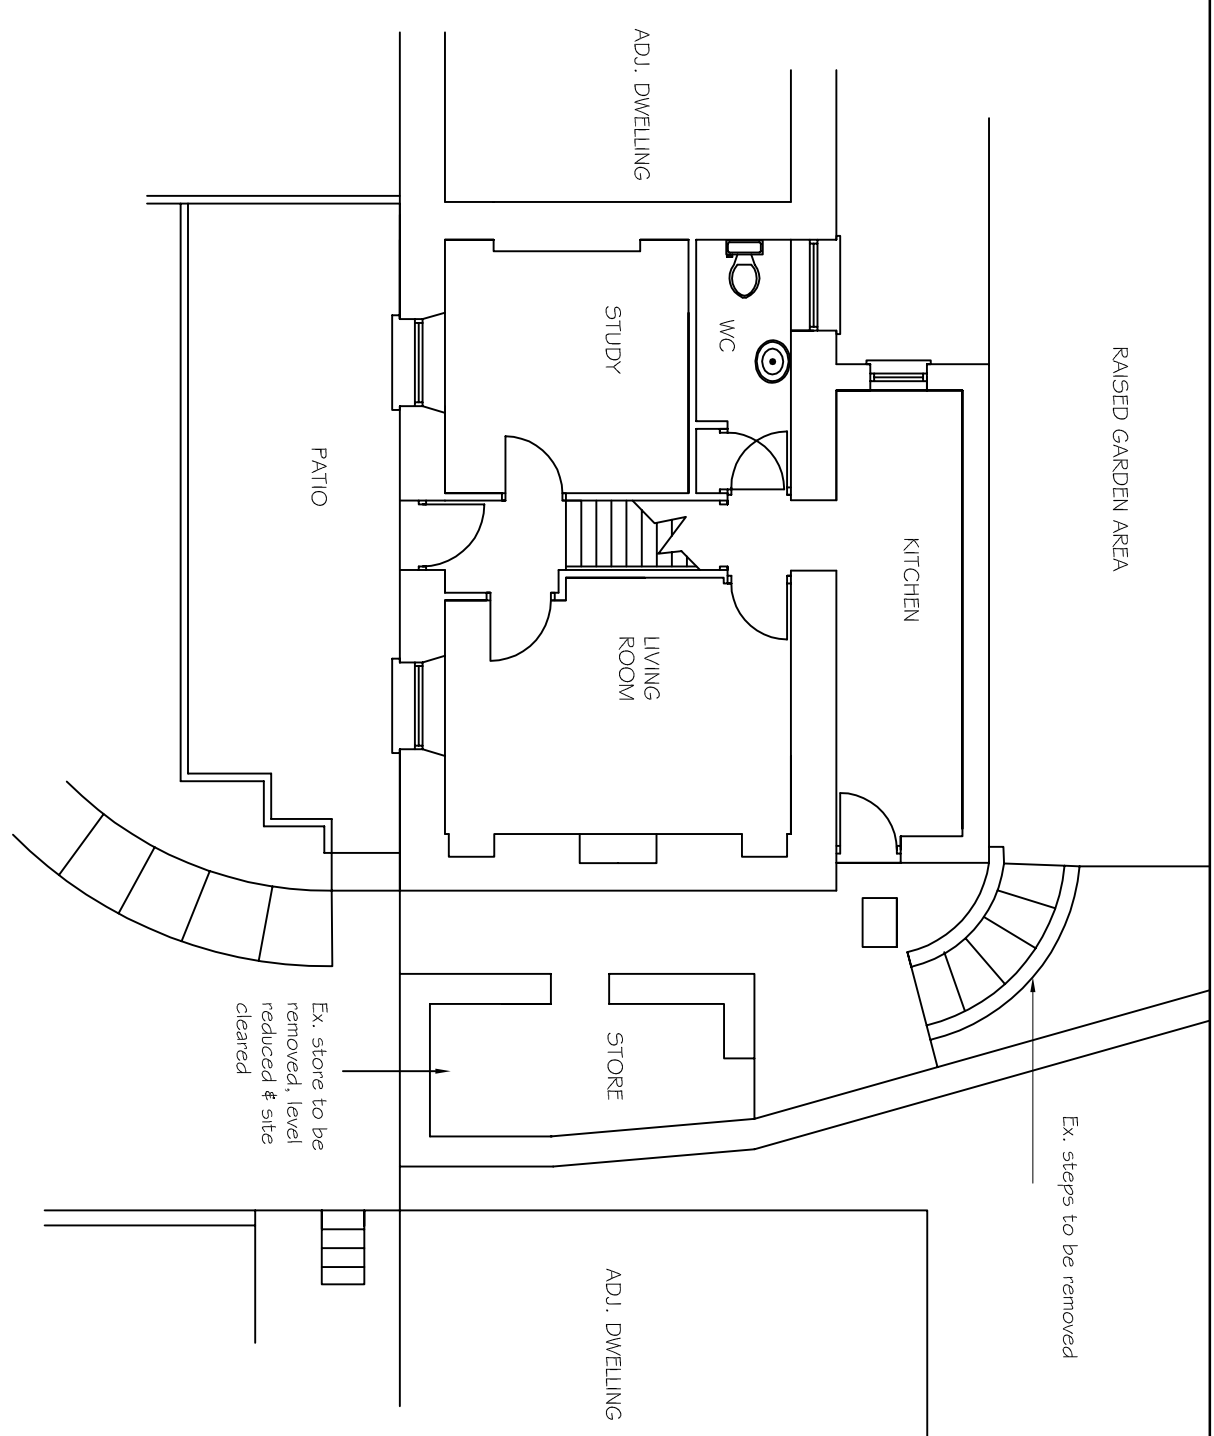

PROJECT PROPOSED 2 STOREY SIDE LOUNGE / BEDROOM EXTENSION # REAR FIRST FLOOR BEDROOM EXTENSION.		RIVINGTONS A 25/09/19 Rear extension reduced following planning officers comments
SITE 2 PENYGRAIG ROAD, ALLTWEN, PONTARDAWF, SA6 3BS.		P.G.M. DESIGNS LTD.  ARCHITECTURAL SERVICES NEW BUILD NOT ASSIGNMENT. DETENTION.
SCALE 1:100 @ A1.	DATE JUL 19	23 OGDEN WALK, LANELLI. 01554 776650 07977 85201.