



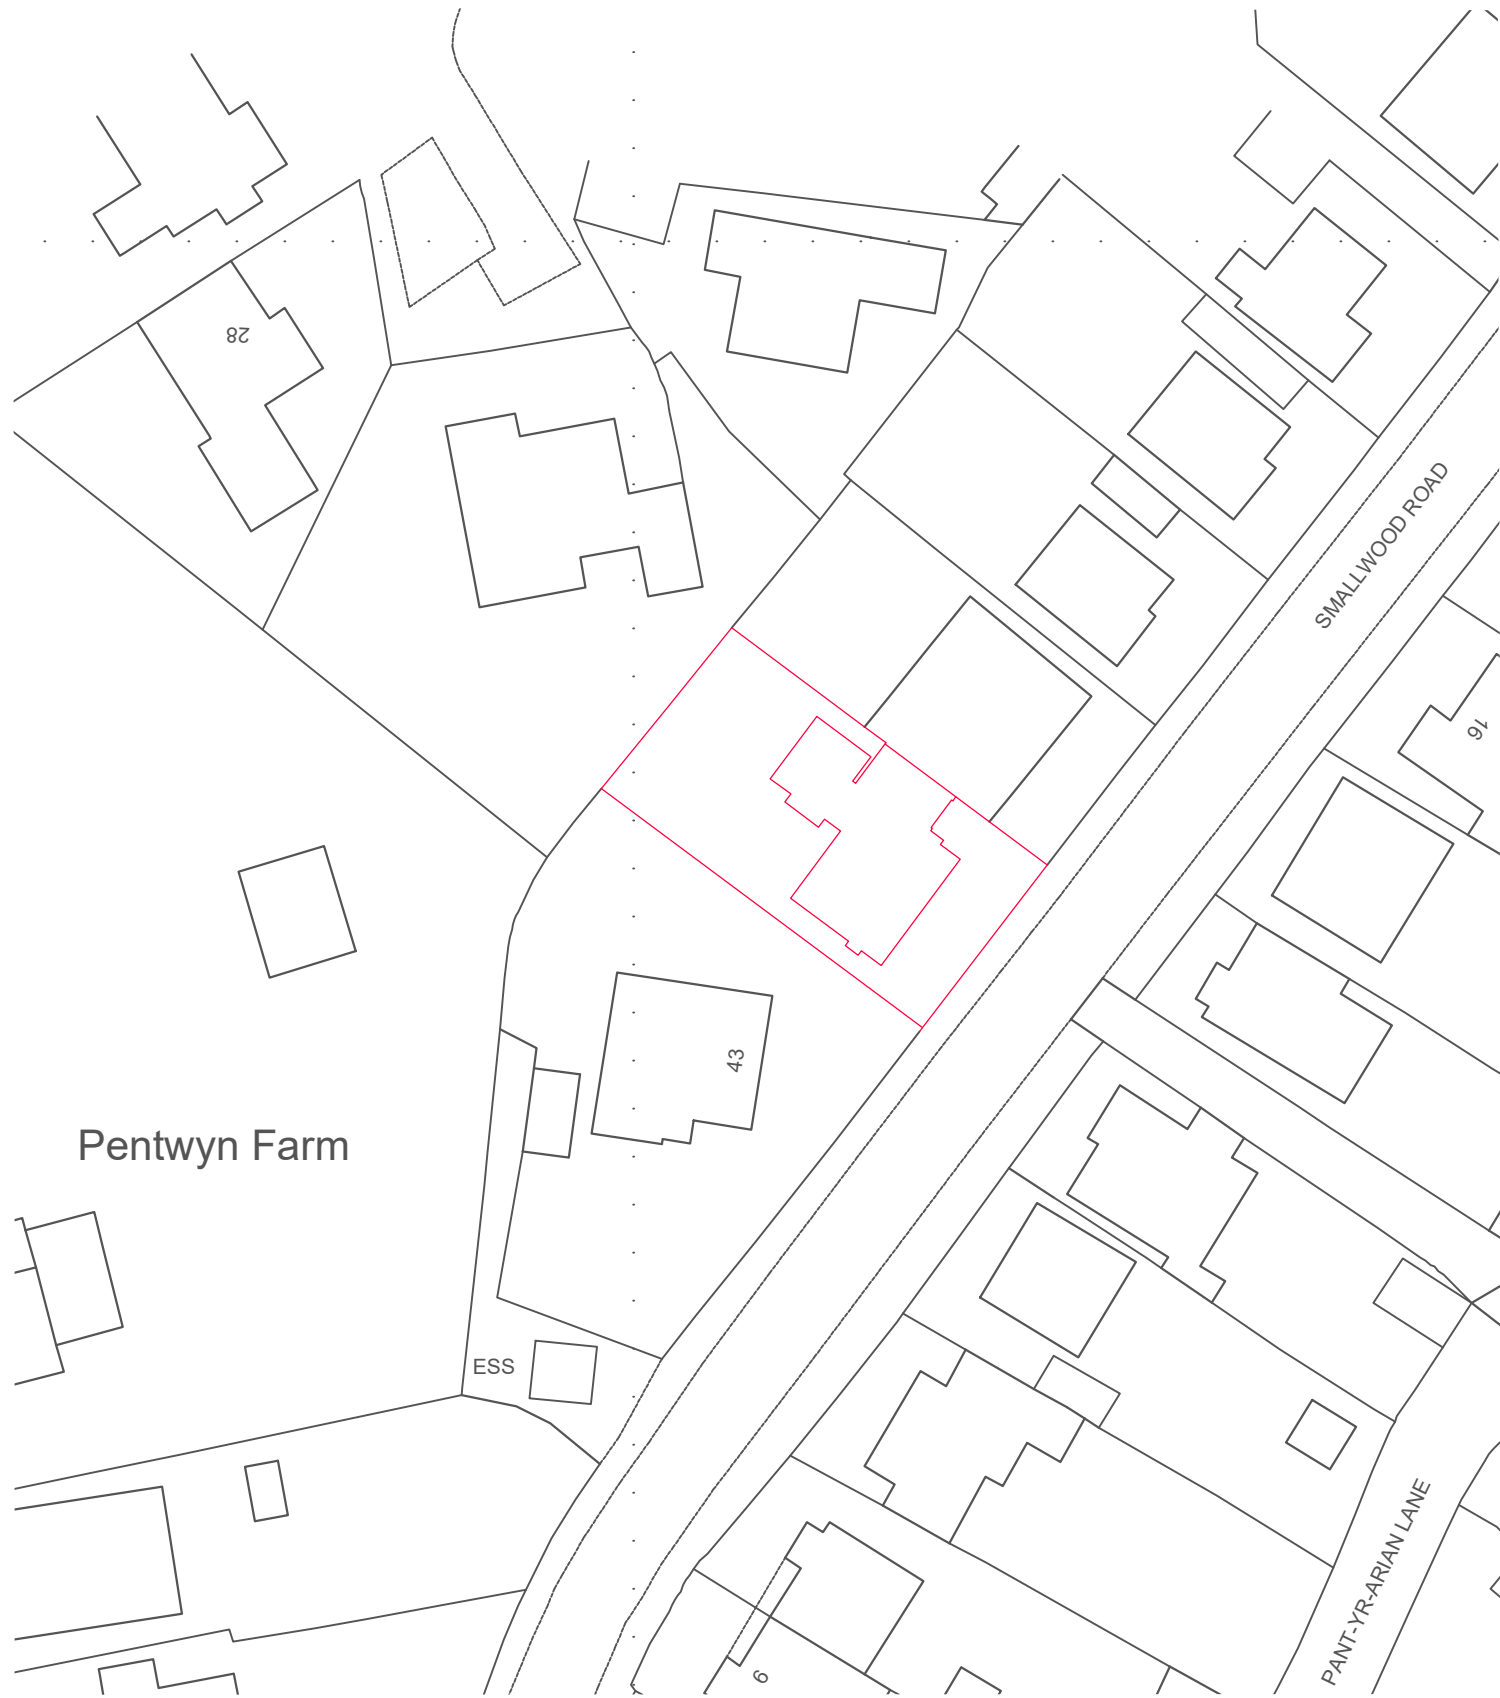

Block Plan
1:500 Scale

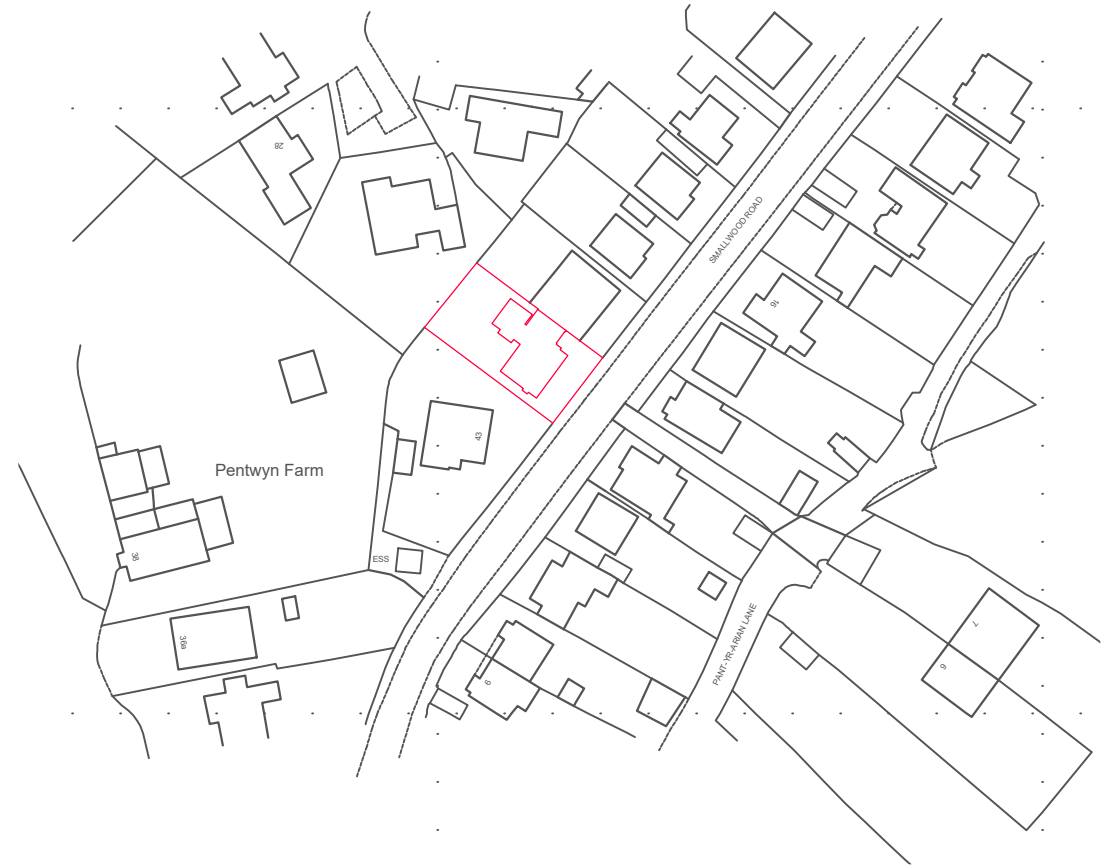

Location Plan
1:1250 Scale

CLIENT
Mr + Mrs Chris + Emma Hanford

PROJECT
Extension and Refurbishment of
42 Smallwood Road
Baglan
Port Talbot

DRAWING TITLE
Existing Block + Location Plans

DATE
October 2019

SCALE
As denoted

PAPER
A3

DRAWING REFERENCE
19-23-01

REV
00

PURPOSE
Planning

This drawing is copyright ©
NOTE: All dimensions to be checked on
site and not scaled from the drawing