



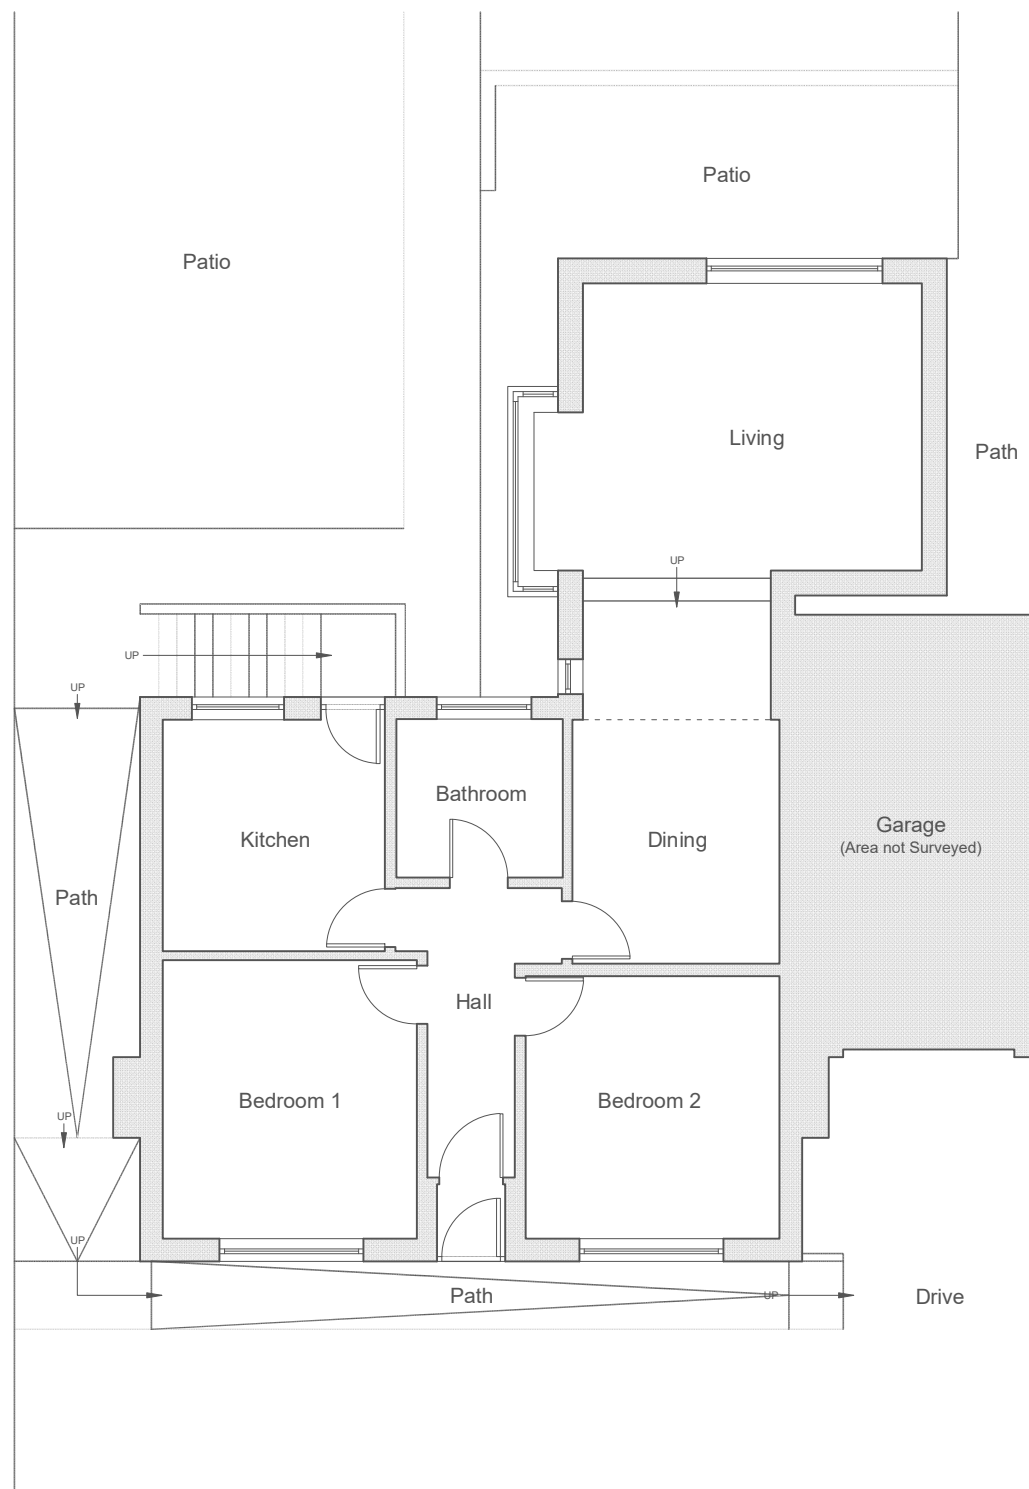

GROUND FLOOR PLAN
Existing

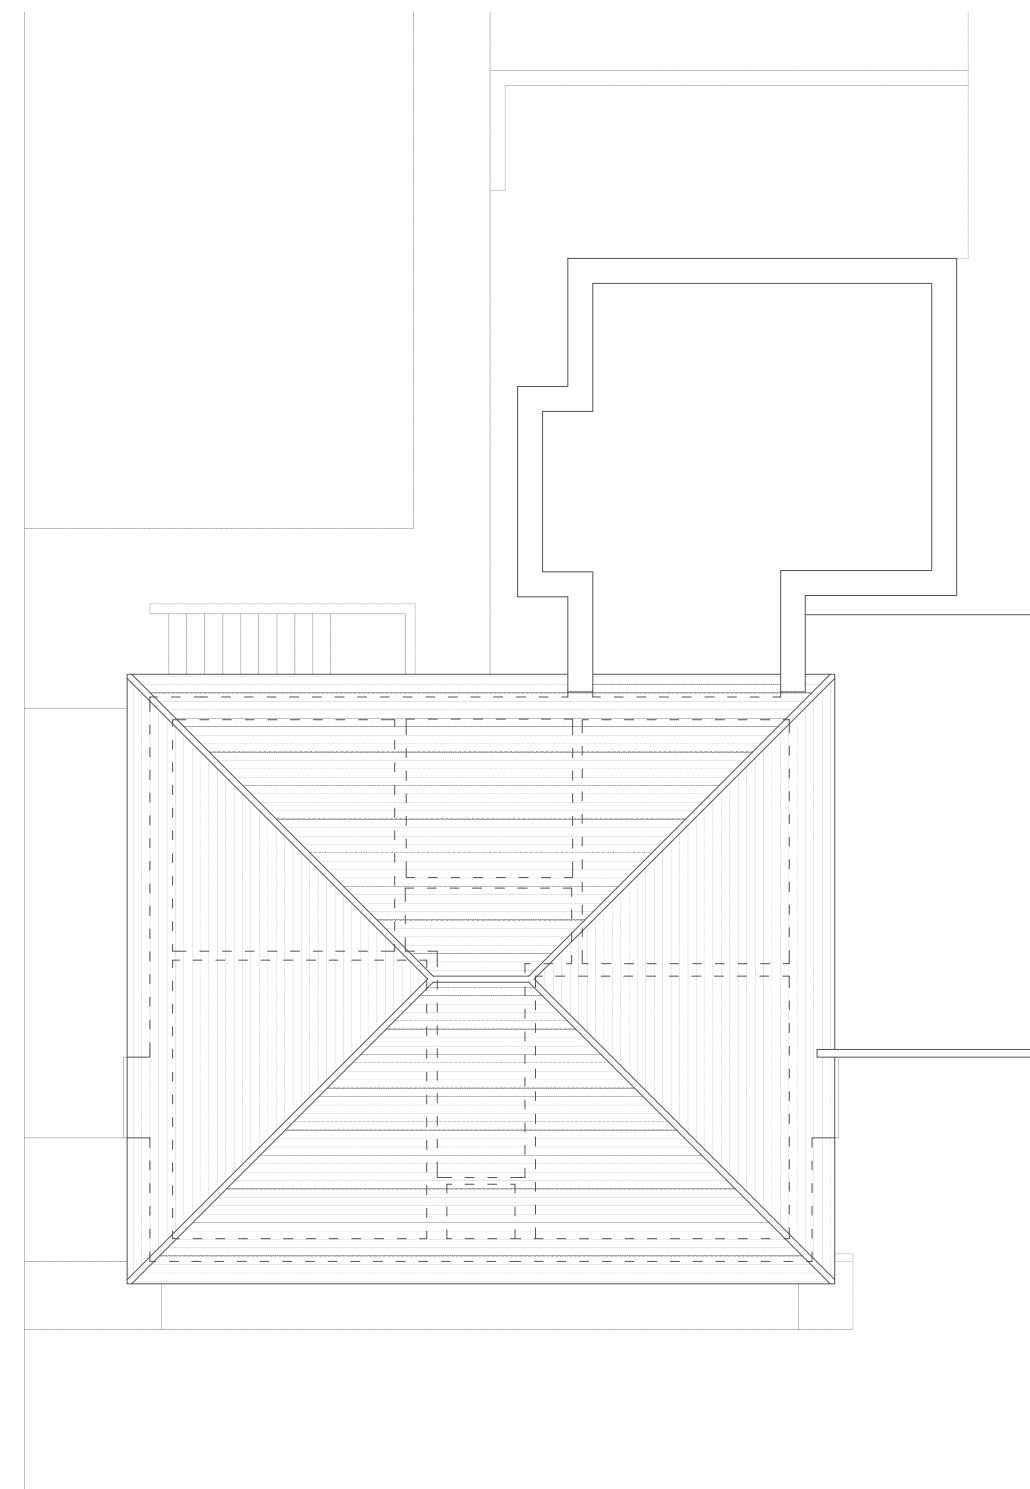

ROOF PLAN
Existing