




Reproduced from an Ordnance Survey map with the permission of the
Controller of Her Majesty's Stationary Office.
©Crown Copyright. All rights reserved.

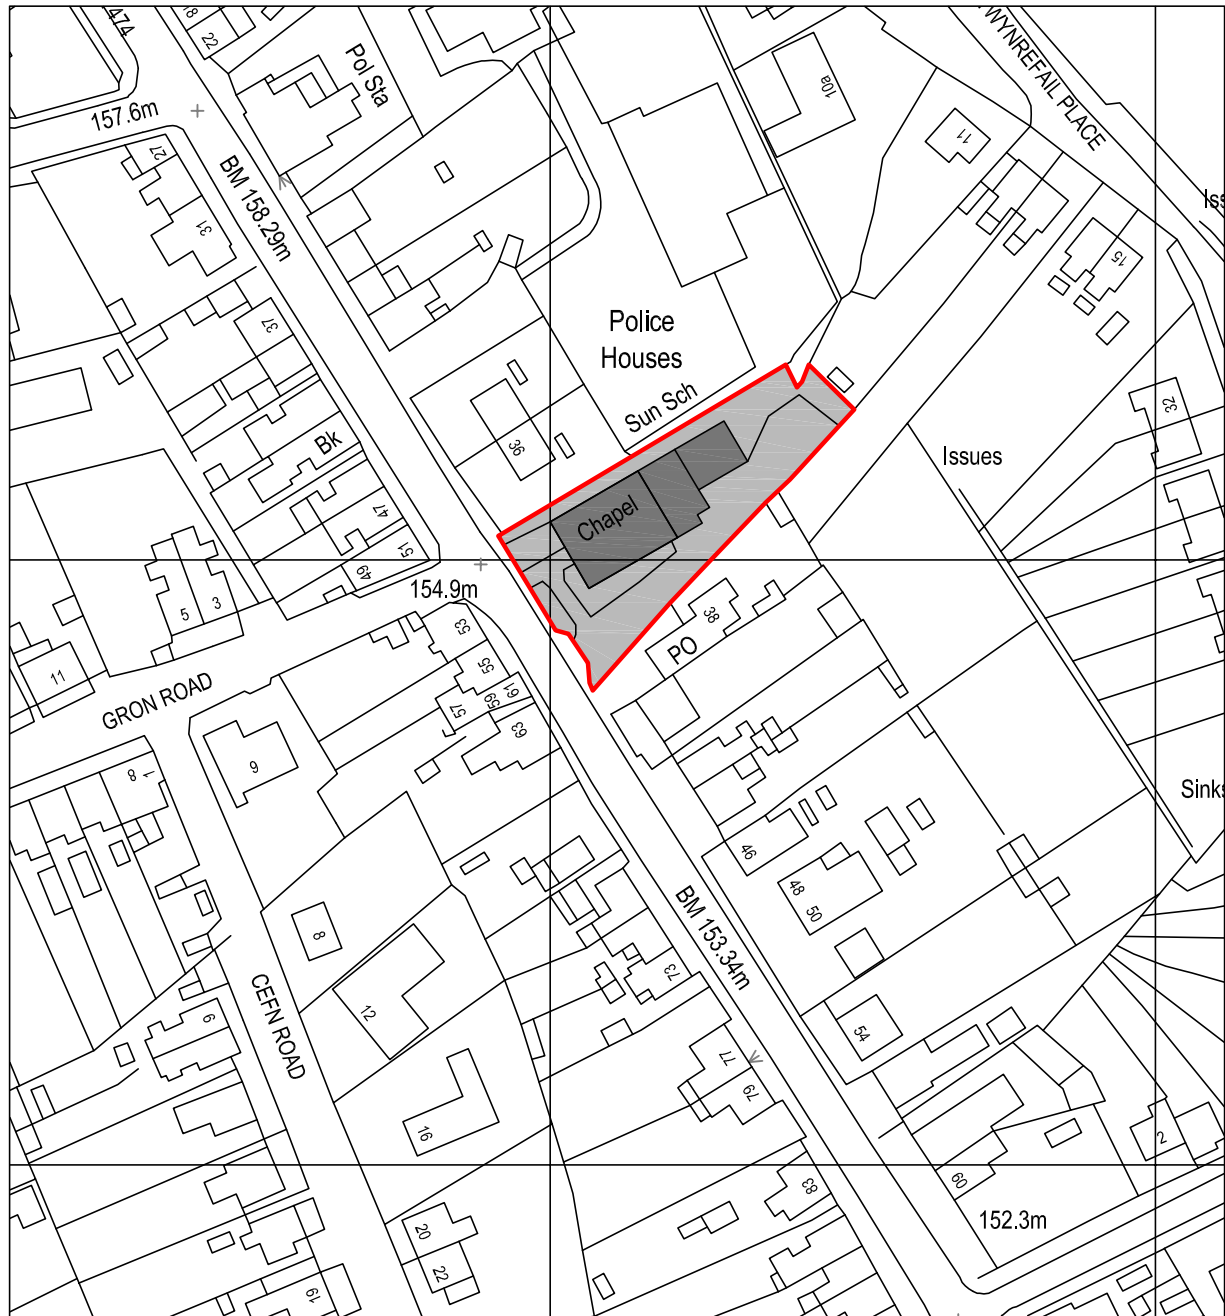

SITE LOCATION PLAN
Scale 1:1250



Cwm Planning & Design Ltd.
(architectural and Draughting Services)

Client:

Mr. T. Negus
Former Carmel Welsh
Independent Chapel

Heol Cae Gunwen
Ammanford
SA18 1HG

Project Title:

PROPOSED RE-DEVELOPEMENT
& CHANGE OF USE OF
GROUND FLOOR TO FORMER 'CARMEL'
WELSH INDEPENDENT CHAPEL

General Notes:

1. Do not scale from this drawing, take figured
dimensions only.
2. Dimensions are in millimeters unless otherwise
stated.

Drawing Issue:

PLANNING

Drawing Title:

SITE LOCATION PLAN

Drawing No: 001

Revision:

Date: 30-09-2019

Revised:

Scale(s): 1:1250

Paper Size: **A4**