


NOTES

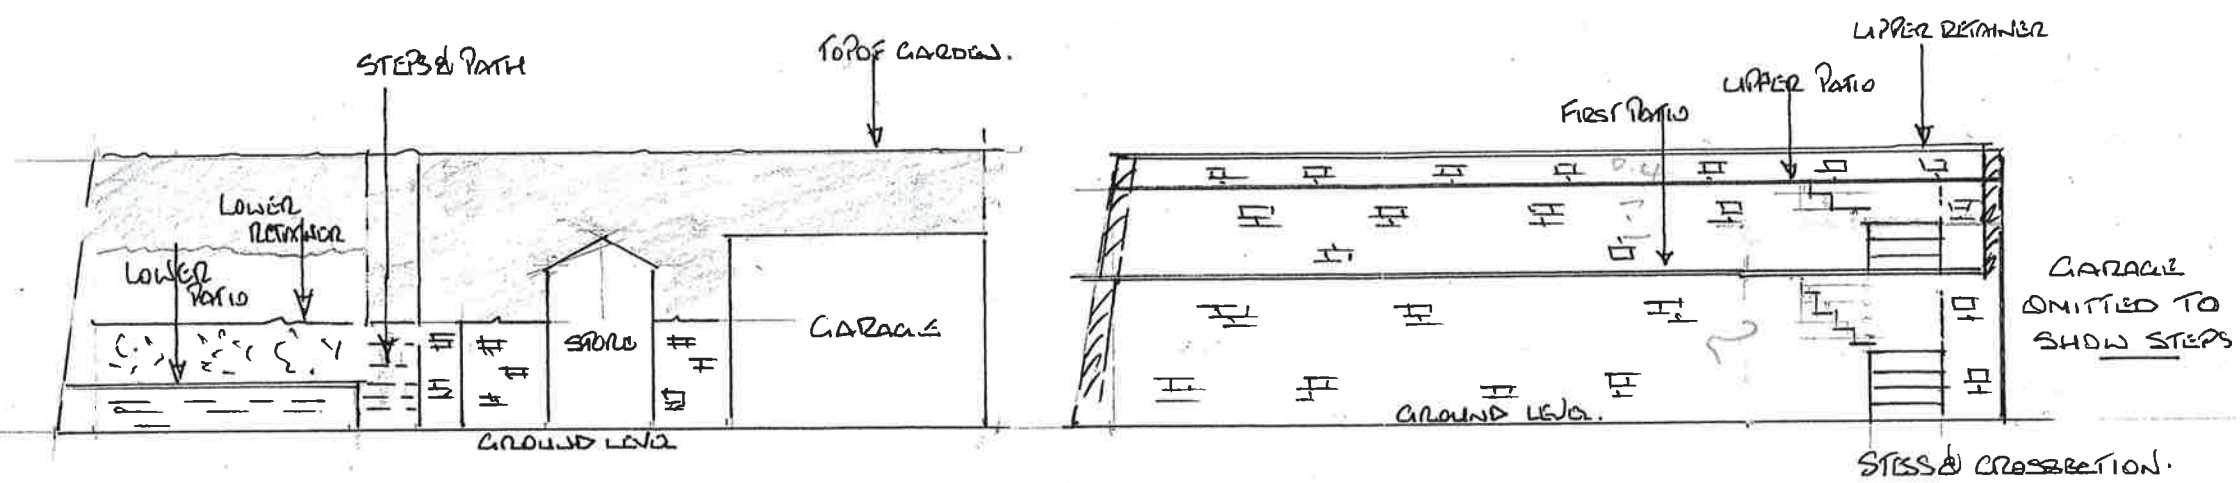

EXISTING - PATIOS ARE A MIXTURE OF CONCRETE OVERLAY & GREY PATIO SLABS -

RETAINERS - MIXTURE OF RANDOM STONE - BRICK & BARE BLOCK.

SIDE FENCING - MIXTURE OF TIMBER & CHAINLINK FENCING

PROPOSED - PATIOS IN BUFF BRADSTONE SLABS -

RETAINERS IN BUFF BRADSTONE -

SIDE PRIVACY WALLS IN BUFF BRADSTONE WITH MATCHING CORNERS

- 7 OCT 2019

5m

Drawing Title:

FRONT VIEWS EXISTING & PROPOSED OF RAISED GARDEN - PATIOS & STEPS

Scale: 1:100 @ A3

Date: SEPT 19 Drawn By: P.J.

Drg No: 4m
~~1 OCT 2019~~

Rev.

DUNRAVEN
 Windows - Doors - Conservatories

St Davids House, Heol Mostyn, Village Farm Ind. Est
 Pyle, Bridgend. CF33 6BJ

T: 01656 743 572 / 745 035 F: 01656 745 918

Client: MR MASON.

Job Title:

Date	Revisions